


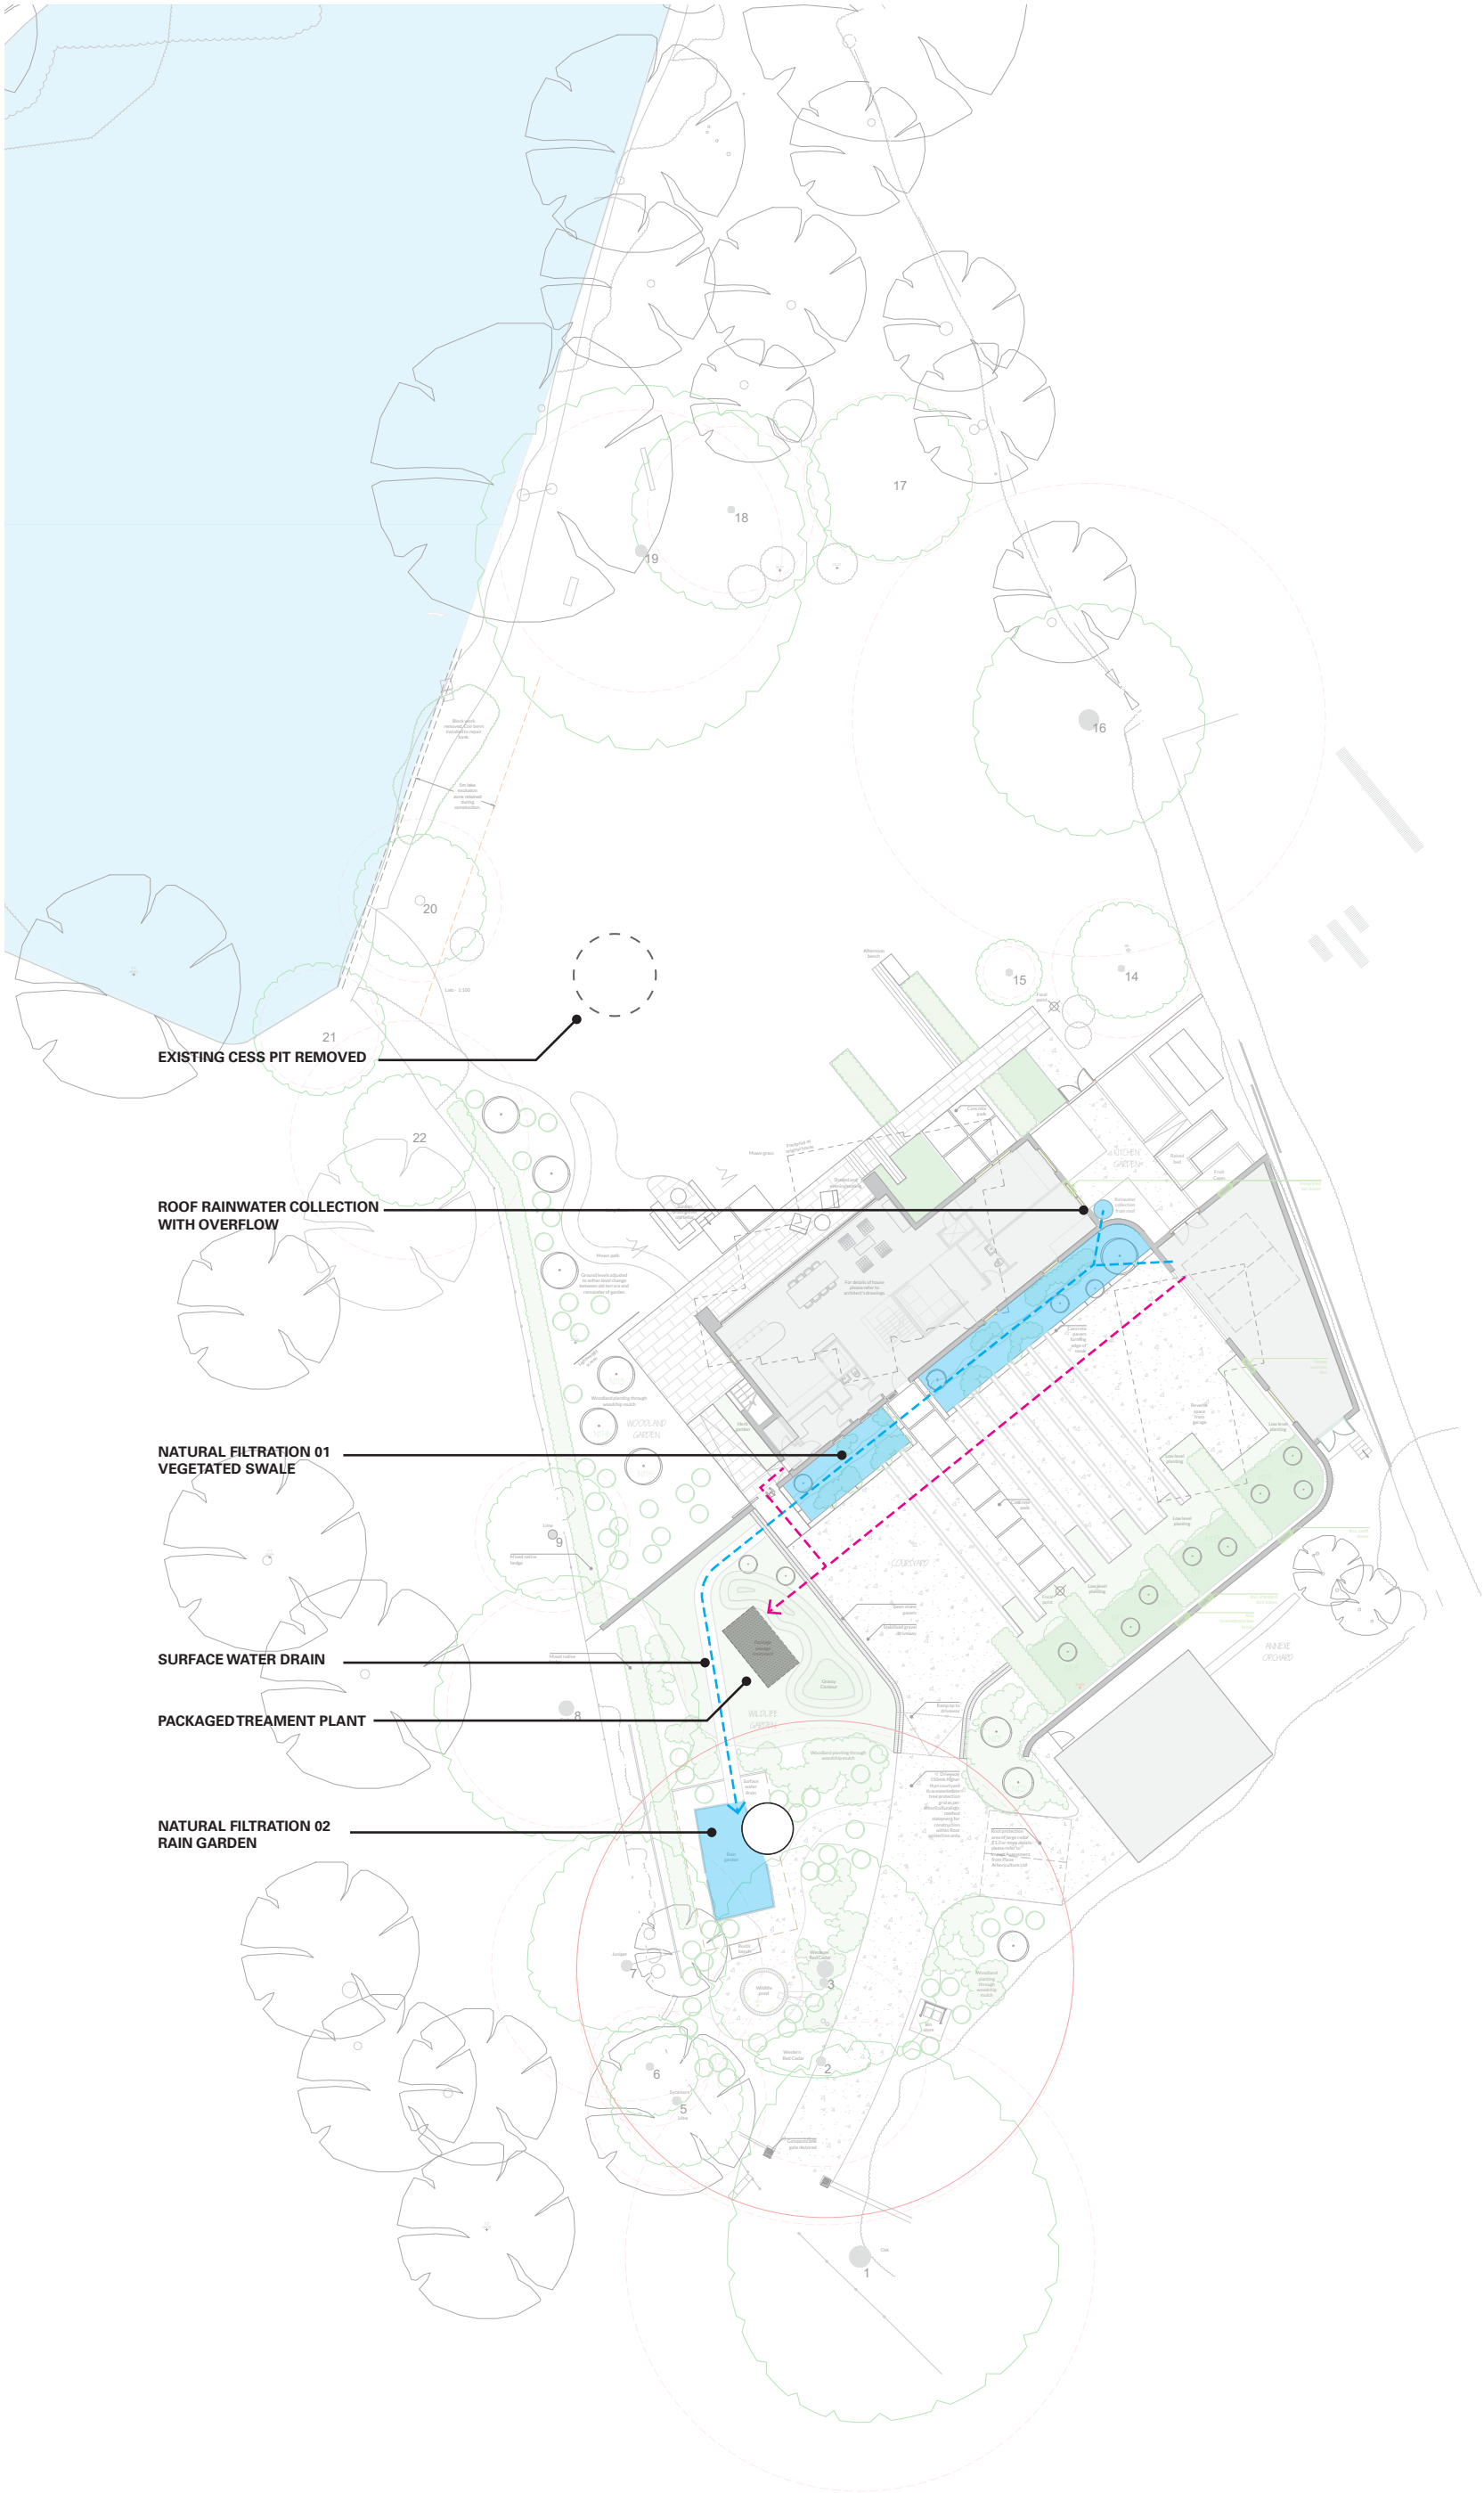

Scale: 1:200 @ A1
0m 2m 4m 6m 8m 10m



lama

Project: Monks Lake
Description: Drainage Strategy
Date: 16/05/23
Revision: P01
Scale: NTS