


Block Plan of Car Park - Location of Signage
1:200

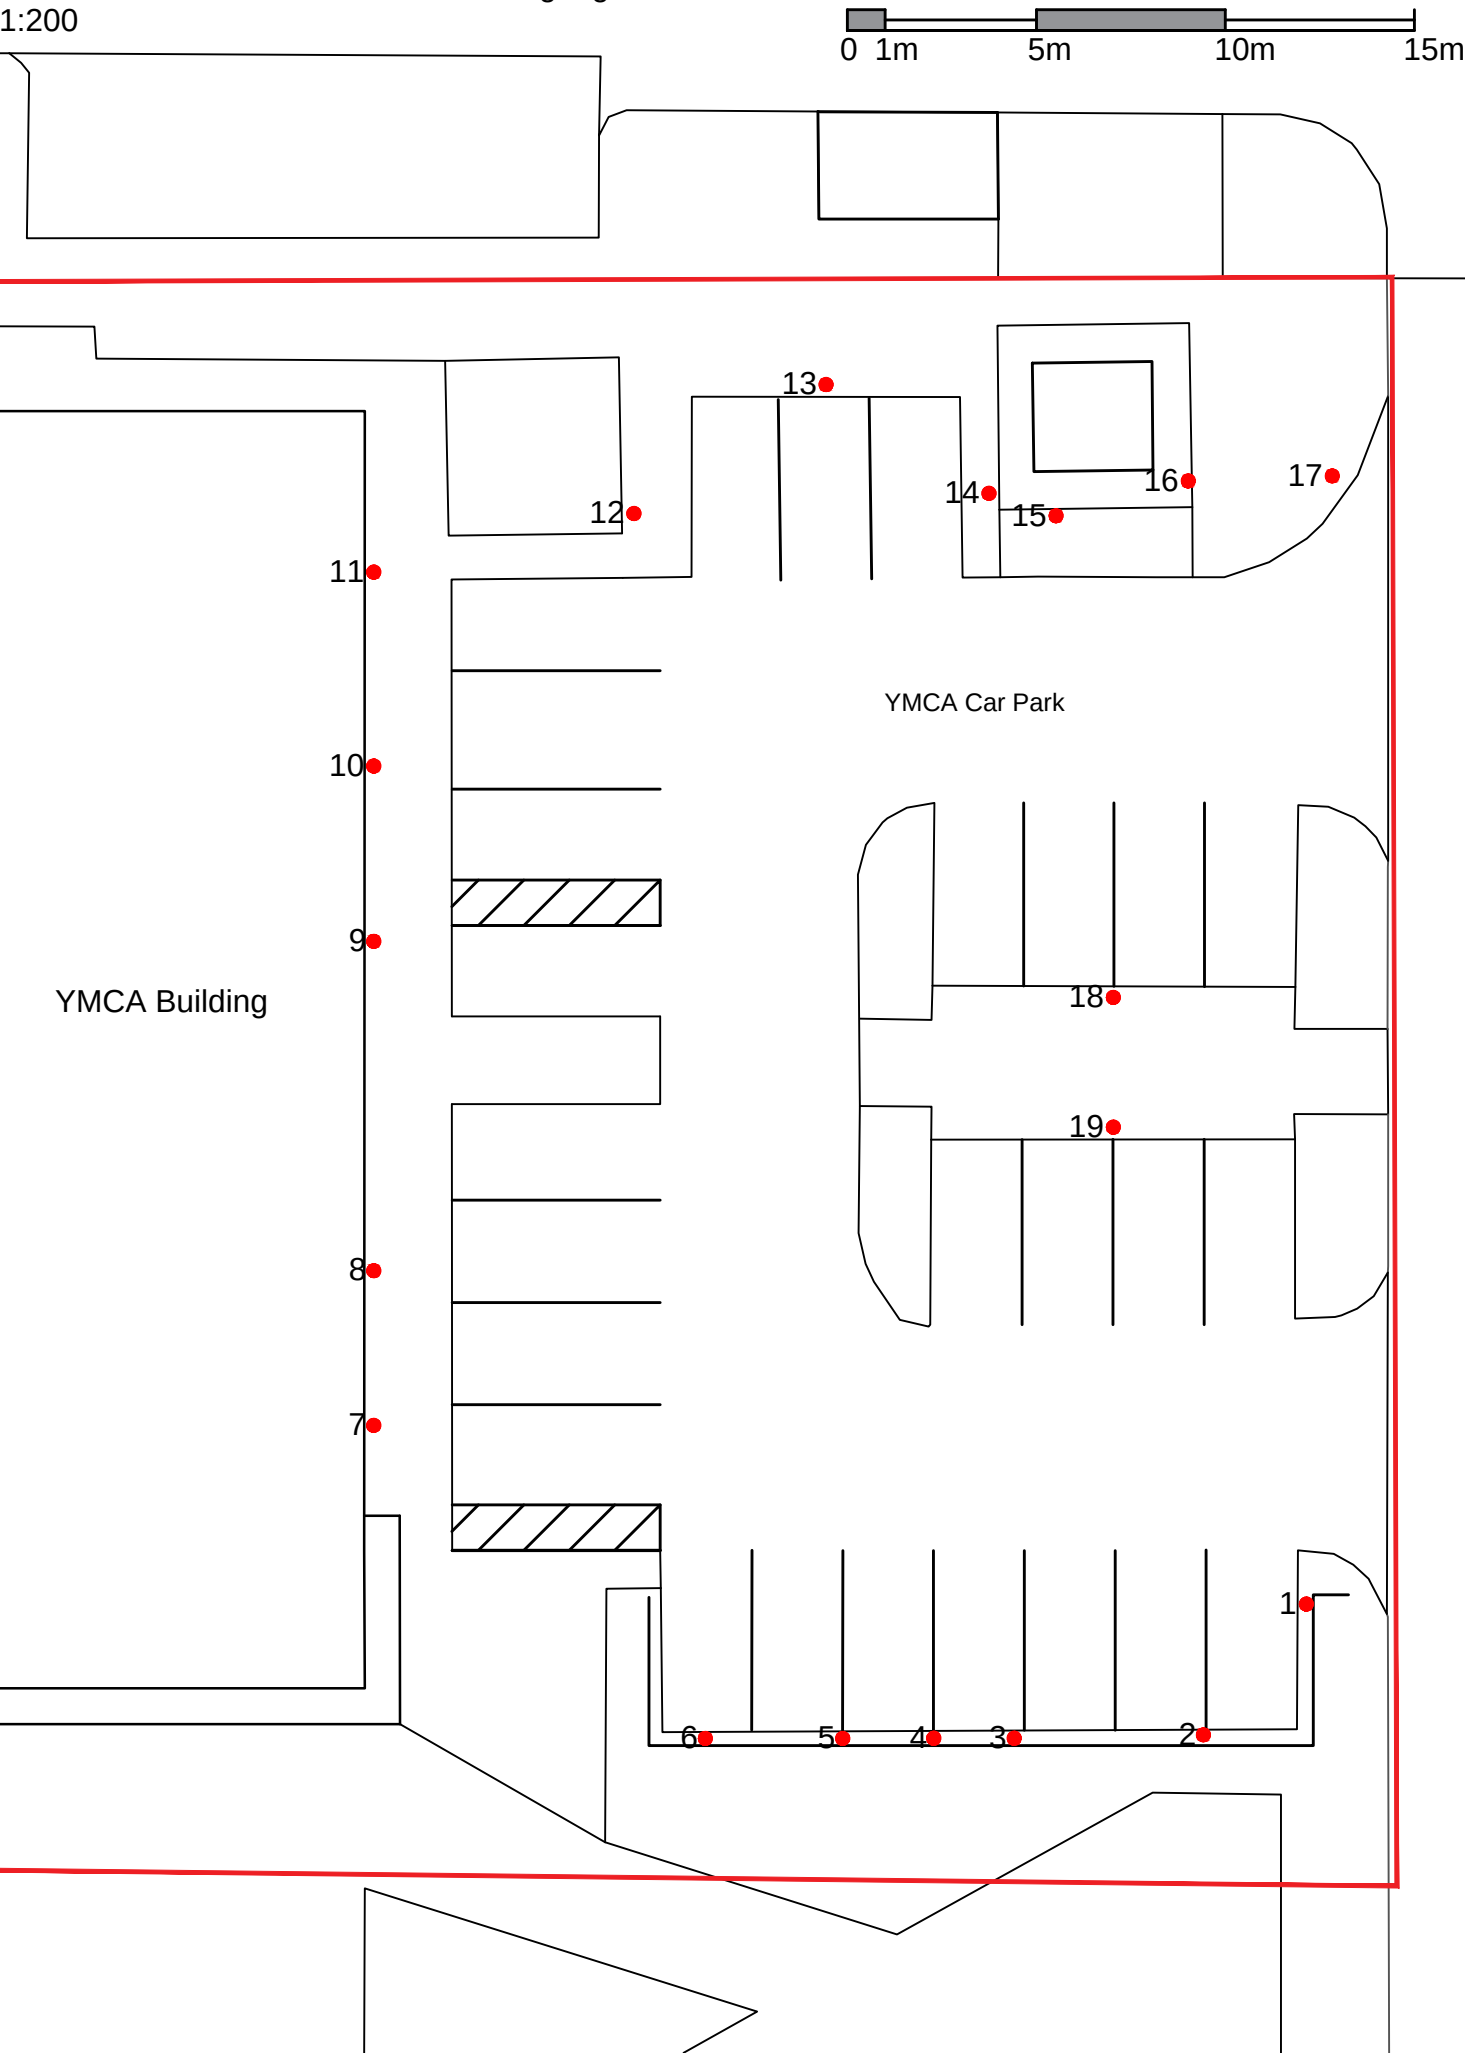

GENERAL NOTES	
1.	This drawing is © copyright Mensura Surveyors. No unauthorised reproduction of any kind is permitted.
2.	No dimensions to be scaled from this drawing. Verify all dimensions prior to construction. Immediately report any discrepancies on the document to the Architect / Contract Administrator.
3.	Drawing to be read with all associated consultants drawings and specifications.
4.	This map is reproduced from Ordnance Survey material with the permission of Ordnance Survey on behalf of the controller of Her Majesty's Stationery Office © Crown copyright. Unauthorized reproduction infringes Crown copyright & may lead to prosecution or civil proceedings.

Notes:

Sign type and mounting height from ground level

- 1) Type A - 650mm (fence mounted)
- 2) Type A - 650mm (fence mounted)
- 3) Type A - 650mm (fence mounted)
- 4) Type A - 1865mm (on post)
- 5) Type A - 650mm (fence mounted)
- 6) Type A - 650mm (fence mounted)
- 7) Type A - 1500mm (wall mounted)
- 8) Type A - 1500mm (wall mounted)
- 9) Type A - 1500mm (wall mounted)
- 10) Type A - 1500mm (wall mounted)
- 11) Type A - 1500mm (wall mounted)
- 12) Type A - 1150mm (fence mounted)
- 13) Type A - 1920mm (on post)
- 14) Type A - 1500mm (fence mounted)
- 15) Type A - 1460mm (fence mounted)
- 16) Type B - 1650mm (fence mounted)
- 17) Type B - 2150mm (on post)
- 18) Type A - 2450mm (on post)
- 19) Type A - 2150mm (on post)

Existing Signs
1:20

Type A (0.297m2)



600mm

495mm

Type B (0.48m2)



800mm

600mm



www.mensurasurveyors.co.uk

PROJECT

YMCA Eastleigh
Whieldon Way
Eastleigh, Hants
SO50 9SB

SHEET

Plan showing location and elevations of car park signs

DATE

28 April 2023

SCALE

As shown @ A3

DRAWN

CAD

CHKD

SM

DRAWING NUMBER

9SB A02

SUITABILITY

Planning

