


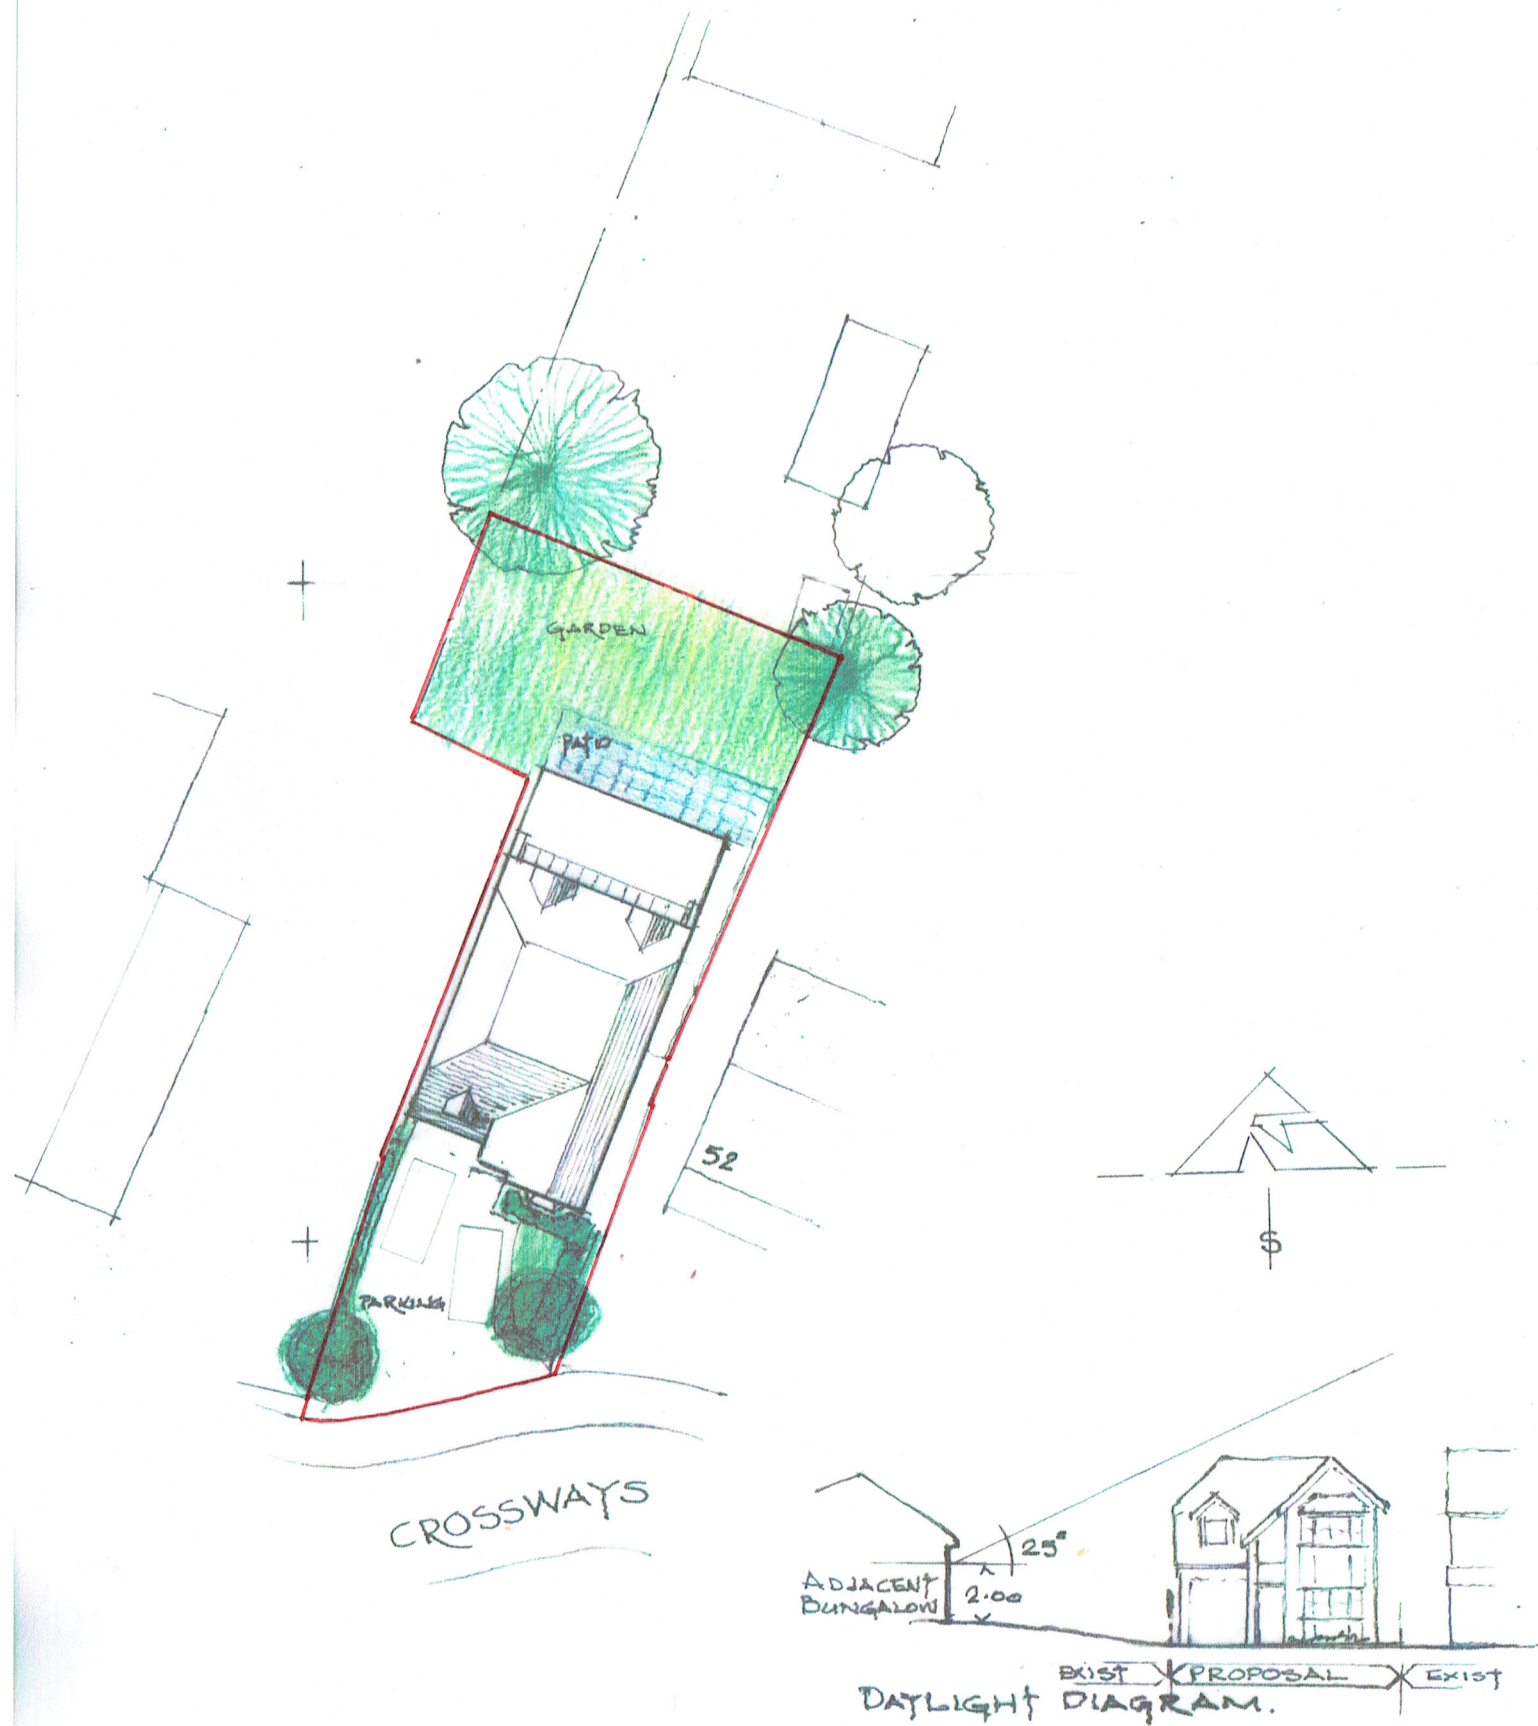

JON DALE ARCHITECT LTD.

Jon Dale RIBA 12 Crestwood View, Eastleigh, Hampshire, SO50 4NF Tel: 07787 575126 E-mail: jondalearchitect@gmail.com

Project **LAND ADJACENT to** Title **SITE / BLOCK PLAN**
52, CROSSWAYS **& DAYLIGHT DIAGRAM**
CHANDLER'S FORD

Scale
1:200
@ A3

Date
MAR
23

Drawn
J.D.

Checked

Job No.
WP/CW/01

Drawing No.
WP/CW/01/4