
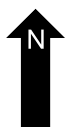
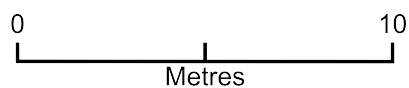


botley barbers shop sign

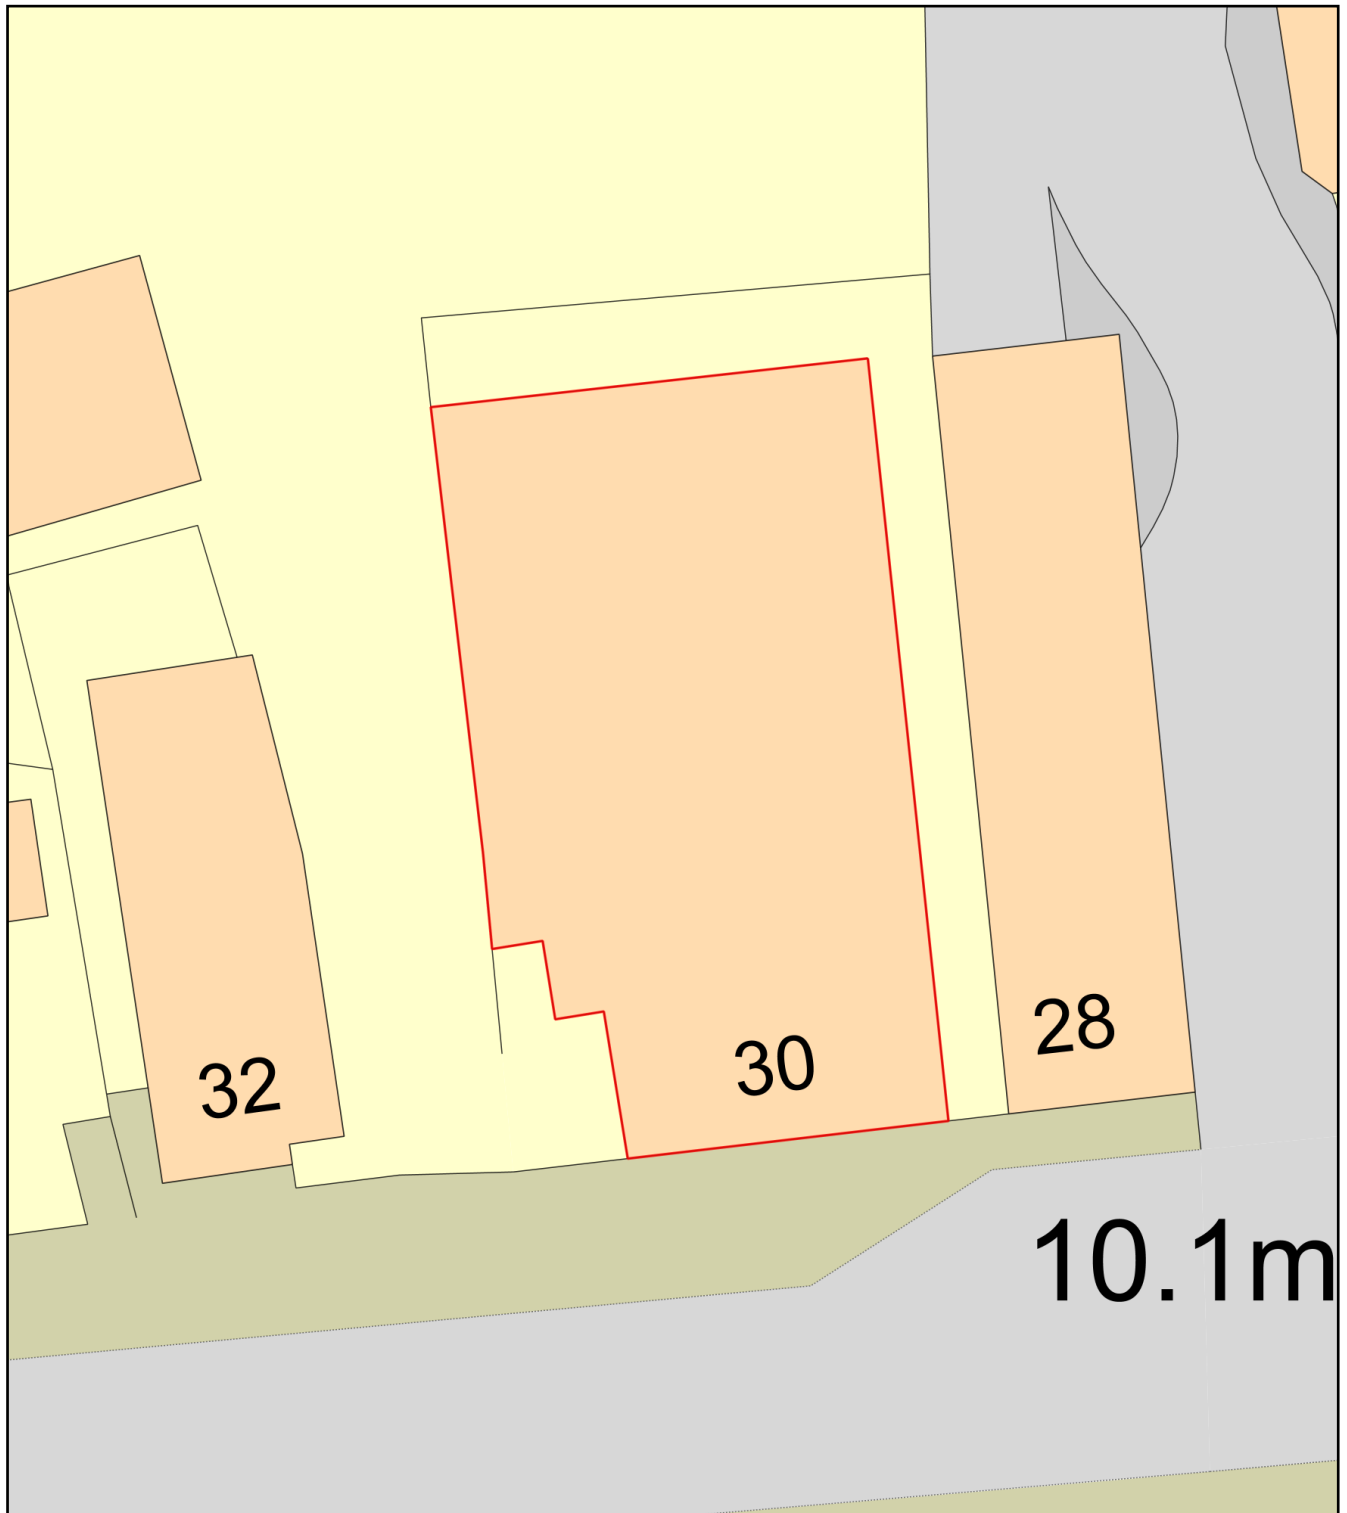

Plan Produced for: twana haji

Date Produced: 19 May 2023

Plan Reference Number: TQRQM23139135710906

Scale: 1:200 @ A4