


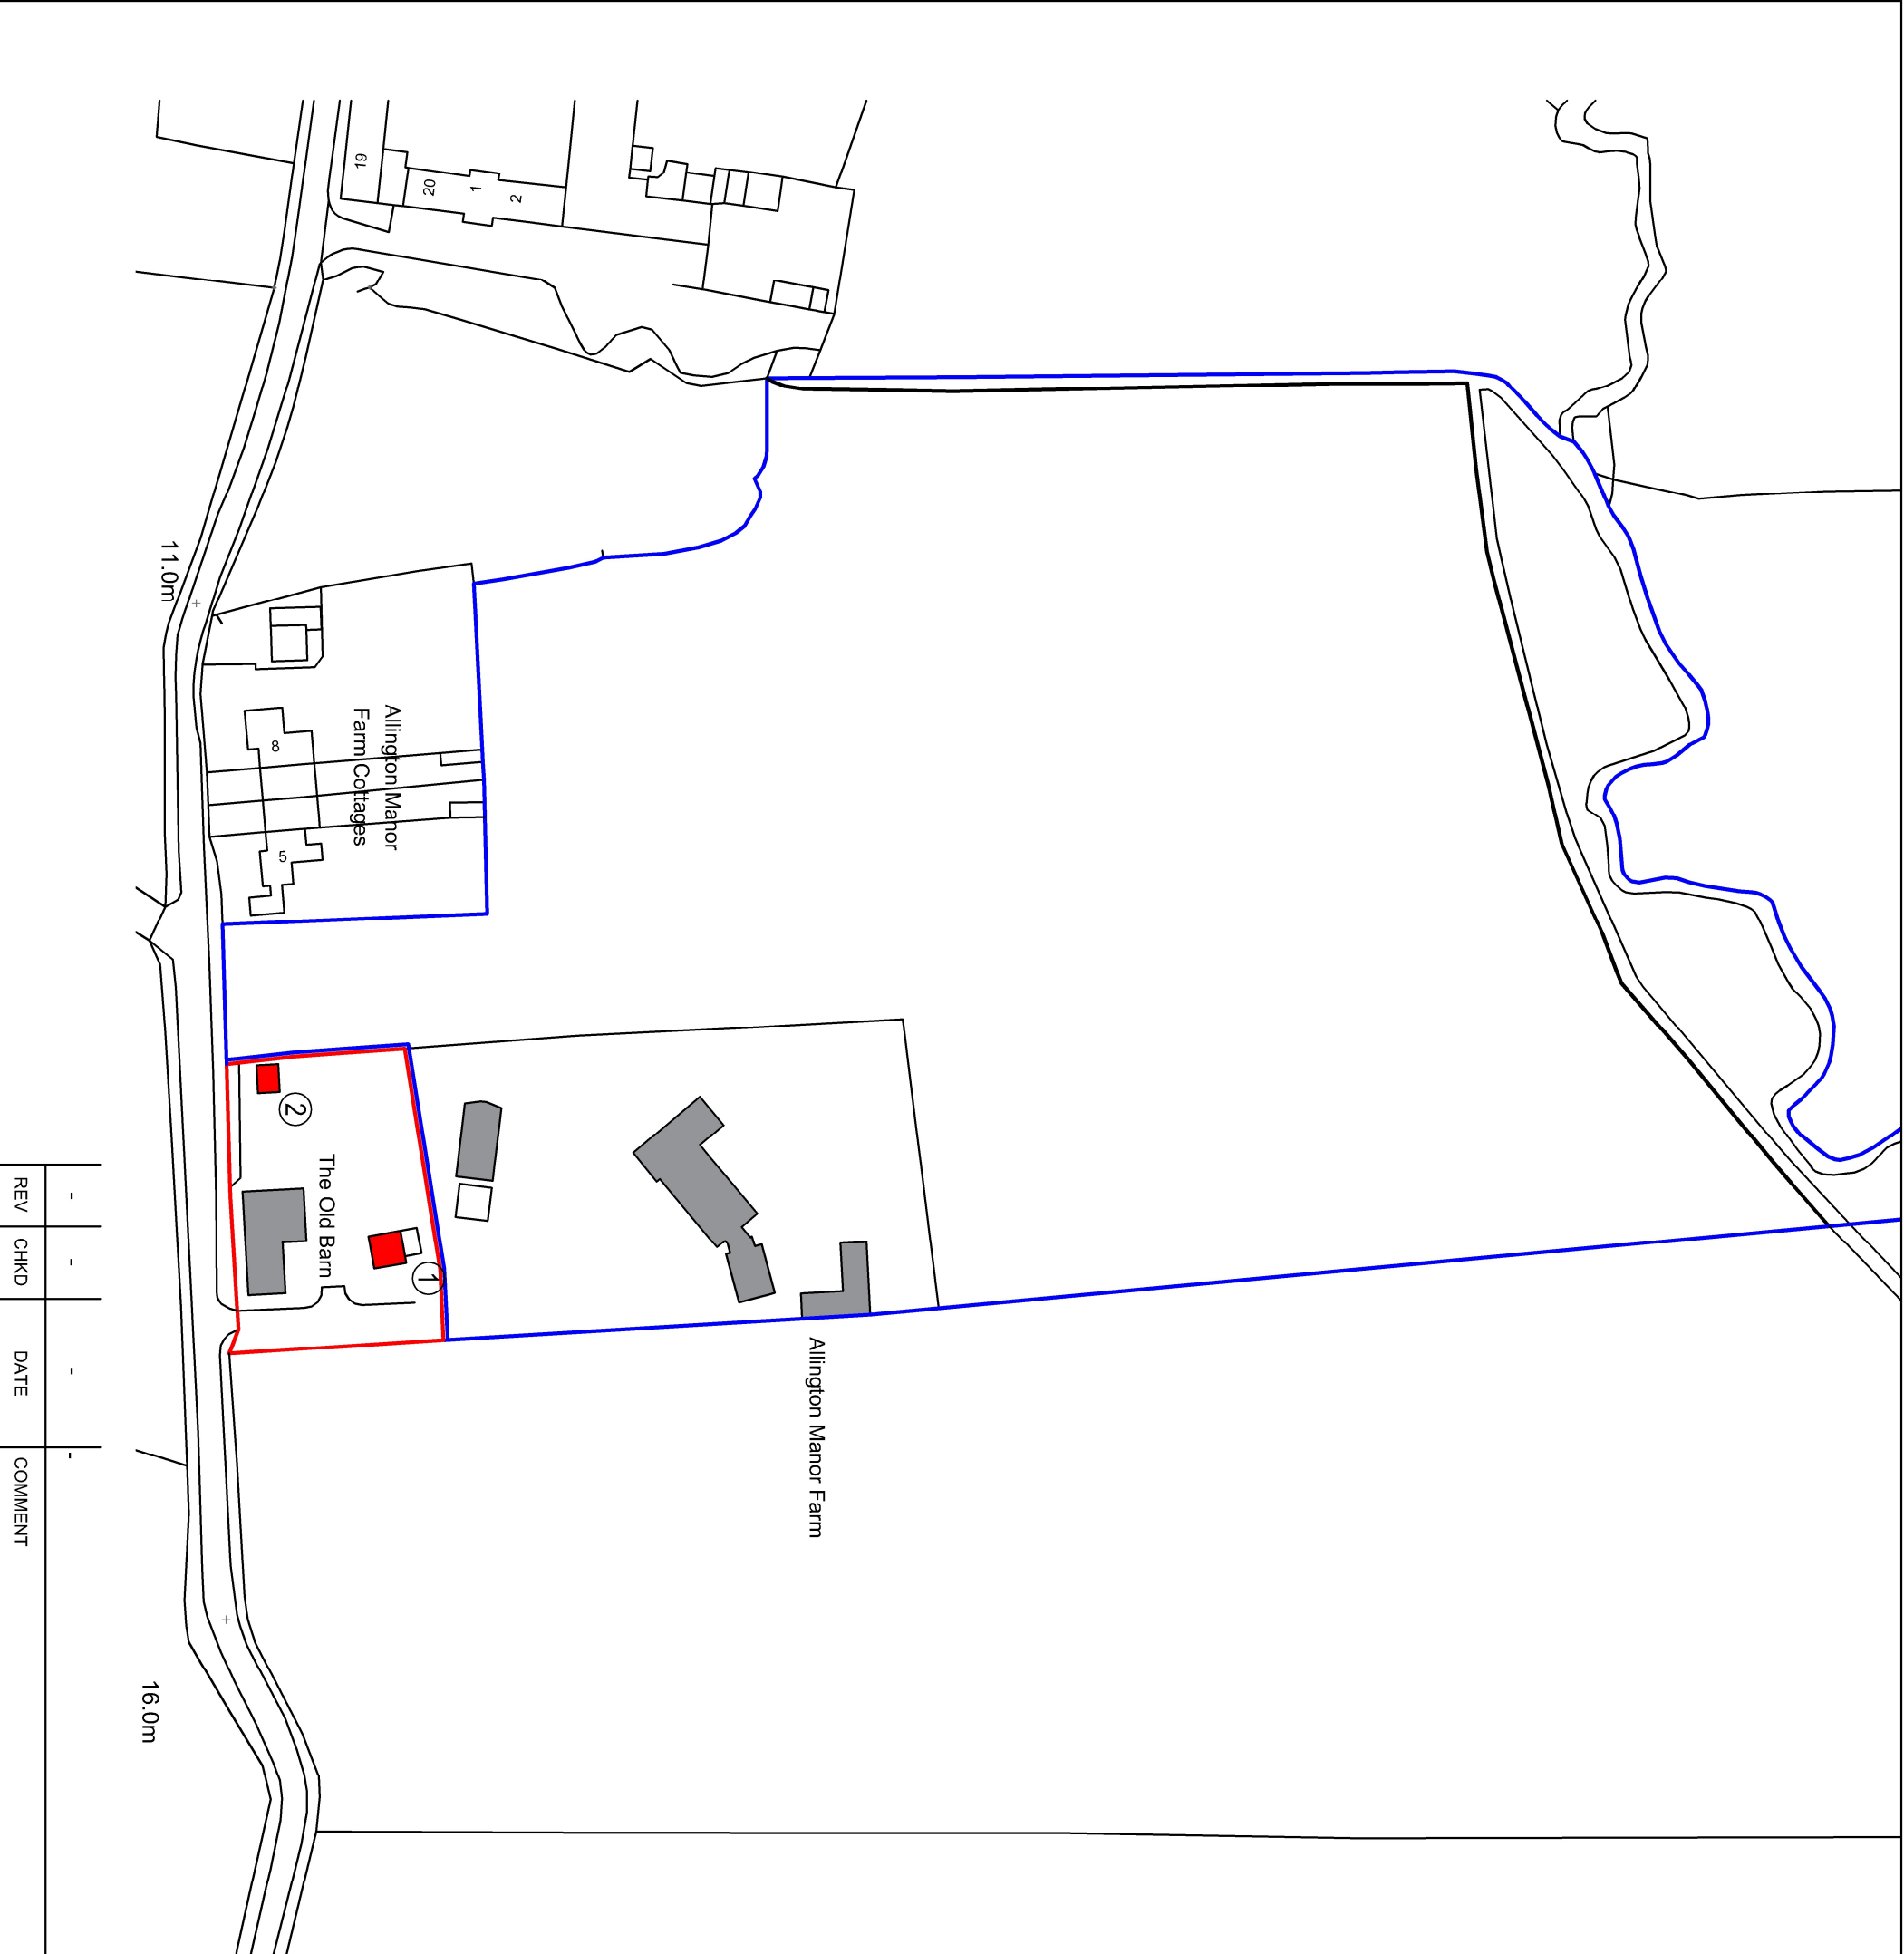

Key

- Adjacent land owned by the applicant.
- Application site.
- Carport situated forward of the principal elevation of the Old Barn.
- Summerhouse situated to the West of the Old Barn.

REV	CHKD	DATE	COMMENT
-	-	-	-

SCHEME TITLE			CREATED
ALLINGTON MANOR FARM			MAC
DRAWING TITLE			DATE
LOCATION PLAN			Feb 2016
			CHECKED
			MM
			APPROVED
			MM
			REVISION
			-
PROJECT NO.	SCALE	DRAWING NUMBER	
-	1/1250	PL01	