


Wayside: Proposed replacement fence

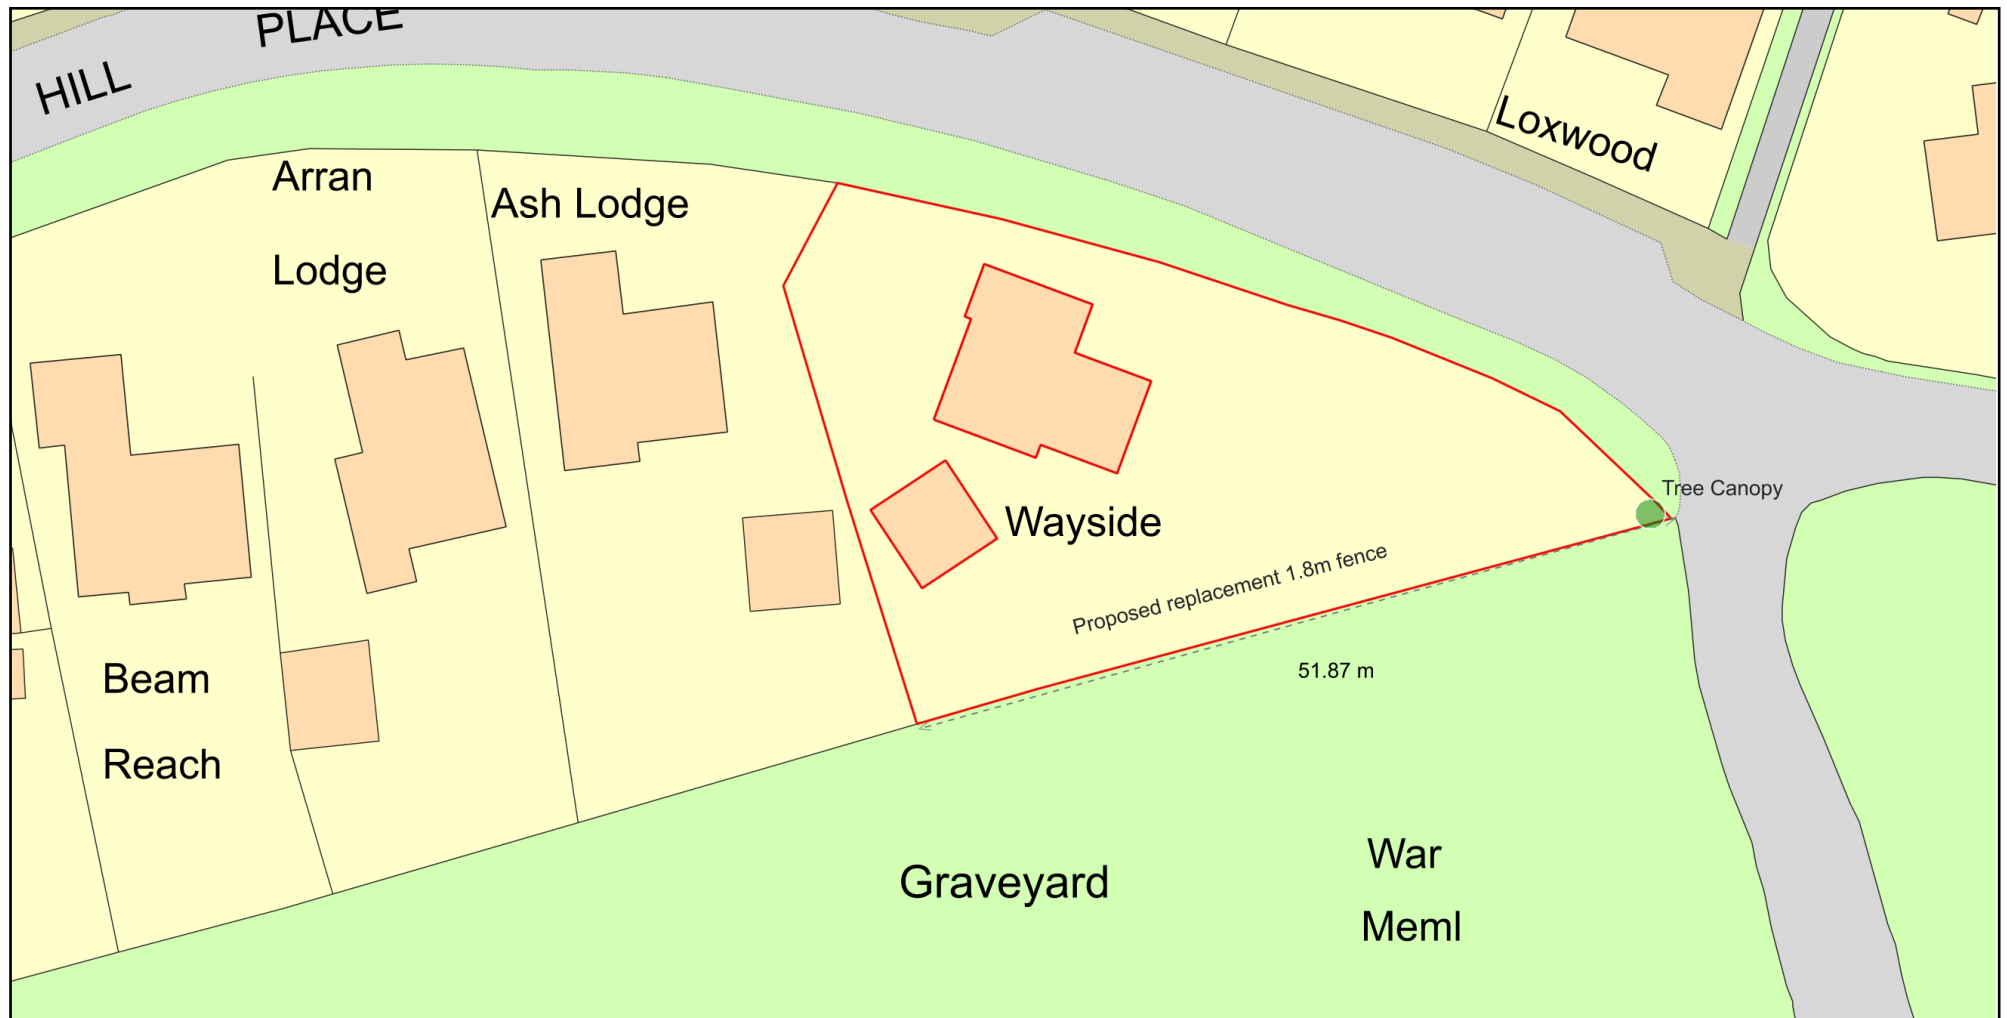

Plan Produced for: Paul Fuller

Date Produced: 28 May 2023

Plan Reference Number: TQRQM23148092219839

Scale: 1:500 @ A4

© Crown copyright and database rights 2023 OS 100042766