


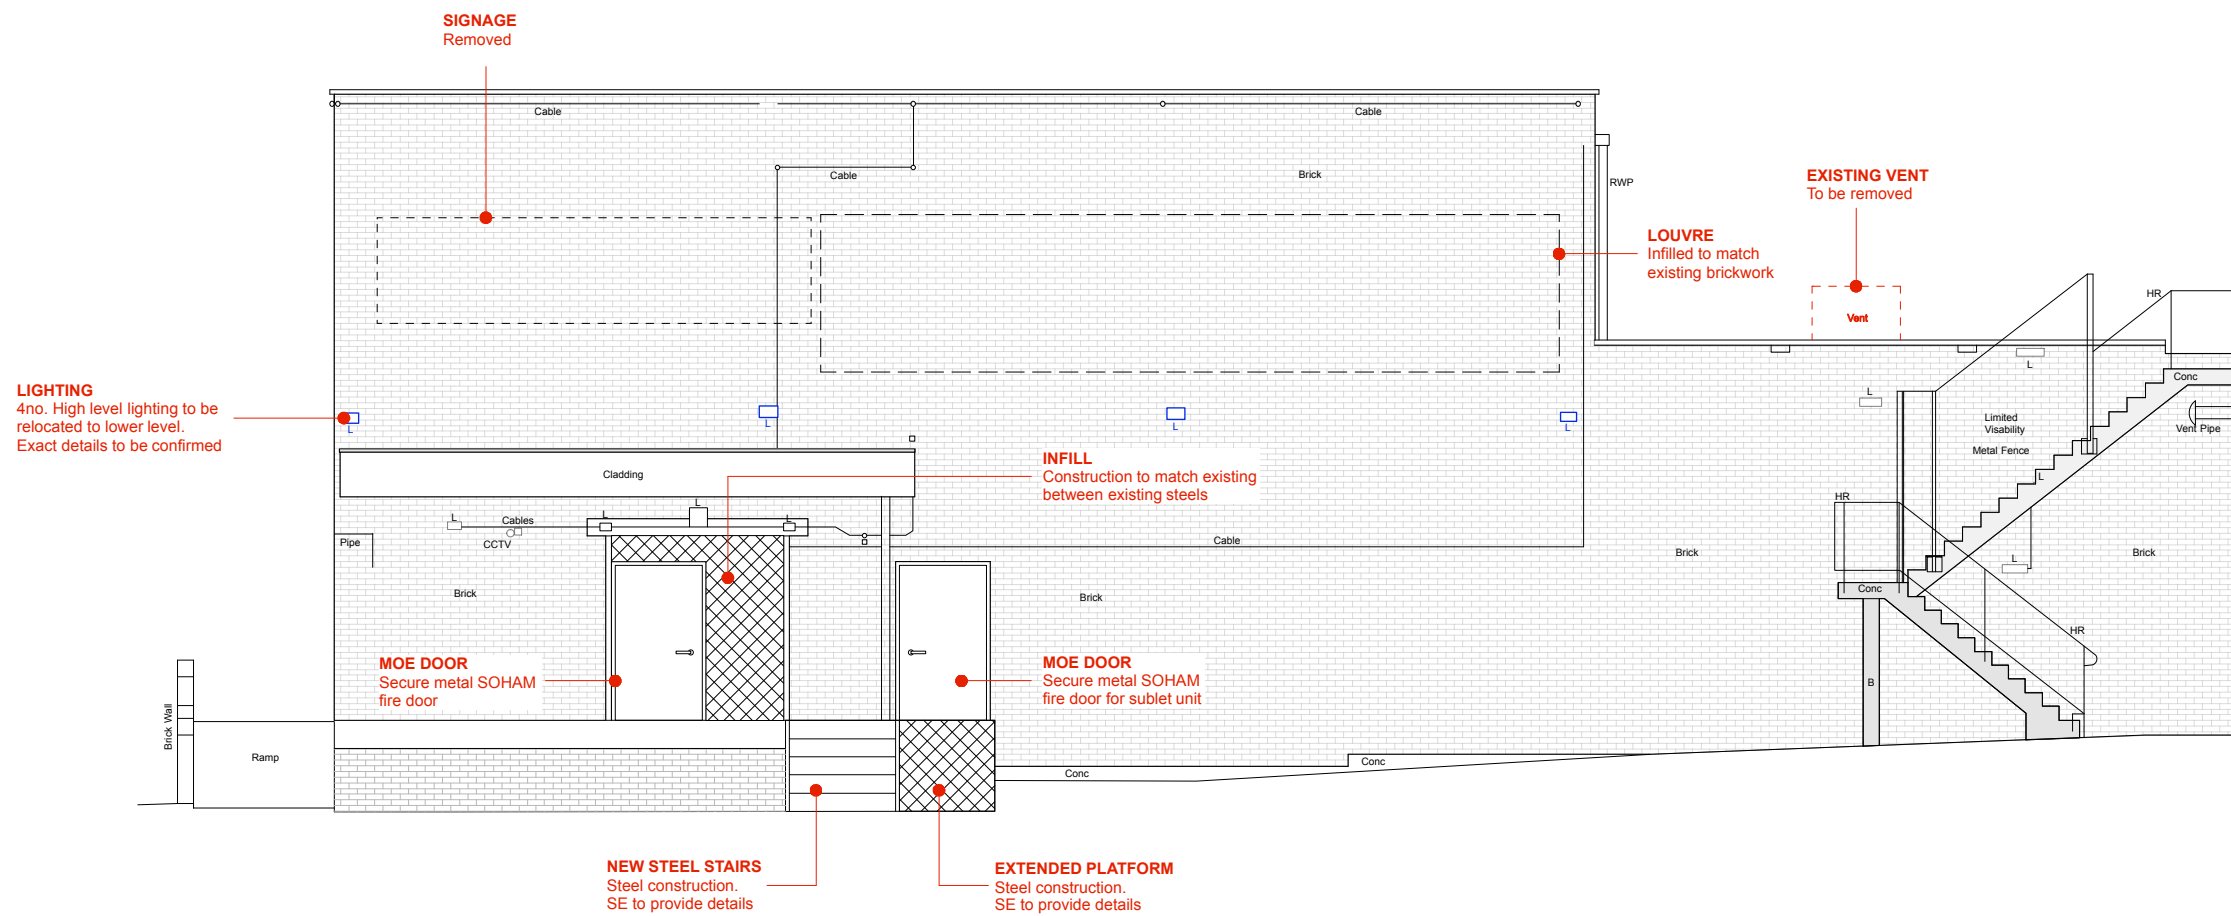

Datum: 48.00m

0 2 3 4 5 M



Rame Architects Ltd
Residence Two
Royal William Yard, Plymouth PL1 3RP
E: info@ramearchitects.co.uk
T: 01752 223 859
W: www.ramearchitects.co.uk



PRELIMINARY

Contractors must check all dimensions on site. Only figured dimensions are to be worked from.
Discrepancies must be reported to the Architect before proceeding.
No responsibility can be accepted for errors made by others in scaling from this drawing.
© This drawing is Copyright

REVISION
A Amendments following review
B General Amendments
C Amendments following review

BY MW MW MW
CHKD KR KR KR
DATE 28.04.23 18.05.23 19.05.23

PROPOSED SW SIDE ELEVATION

**WINCHESTER ROAD
CHANDLERS FORD
EASTLEIGH, SO53 2GH**

DRAWING

PROJECT No.

R23/01

REVISION

C

DRAWN BY

MW

DRAWING No.

E/27

SCALE

1:100 @ A3

DATE

MAR 2023