




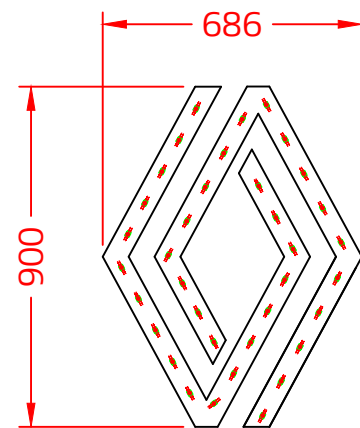


NEW BUILT UP
2400mm HIGH
ACRYLIC LOGO INTERNALLY
ILLUMINATED VIA LED'S. ON SIGN 1
300 CD/M²

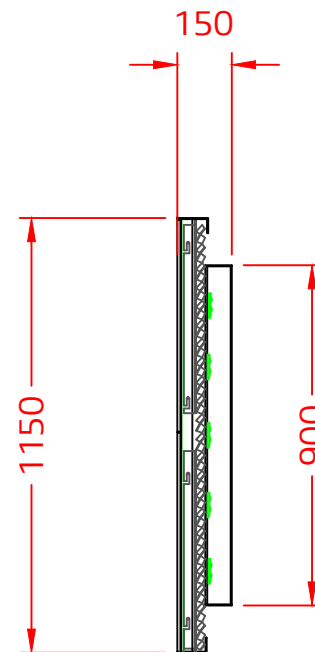

SIGN 1
NEW BUILT UP ACRYLIC LOGO
INTERNALLY ILLUMINATED VIA
LED'S.
300 CD/M²

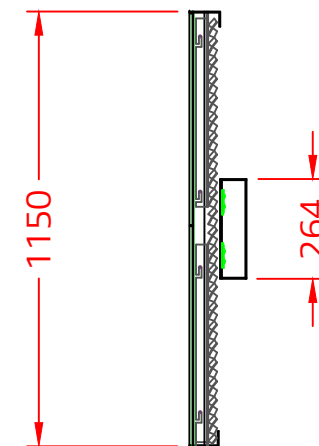

SIGN 1
NEW BUILT UP WHITE ACRYLIC
RENAULT LETTERS FACE
ILLUMINATED VIA LED'S
300 CD/M²

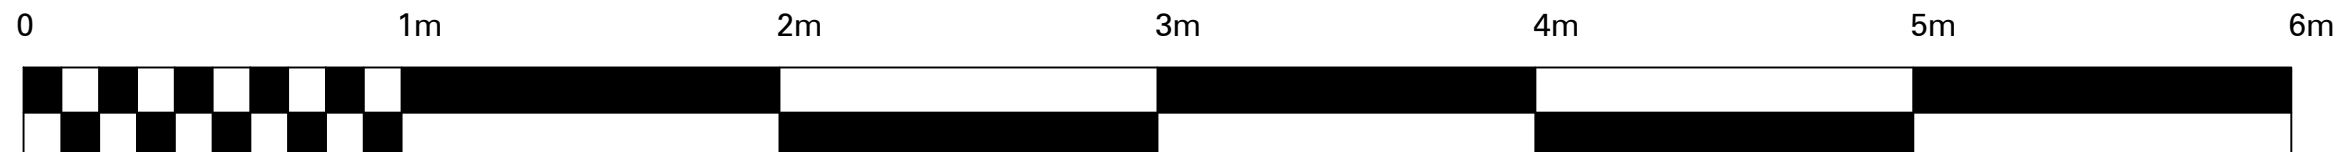



tara signs

1971 — ONWARDS

Tara Signs Ltd

St Peters Place Western Road

Lancing West Sussex BN15 8SB

T: 0044 (0)1903 750710 tarasigns.com

© 2020 - Tara Signs Ltd		
Scale	1:20@A3	
Tolerance ±		
Drg No	RENAULT FASCIA DETAIL	
Date	60/05/2023	
Drawn By	CF	
Checked By		
Revisions	Date	
		DEALER
Date		
Signature		
Signed By		

Project

HENDY GROUP

VILLENEUVE WAY

ST GEORGES WAY

EASTLEIGH

SO50 9SJ

Title

RENAULT FASCIA