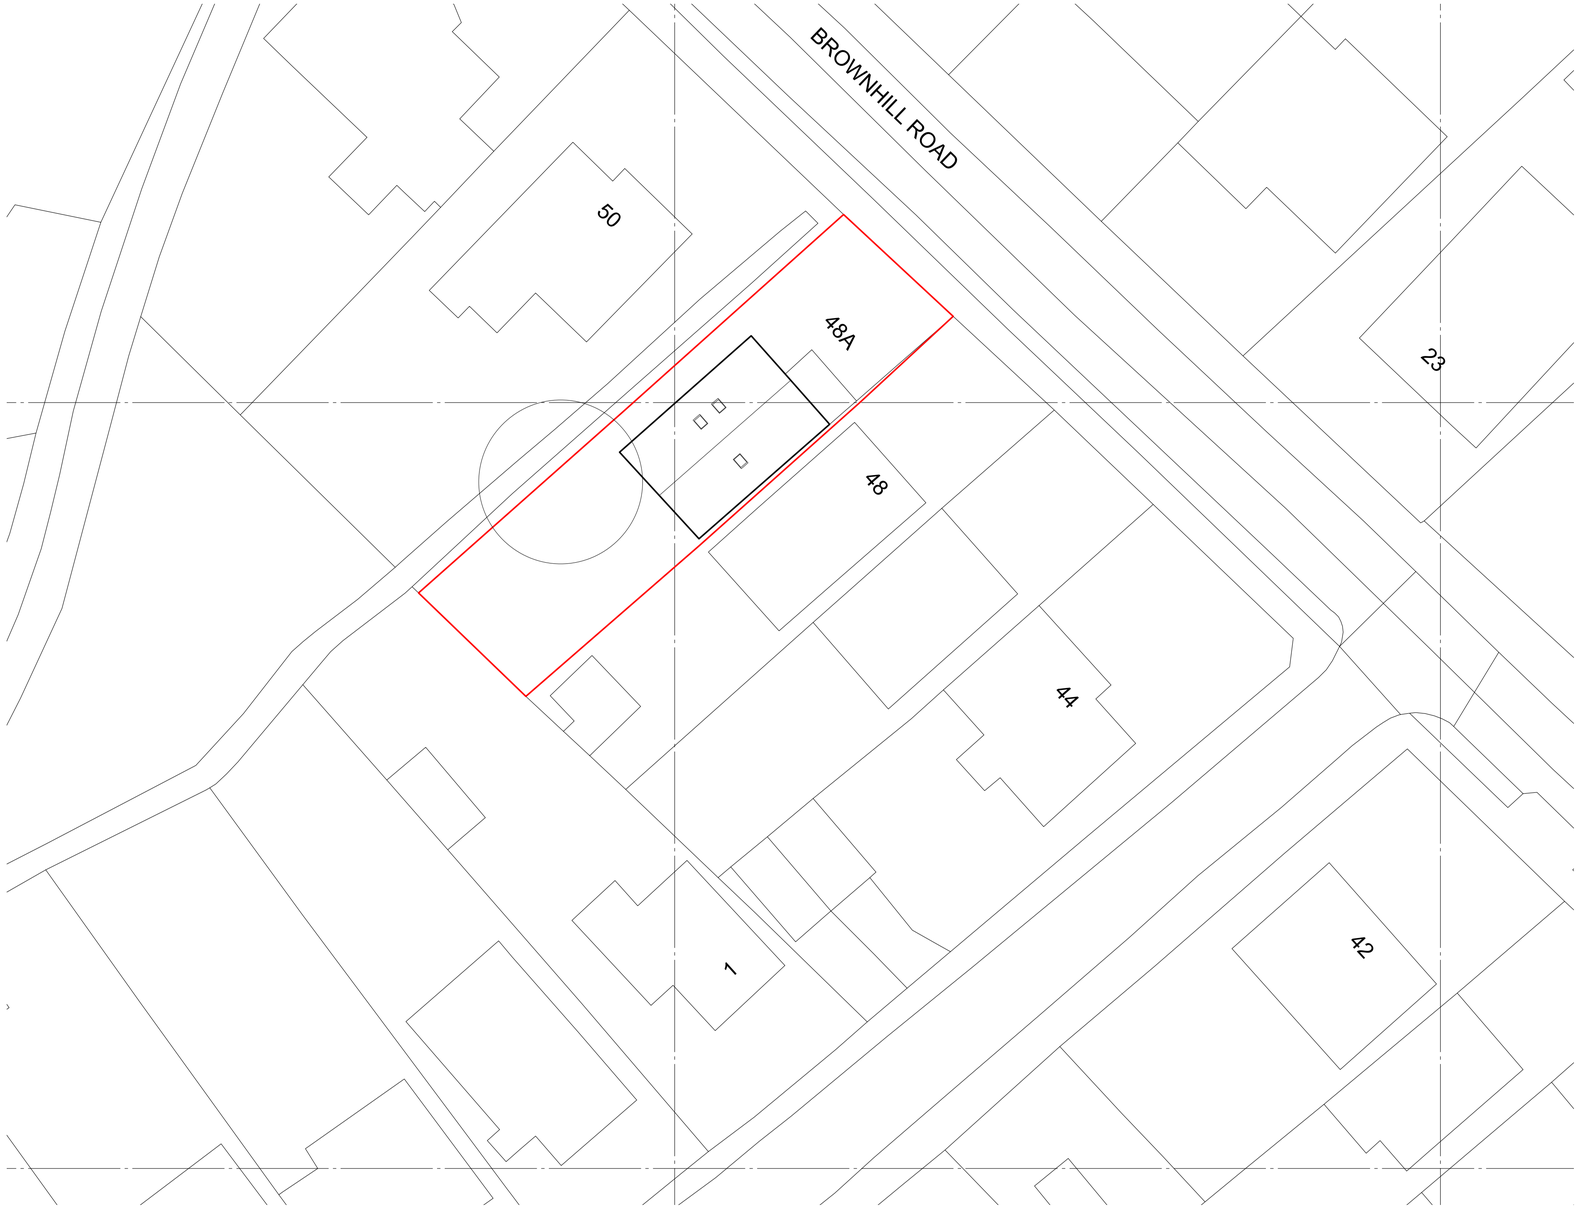

01 Site Plan
Scale: 1:200

REV	DATE	NOTES	DRN	CHKD
A	--/--/20	- - - -	--	--

GENERAL NOTES

THE CONTRACTOR IS RESPONSIBLE FOR THE CHECKING OF ALL SITE DIMENSIONS AND LEVELS.

DISCREPANCIES TO BE REPORTED IMMEDIATELY TO THE CONTRACT ADMINISTRATOR / ARCHITECT.

TO BE READ IN CONJUNCTION WITH ALL RELEVANT CONSULTANTS DRAWINGS AND INFORMATION.

ALL EXISTING SITE, TREE AND BUILDING INFORMATION HAS BEEN COMPILED FROM DIFFERENT SOURCES.

NOT TO BE USED FOR CONSTRUCTION

N

Paul Cashin Architects

Chernocke Place
35 Southgate Street
Winchester, Hampshire
SO23 9EH

01962 623 521
www.paulcashinarchitects.co.uk

DRAWING TITLE	Site Plan
DRAWING REF	2301-PCA-DR-A-101
STATUS	INFORMATION - NOT FOR CONSTRUCTION
SCALE	

PROJECT TITLE	Brownhill
CLIENT	Christian
ORIGIN	2301
PROJECT NO.	Feb 23