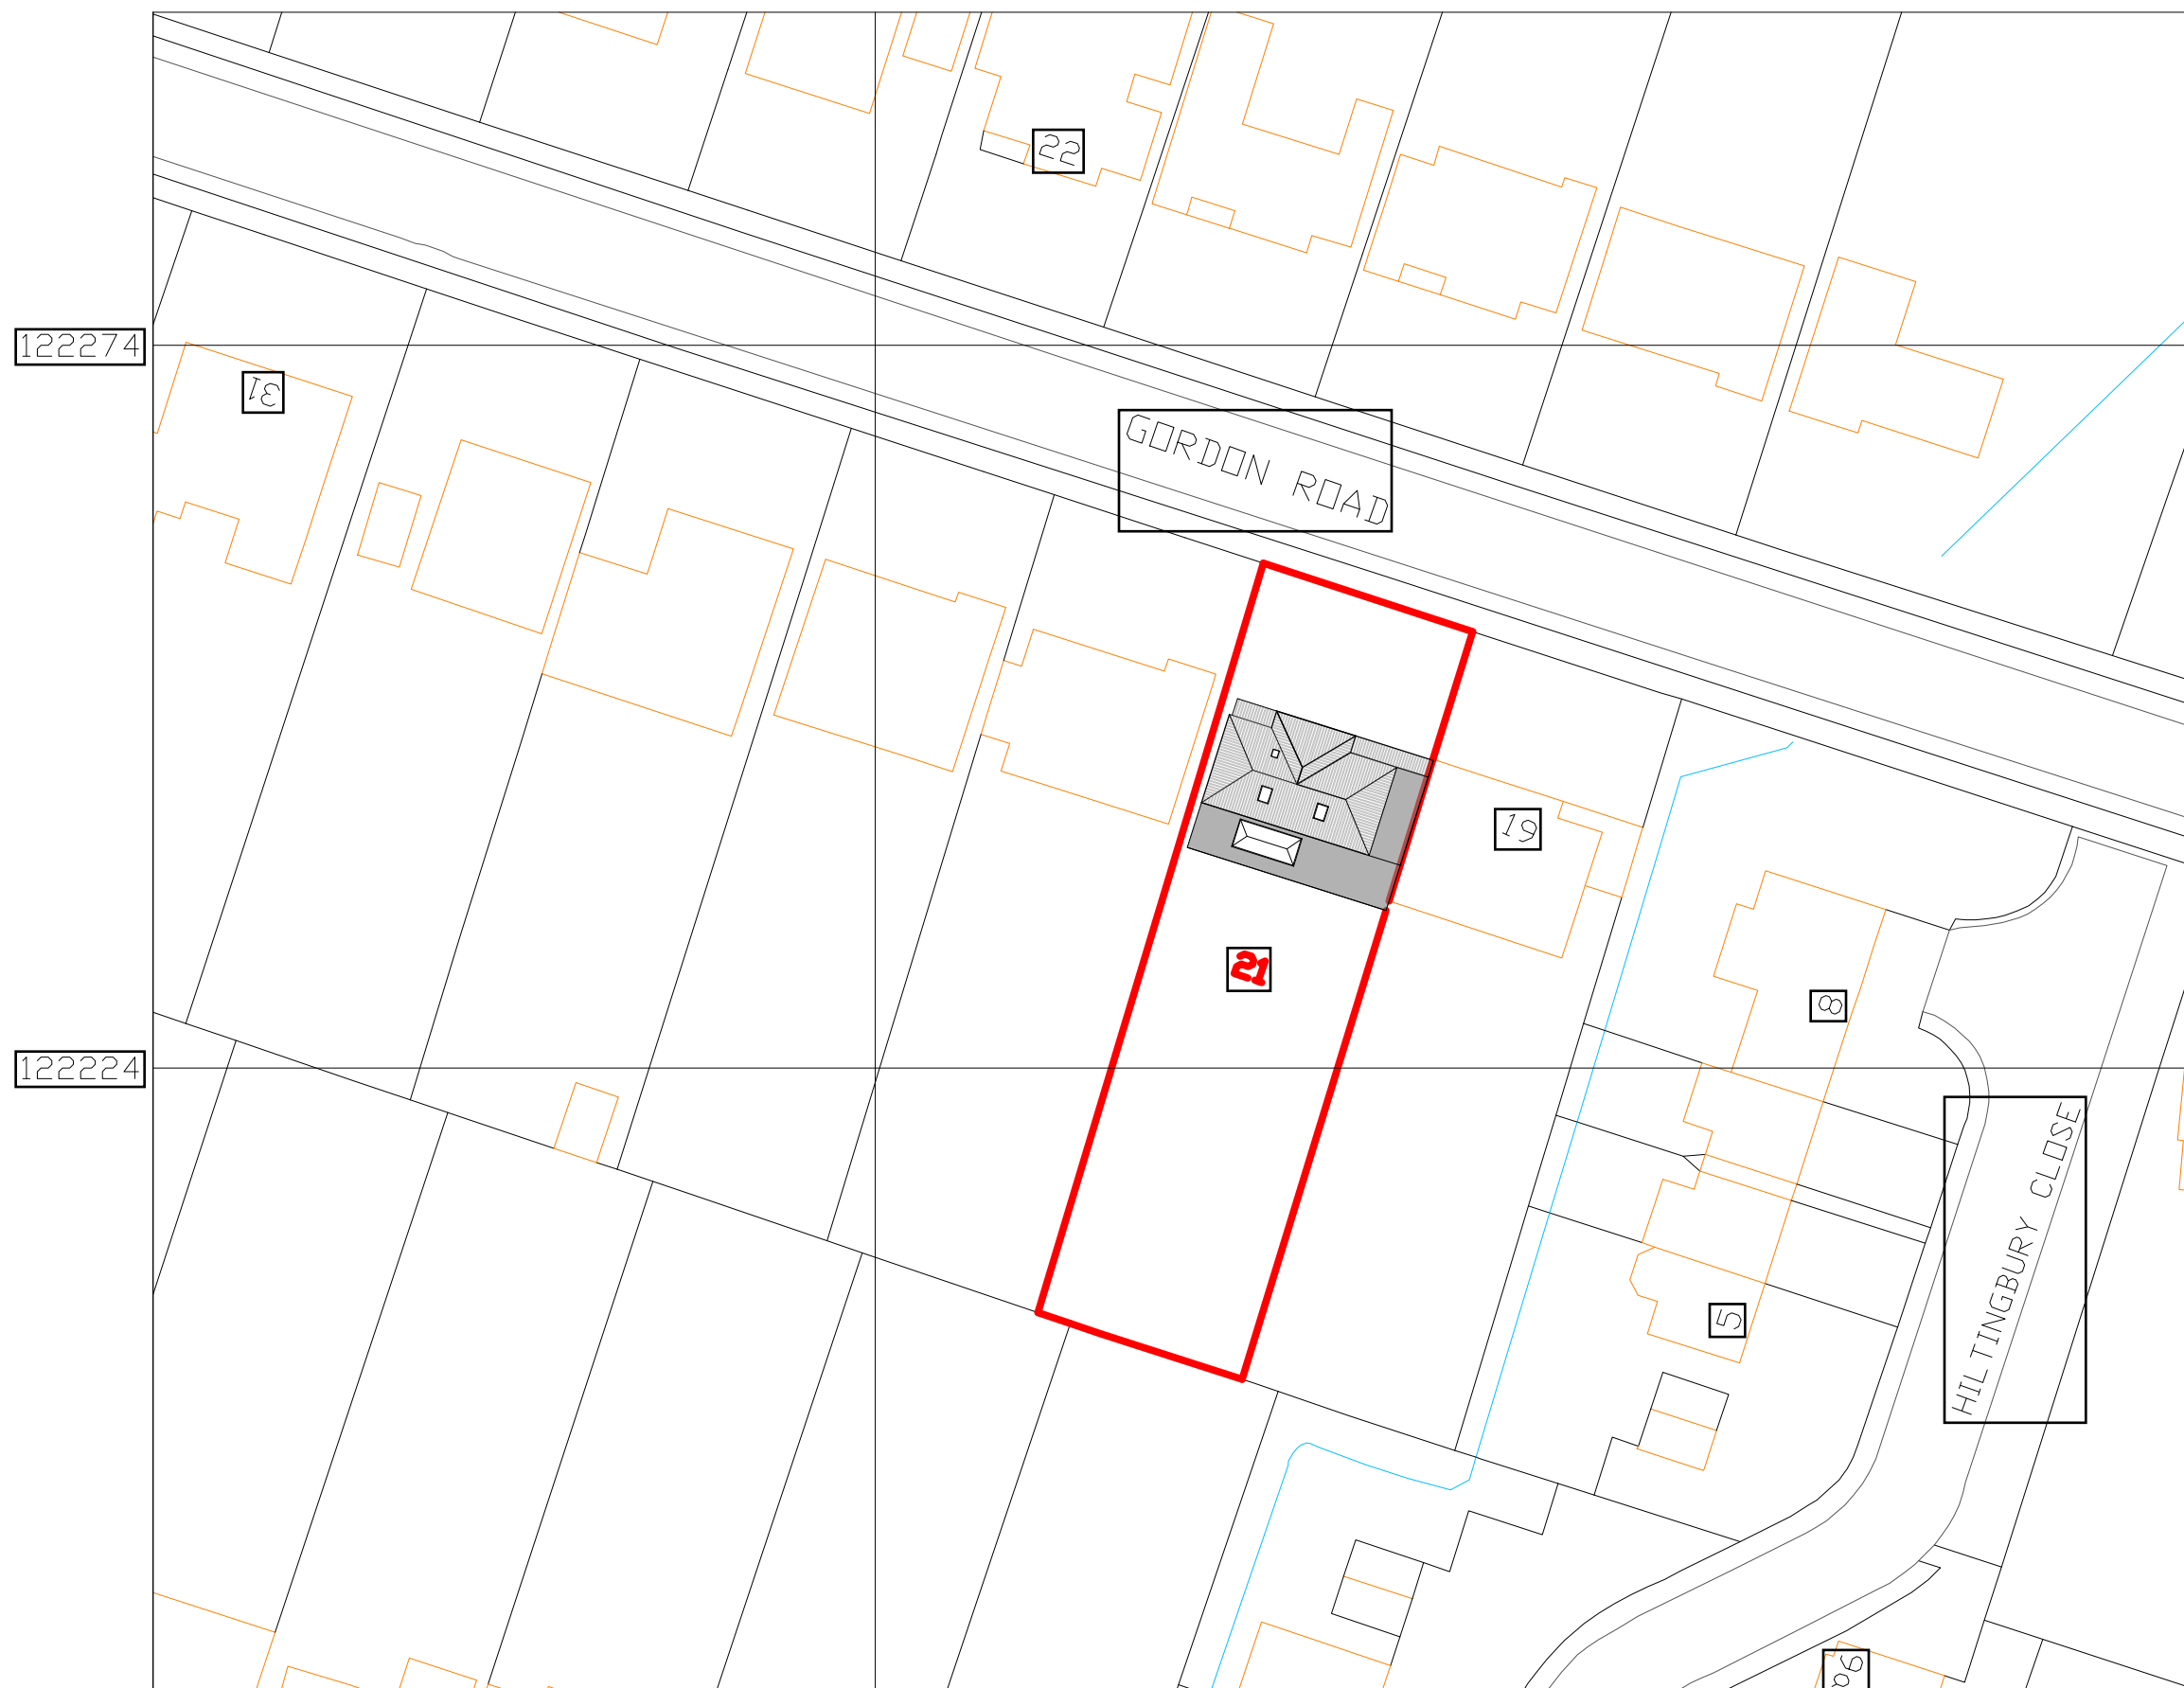


19 St James Park road, Shirley,
Southampton, SO16 6HL
TEL: 077 4569 6432
E-MAIL: info@naplanning.co.uk
WEB: www.naplanning.co.uk

Project:
21 Gordon Road,
Southampton

Drawing:
Single Storey Rear Extension
& Double Storey Side Extension

Title:
Proposed Site Plan

Drawing Status:

Drawn	Scale	Date
N.ALI	1:500@ A3	29.05.2023
Project	Page	Revision
290	02	P9