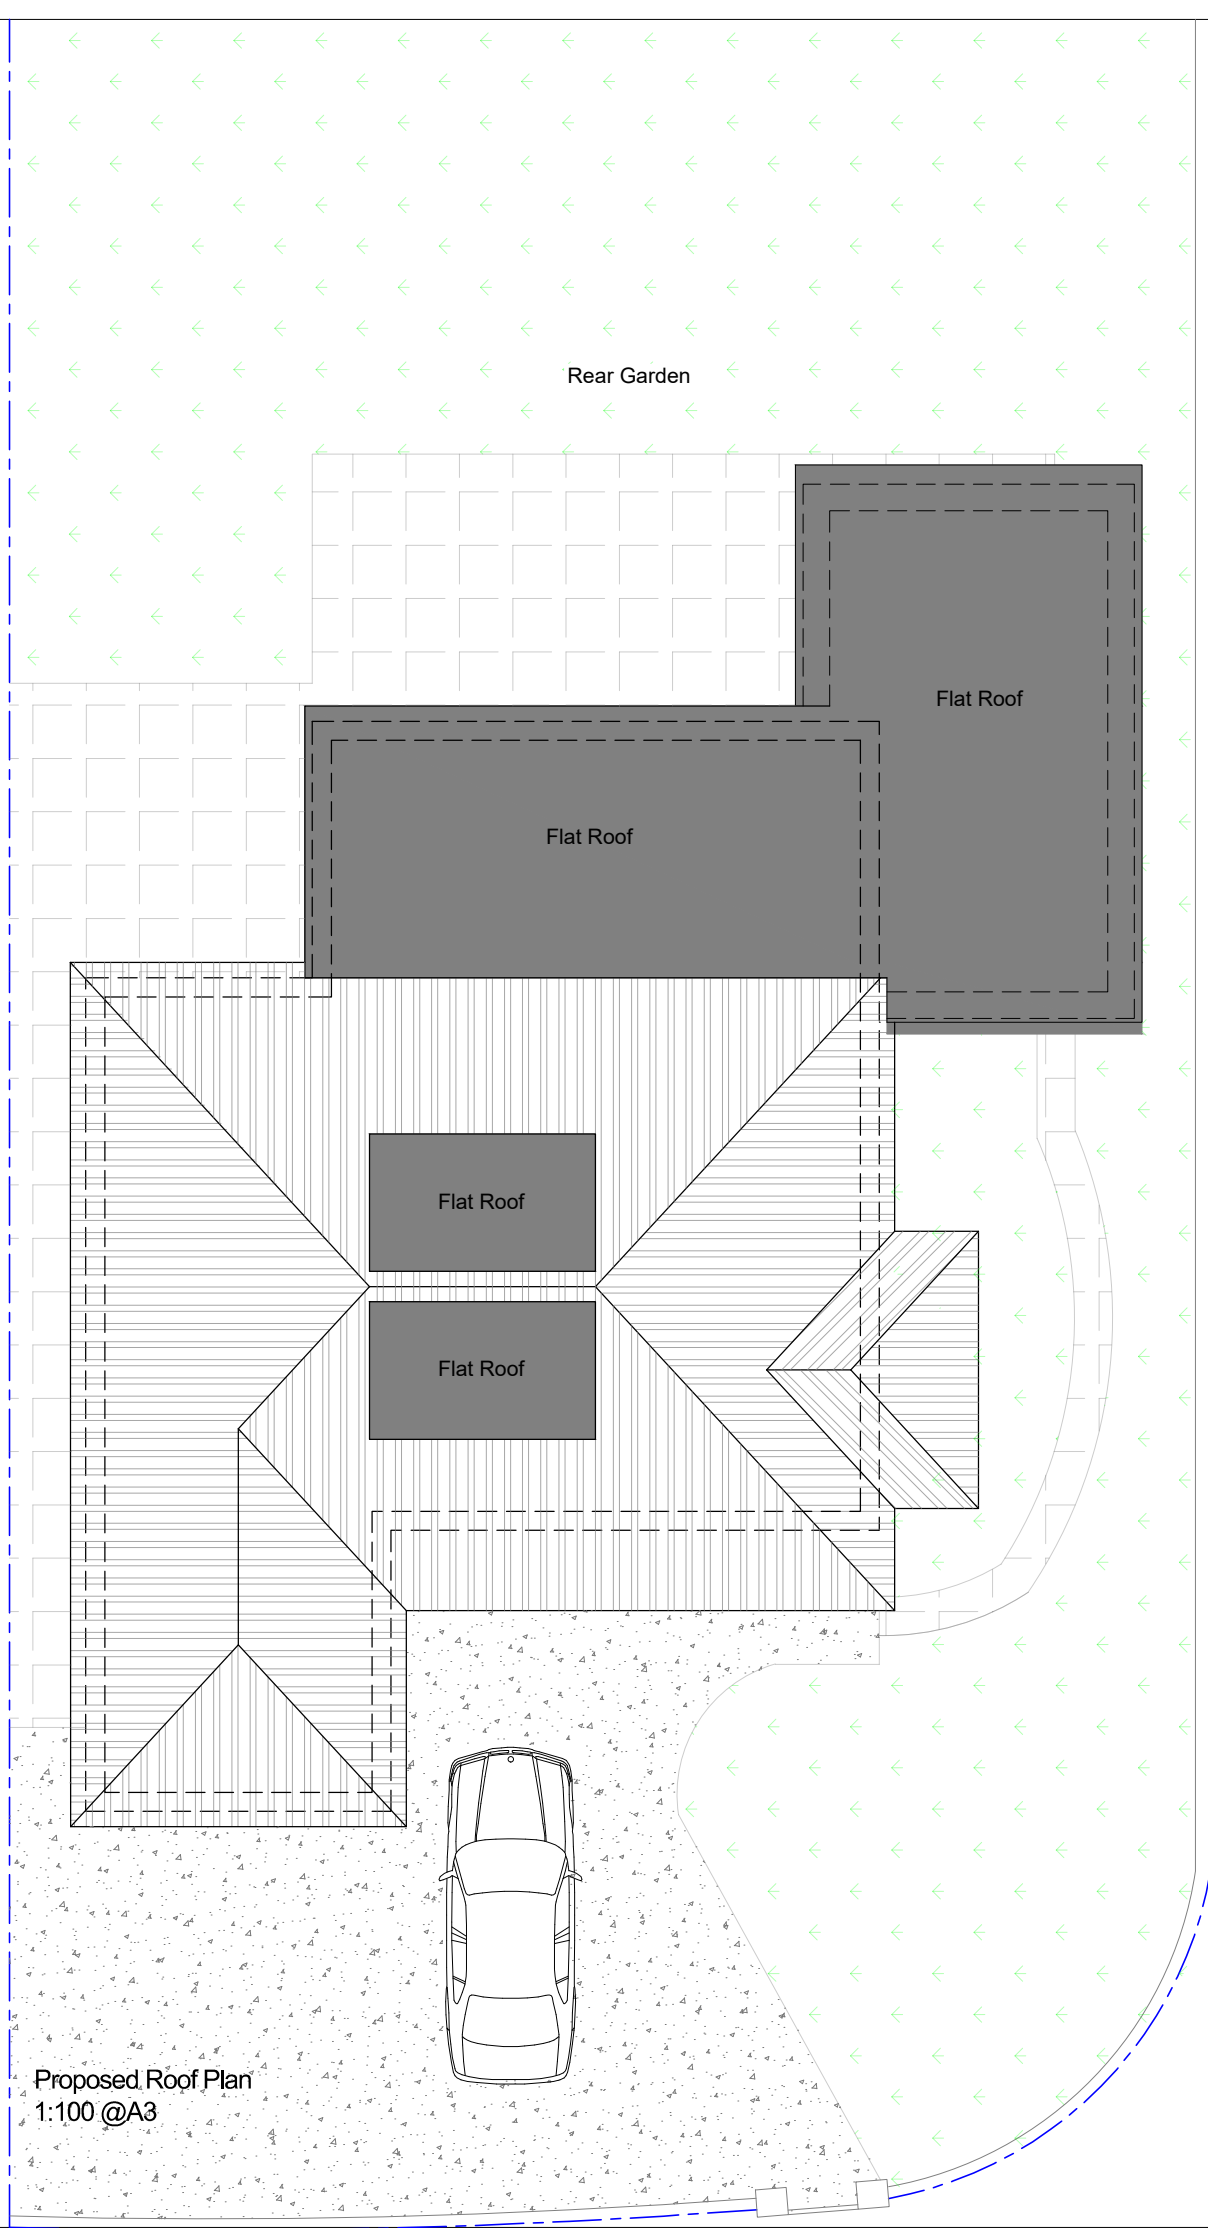
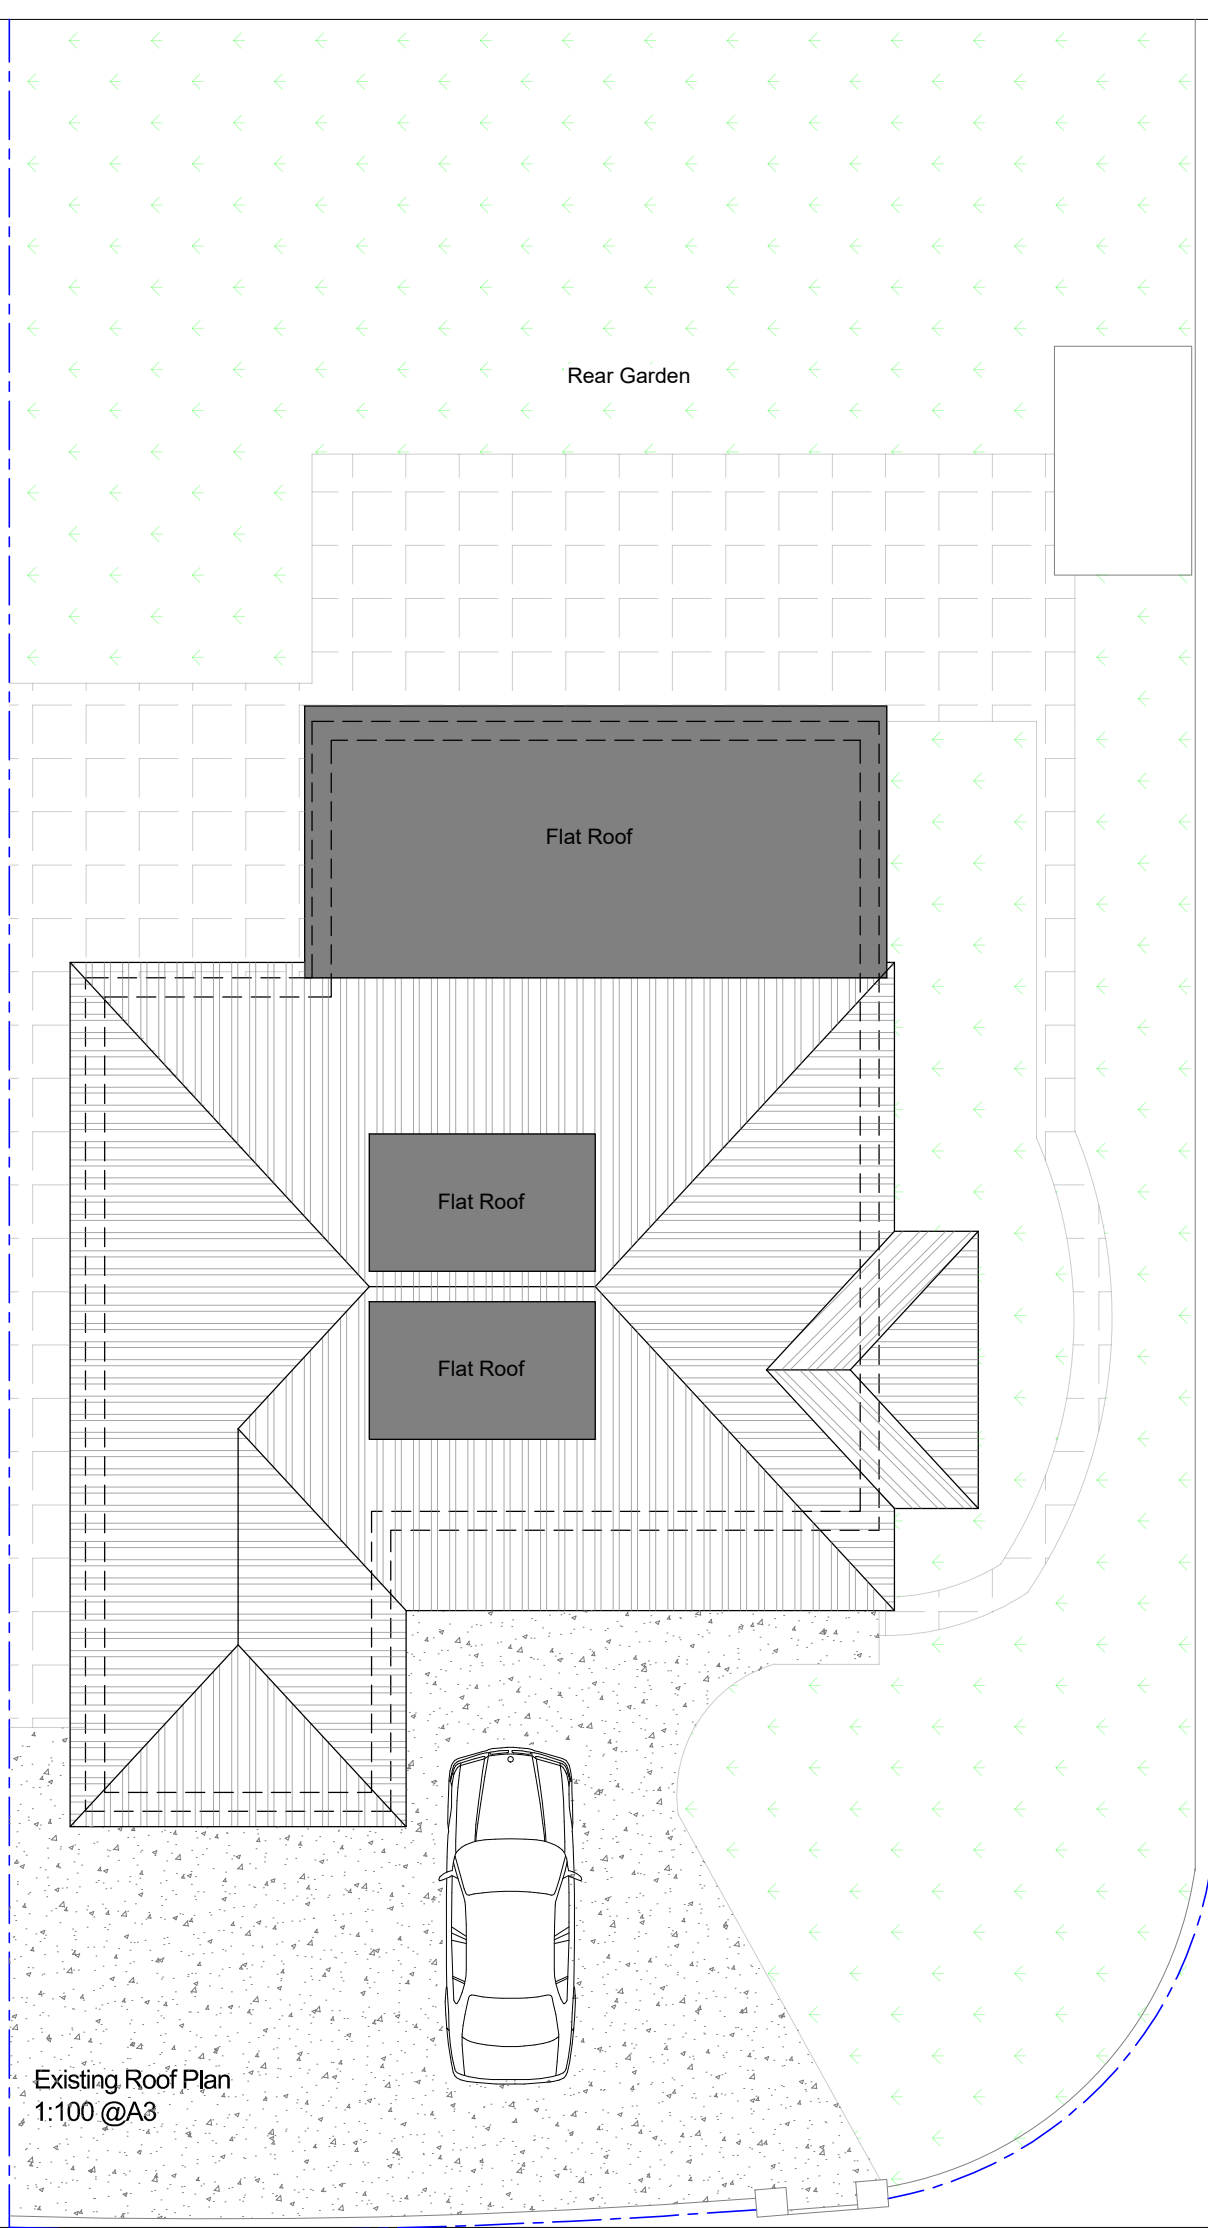


**NA PLANNING LTD**

19 St James Park road, Shirley,  
Southampton, SO16 6HL  
TEL: 077 4569 6432  
E-MAIL: [info@naplanning.co.uk](mailto:info@naplanning.co.uk)  
WEB: [www.naplanning.co.uk](http://www.naplanning.co.uk)

Project  
2 Sarum Road, Chandlers Ford, SO53 2AN

Drawing  
Single Storey Side Extension

Title  
Existing & Proposed Roof Plans

Drawing Status:

|                     |                |                    |
|---------------------|----------------|--------------------|
| Scale<br>1:100 @ A3 | Drawn<br>N.ALI | Date<br>09.05.2023 |
| Project<br>339      | Page<br>03     | Revision<br>P5     |