
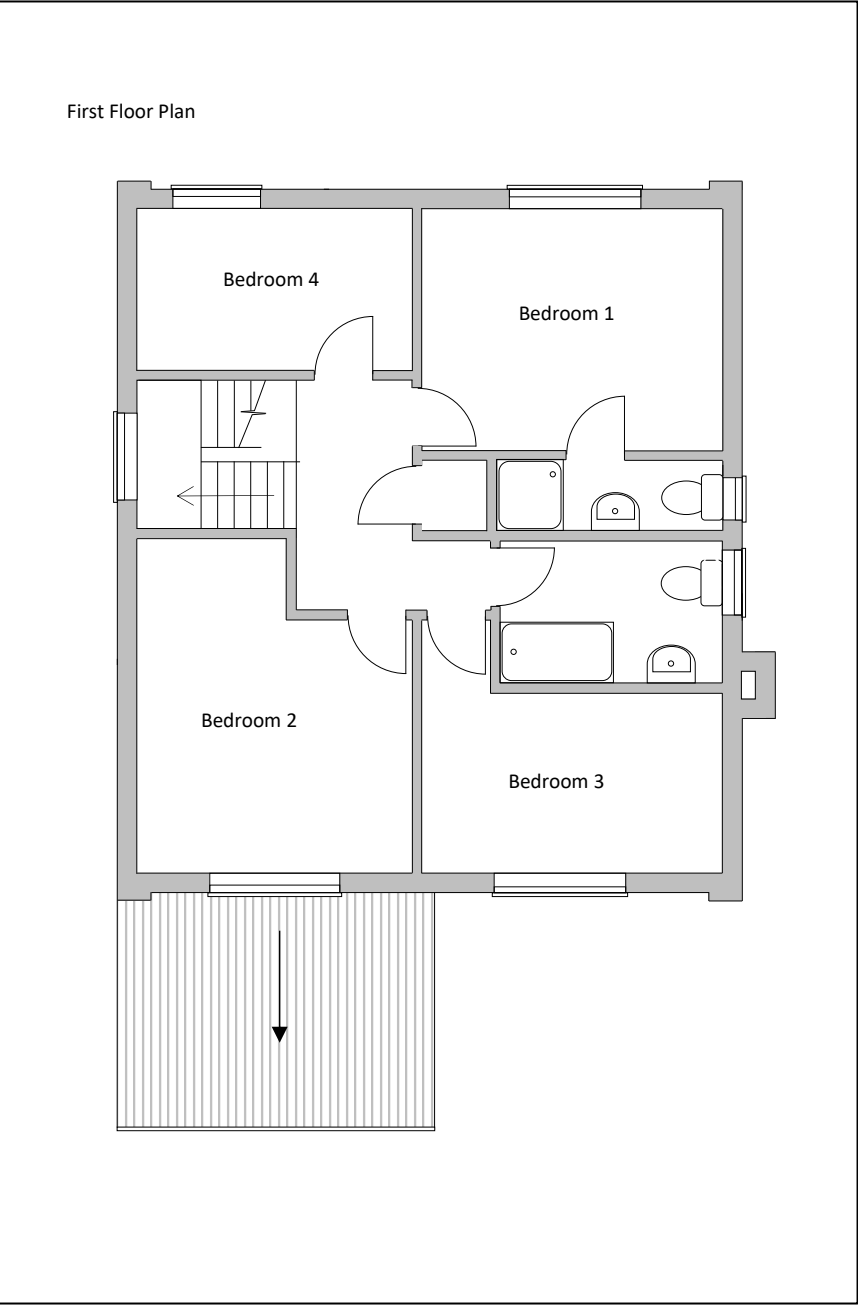
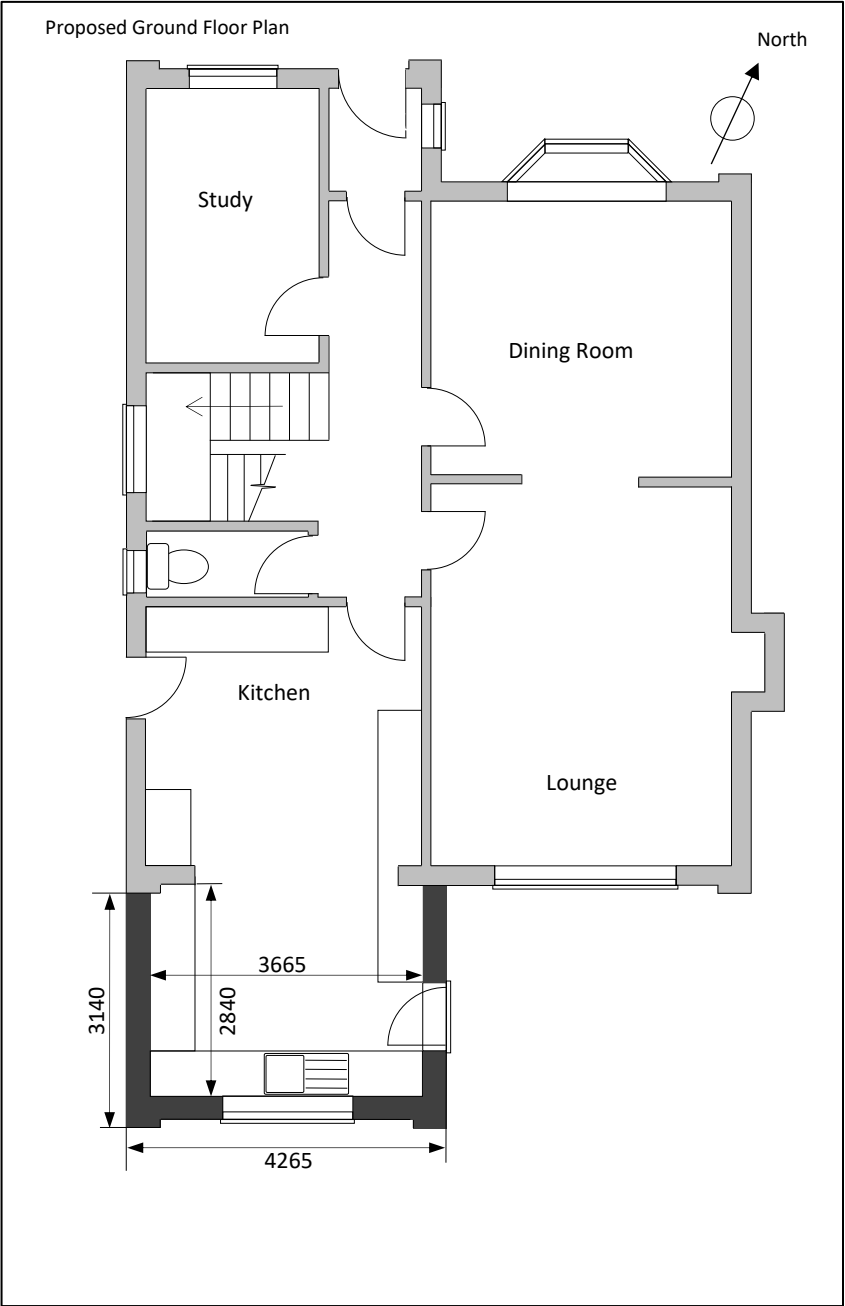
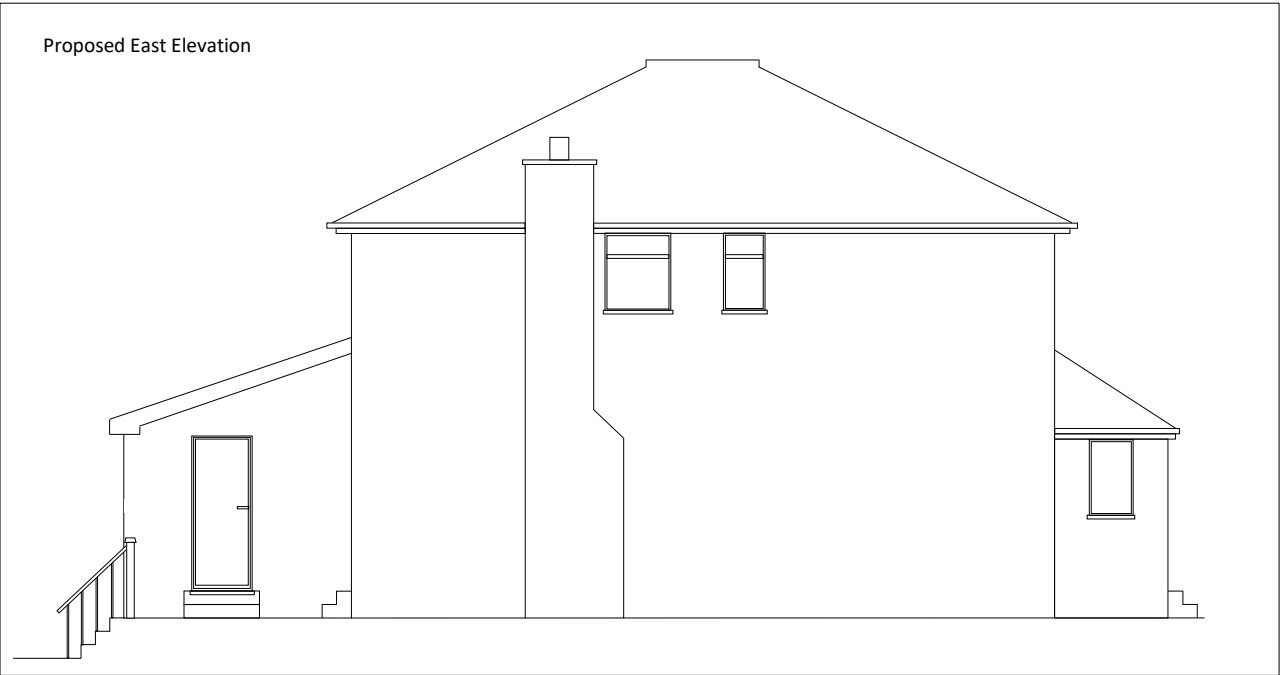


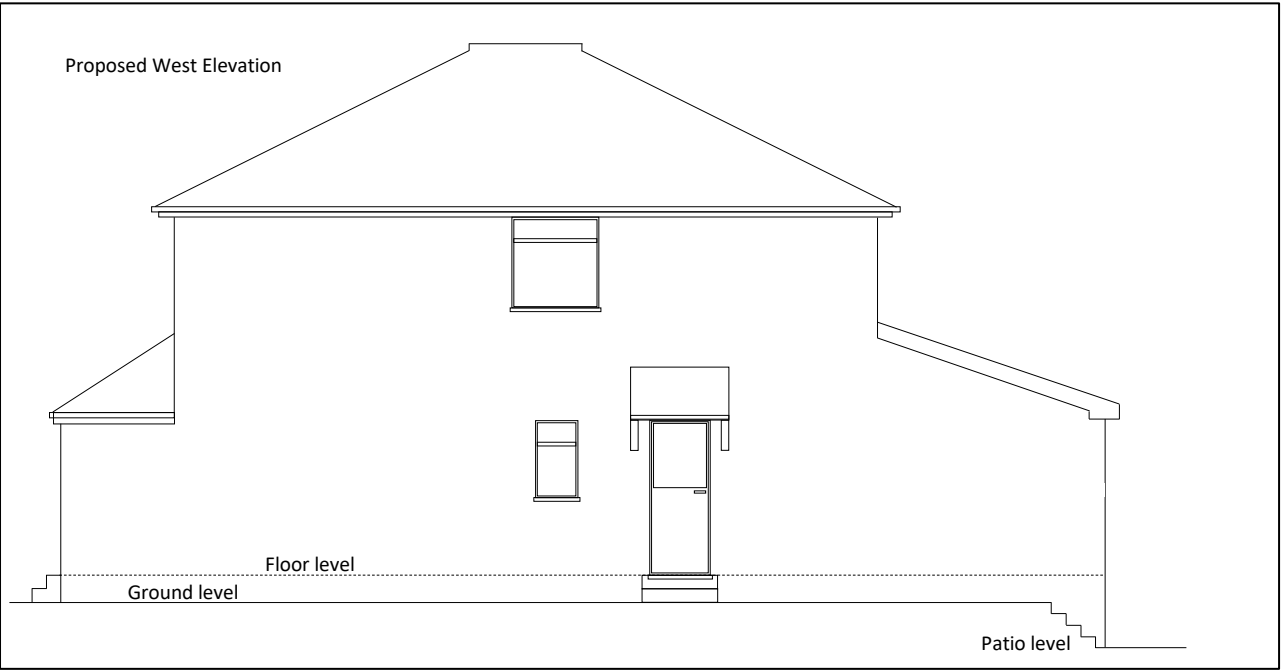

Scale 1:100

Date: May 2023

Title: Proposed Plans & Elevations

Proposed ground floor rear extension at
15 Wheatsheaf Court
Hedge End
Southampton
SO30 4DX

Drawing no: 23/02/B. Paper size: A3