

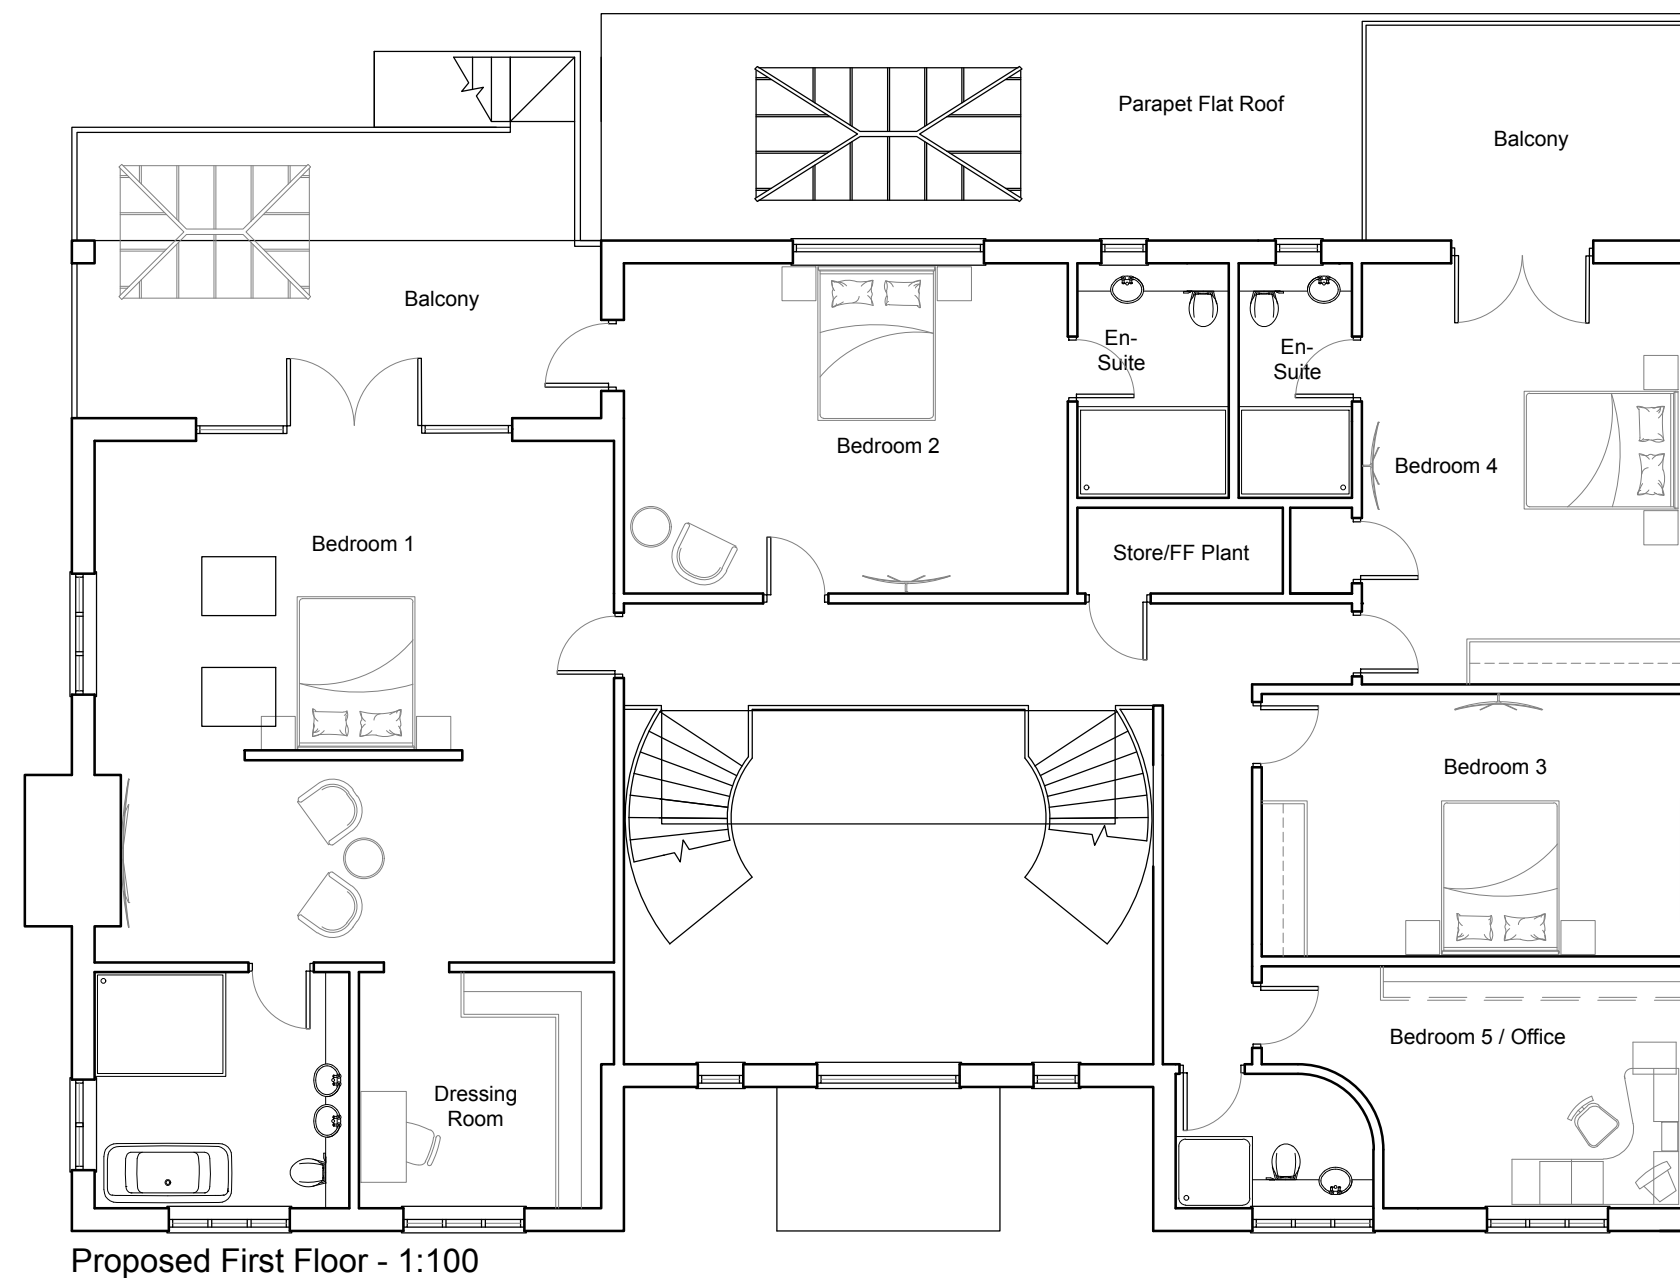


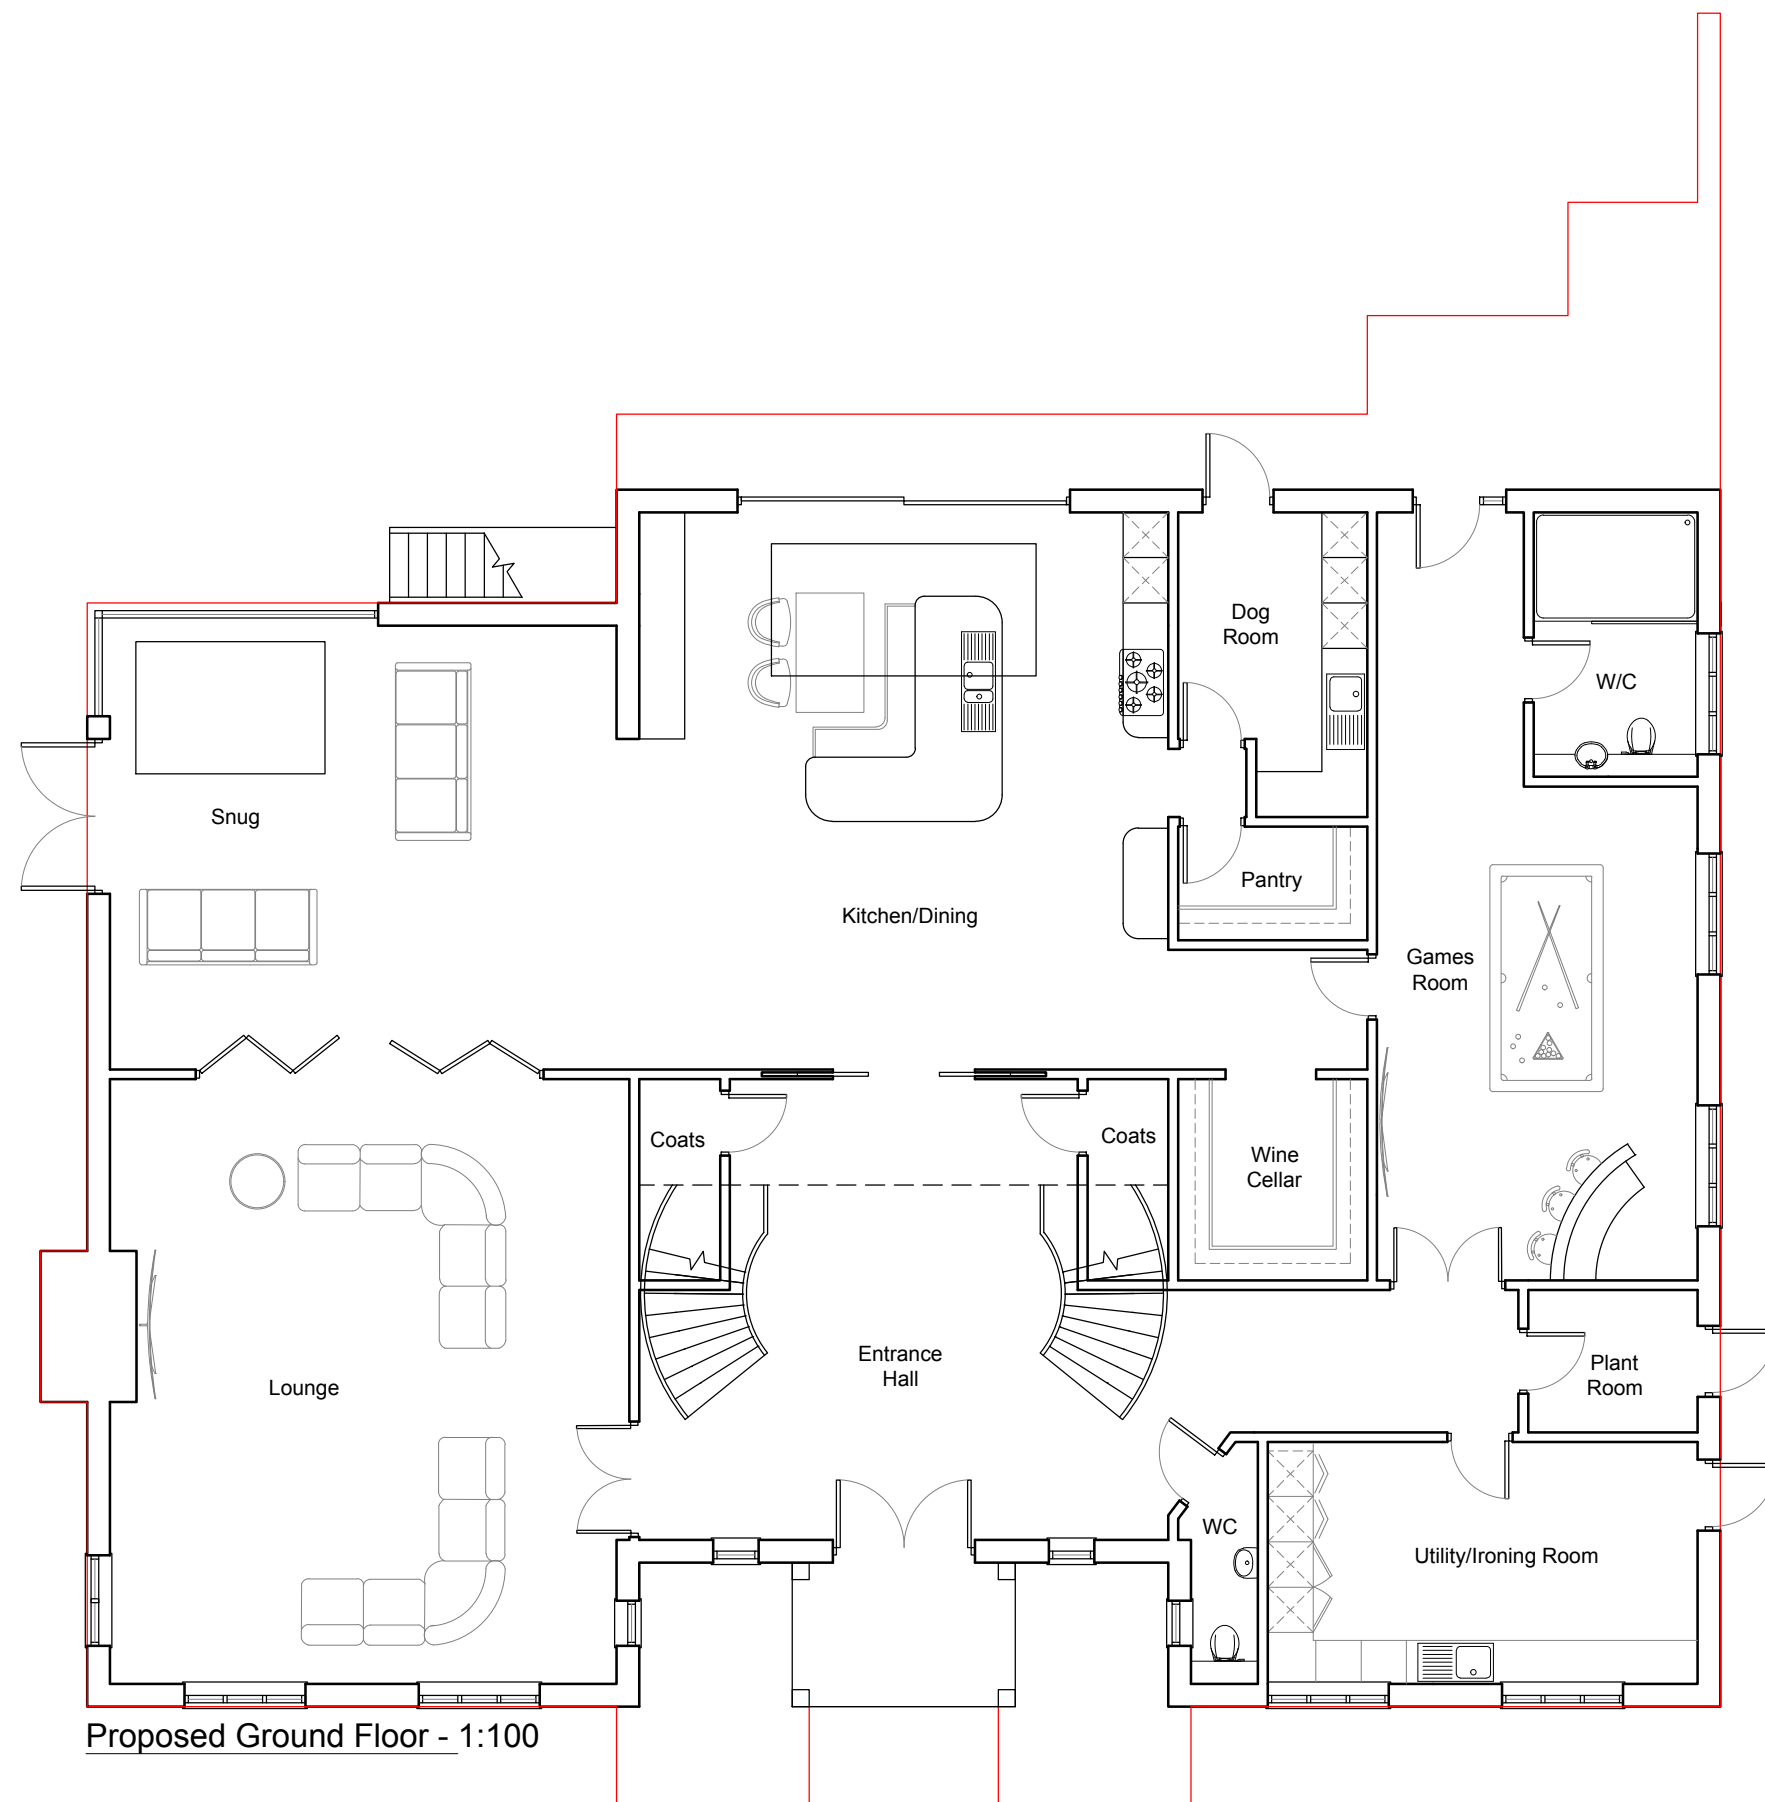

RED OUTLINE ANNOTATES
EXISTING SUBMITTED SCHEME

Rev	Revision	By	Date	
K NIGHT A RCHITECTURAL D ESIGN				
K.A.D. Ltd. First Floor Unit 7 The Quarterdeck Port Solent PO3 4TP T: 01489 660194 E: admin@k-a-d.co.uk W: www.k-a-d.co.uk				
Client MR AND MRS B. KING				
Project HATTS COPSE FARM BROOK LANE BOTLEY SO30 2ER				
Drawing PROPOSED NEW-BUILD OF MAIN HOUSE				
Scale 1:100@A2		Date OCT 2021		
Project no.	Sequential	Bldg/Floor	Detail	Rev
KAD	04	A	PP	J

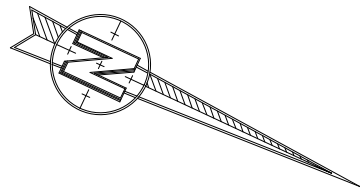