
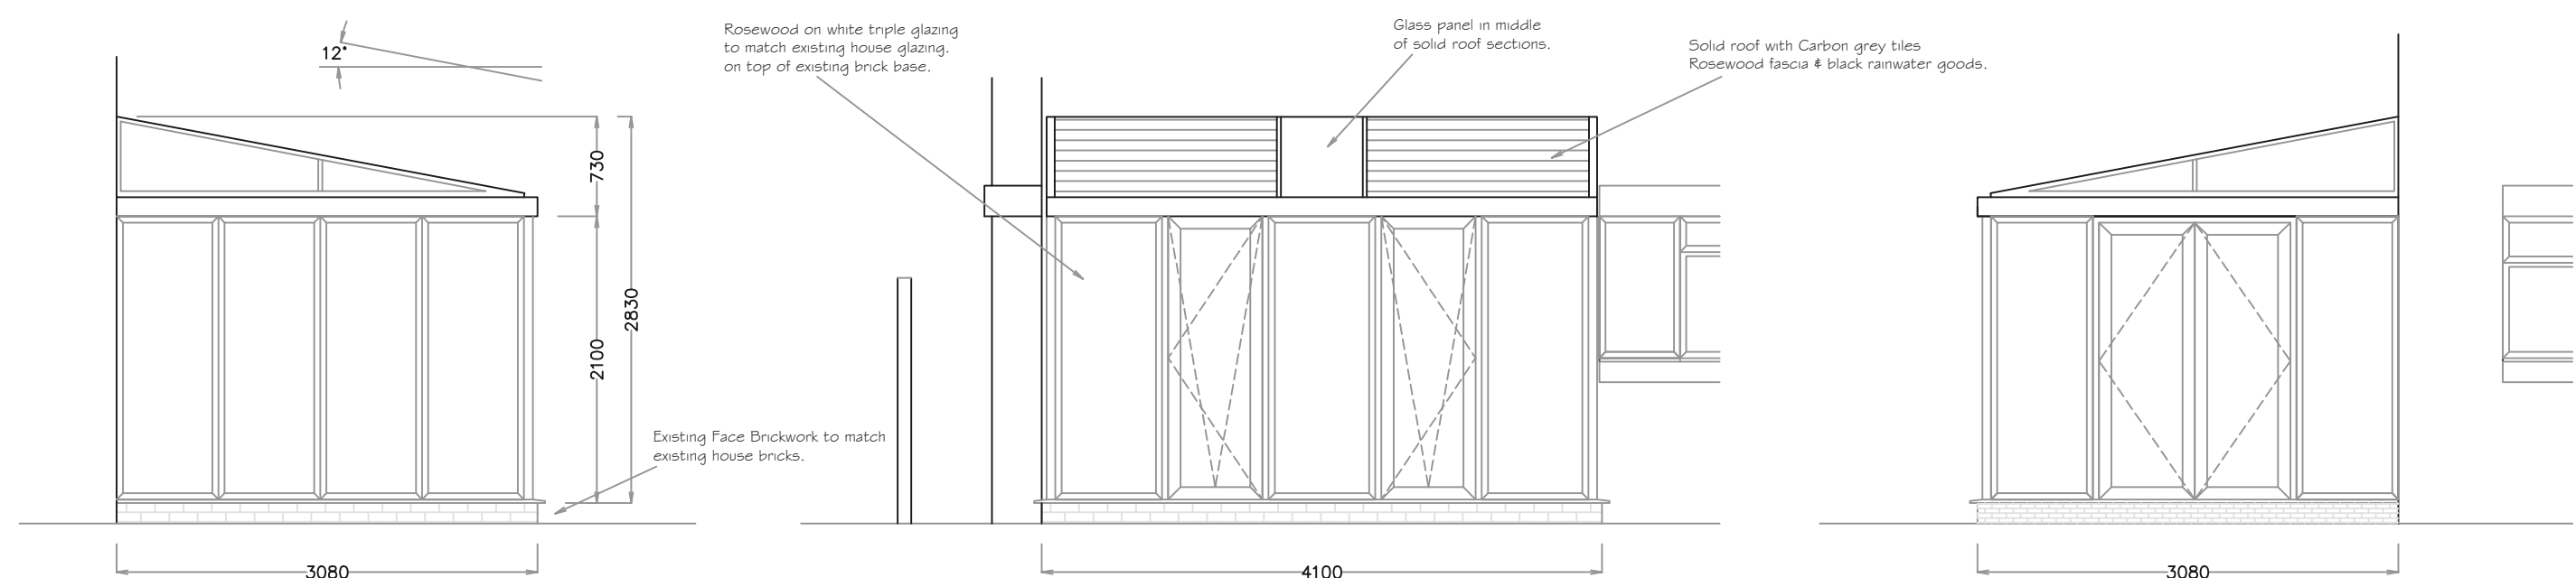
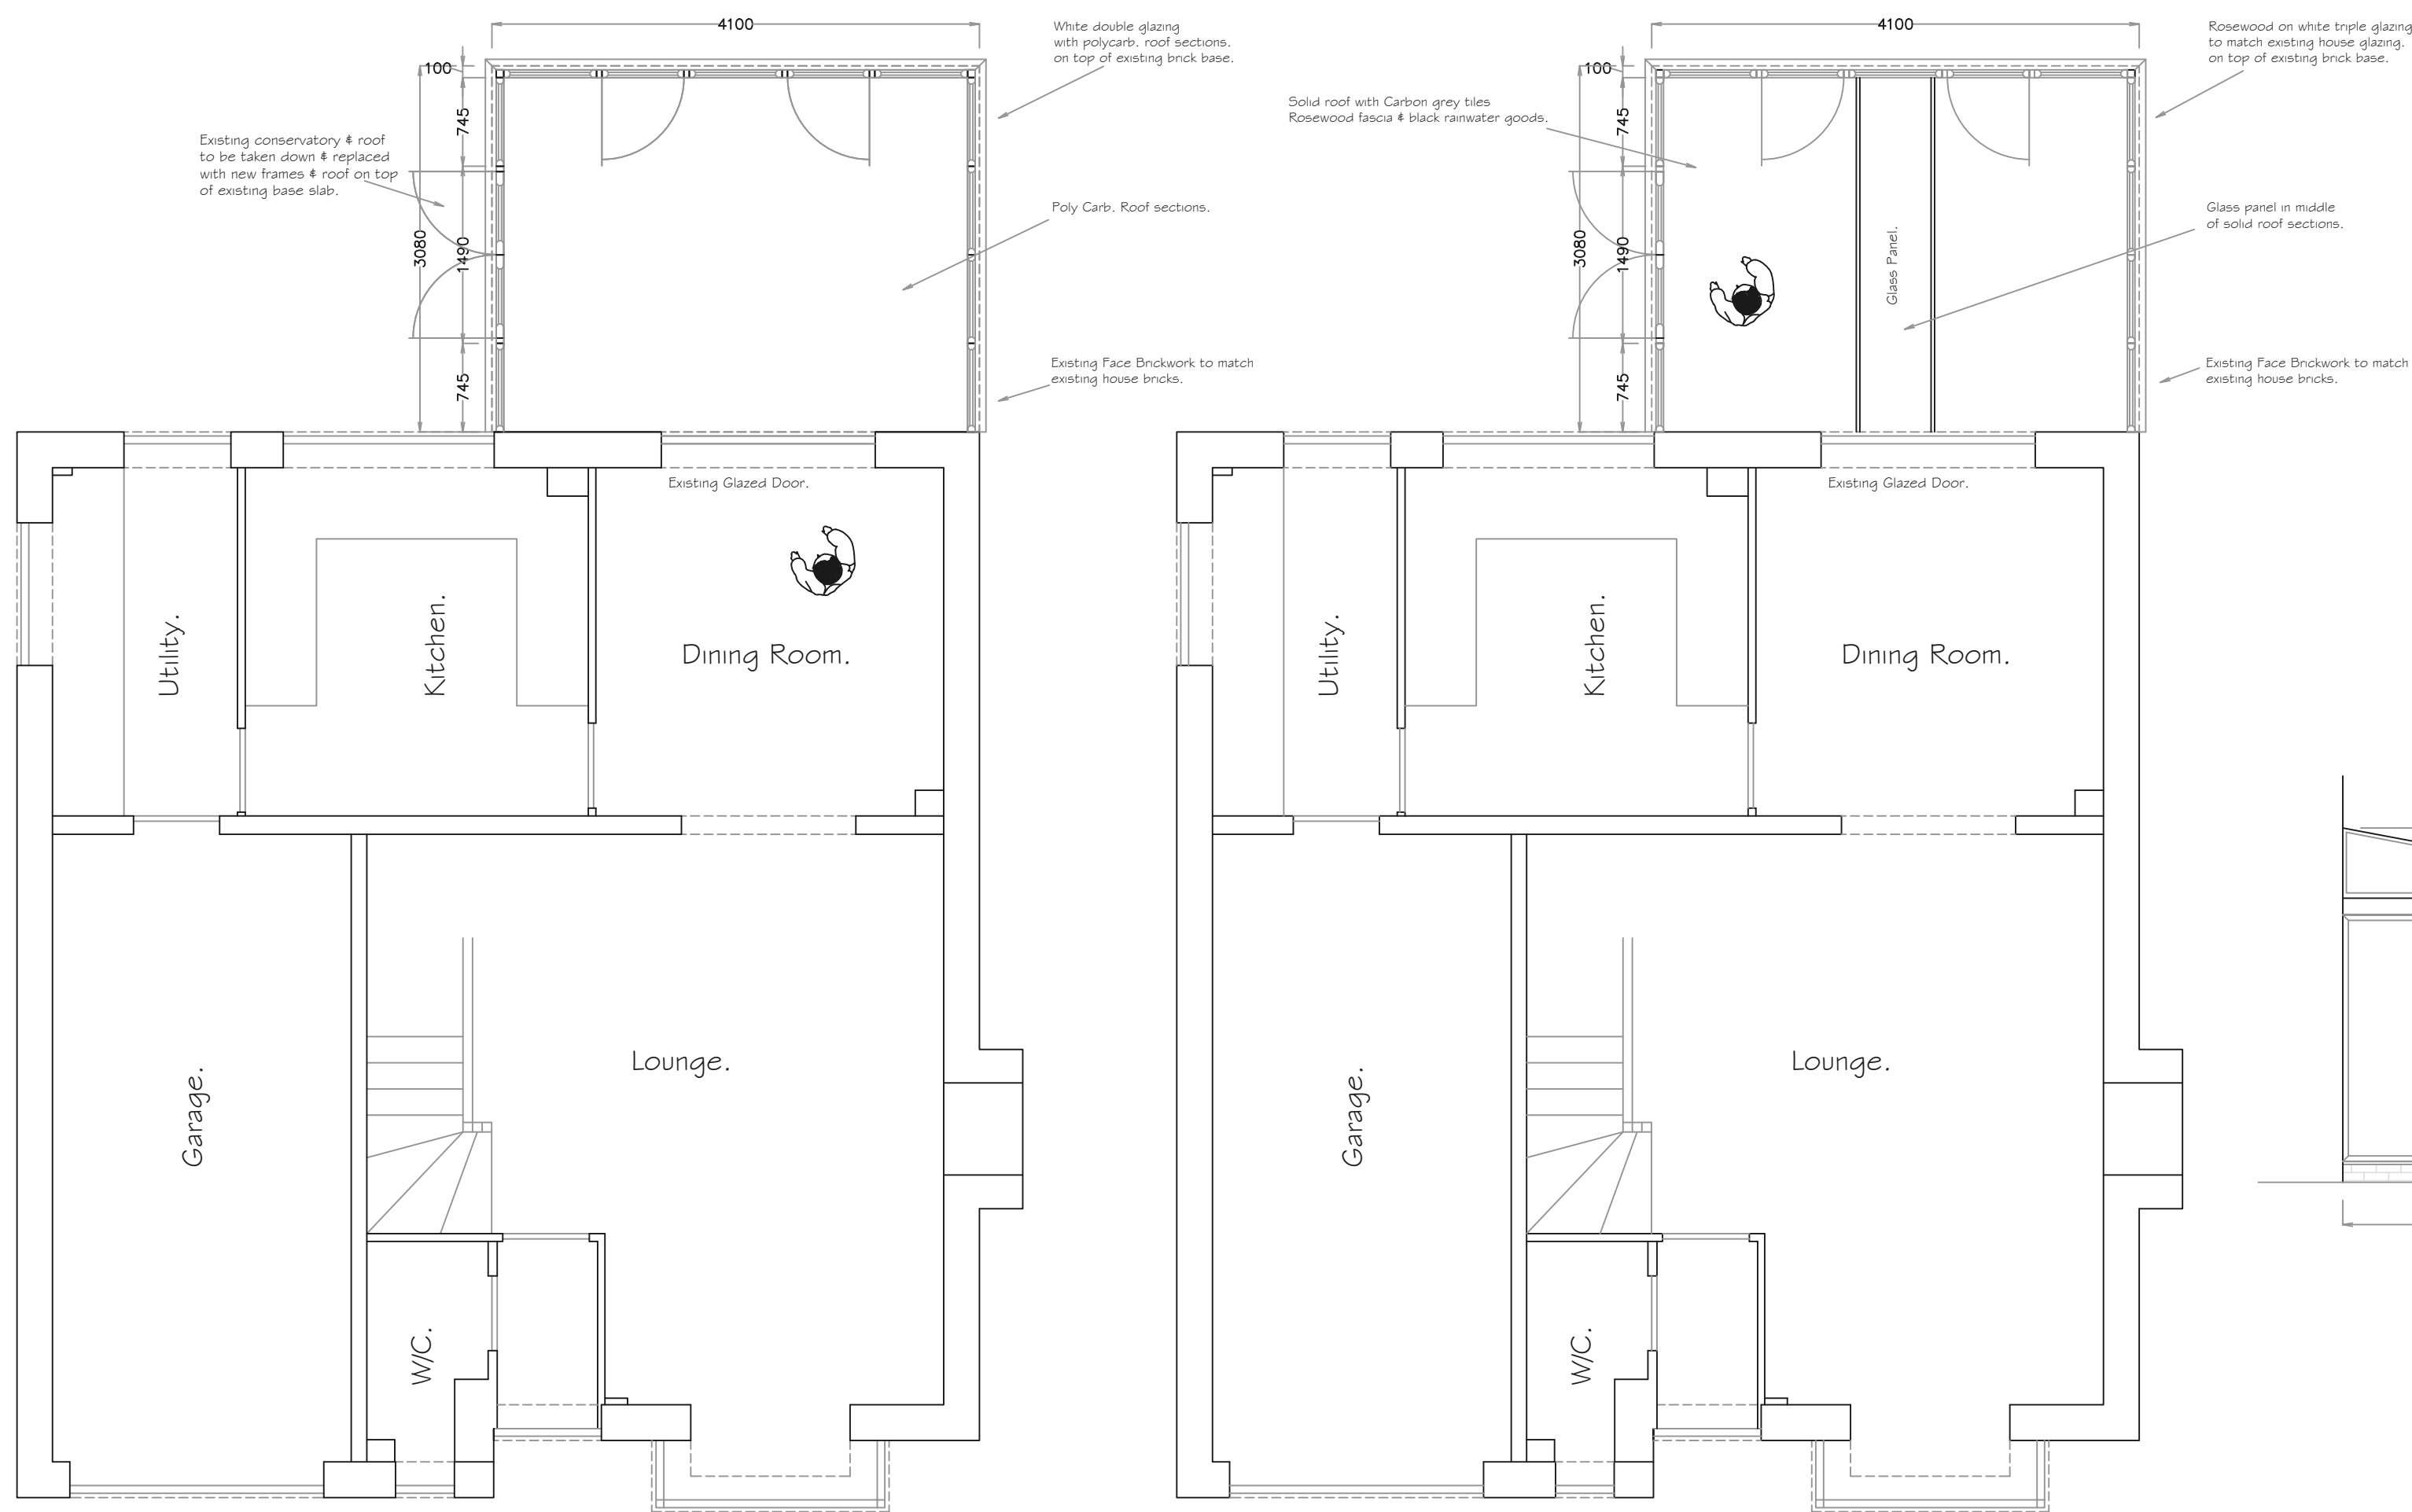


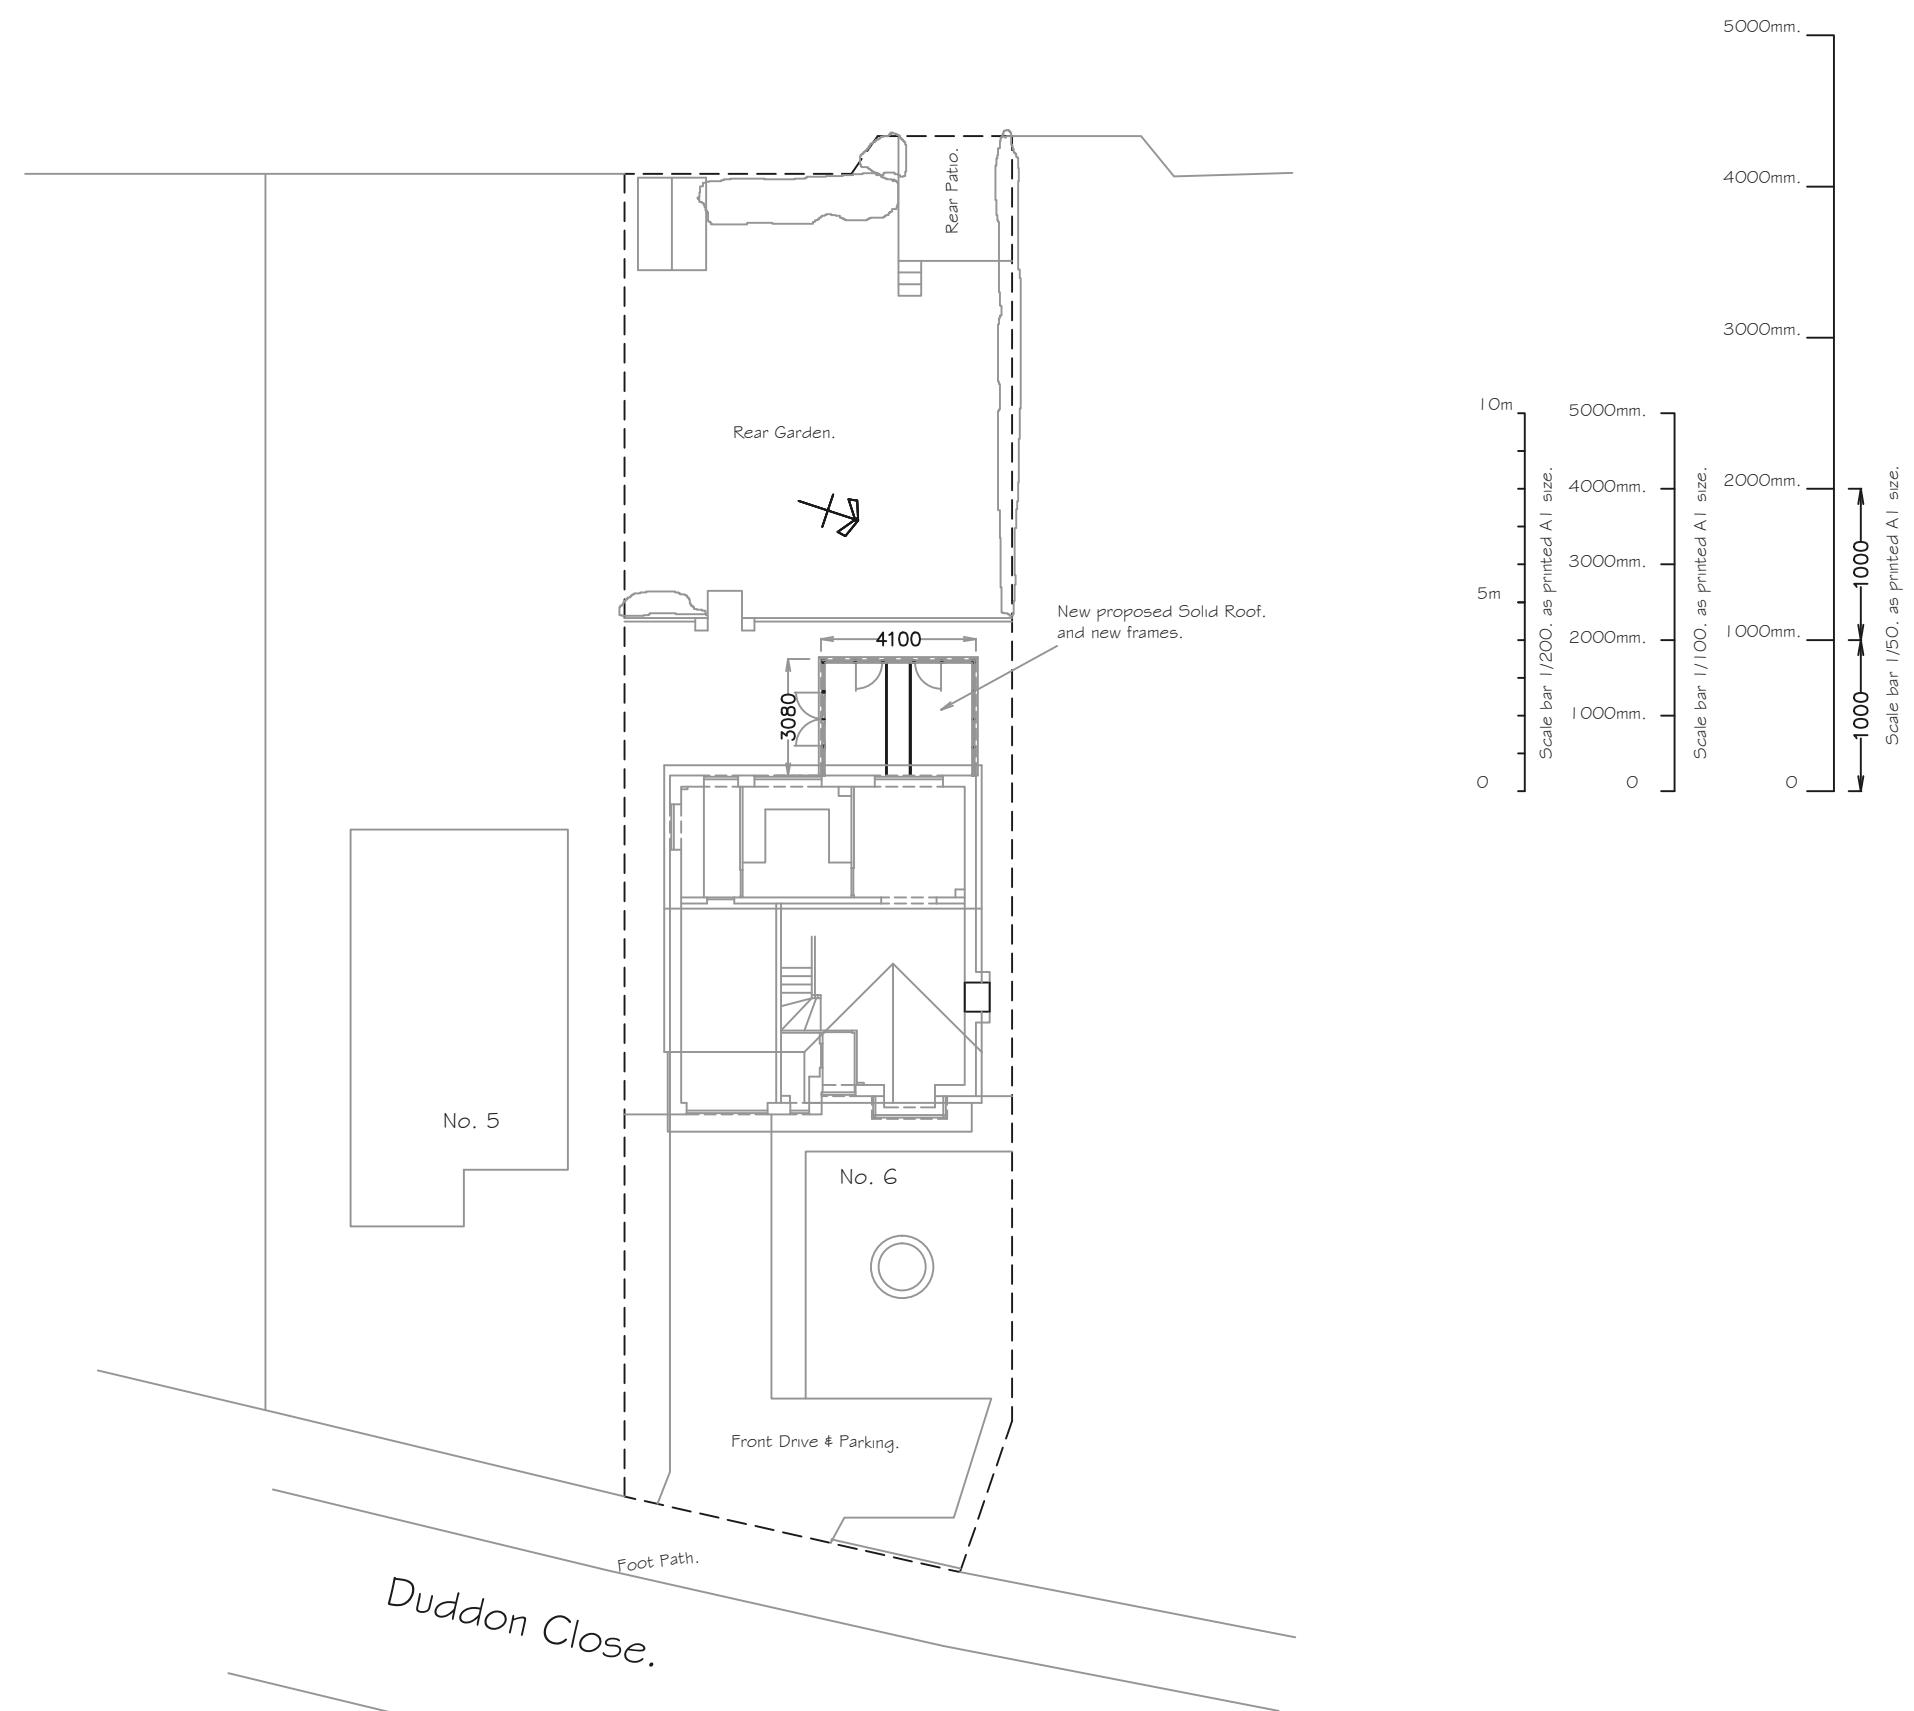

9 Foxcote Close, Charlton,
Andover Hampshire,
01264 333626
WWW.CPARCHITECTURAL.CO.UK

REV.	DATE.	NOTES.	Drawn by.	Colin Peter Dodds.
Drawing Title. Proposed & Existing Layout Plans & Elevations.			Scale As Marked.	Date. 31/05/23.
Job Title. Proposed solid roof replacement & Glazing over existing Conservatory base. 6 Duddon Close, West End, Southampton, SO18 3QA.			READ IN CONJUNCTION WITH.	
			Drawing Number.	01/JONES-KJM/23.