
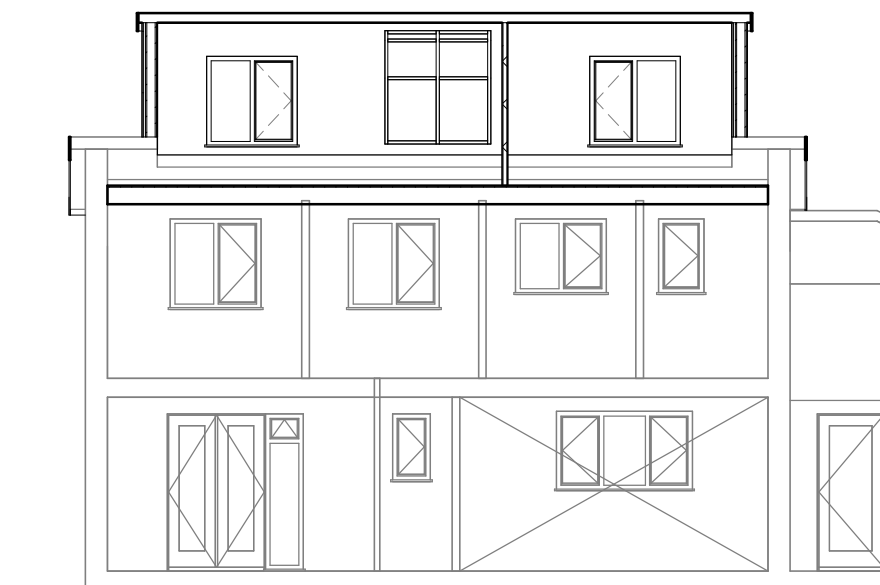
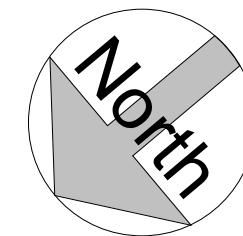
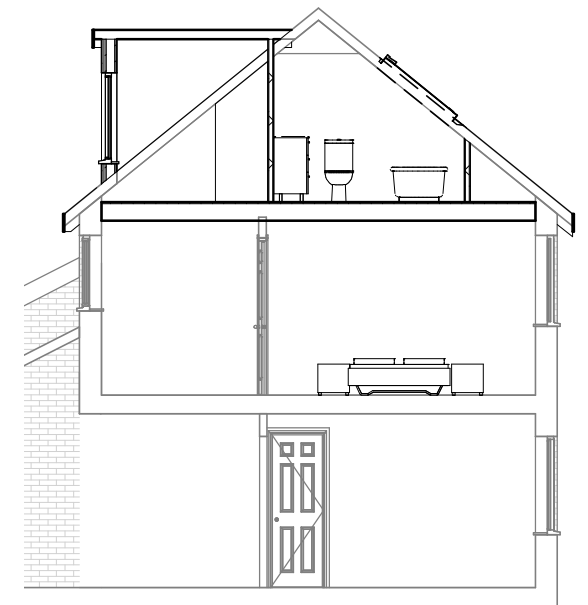


Proposed Loft

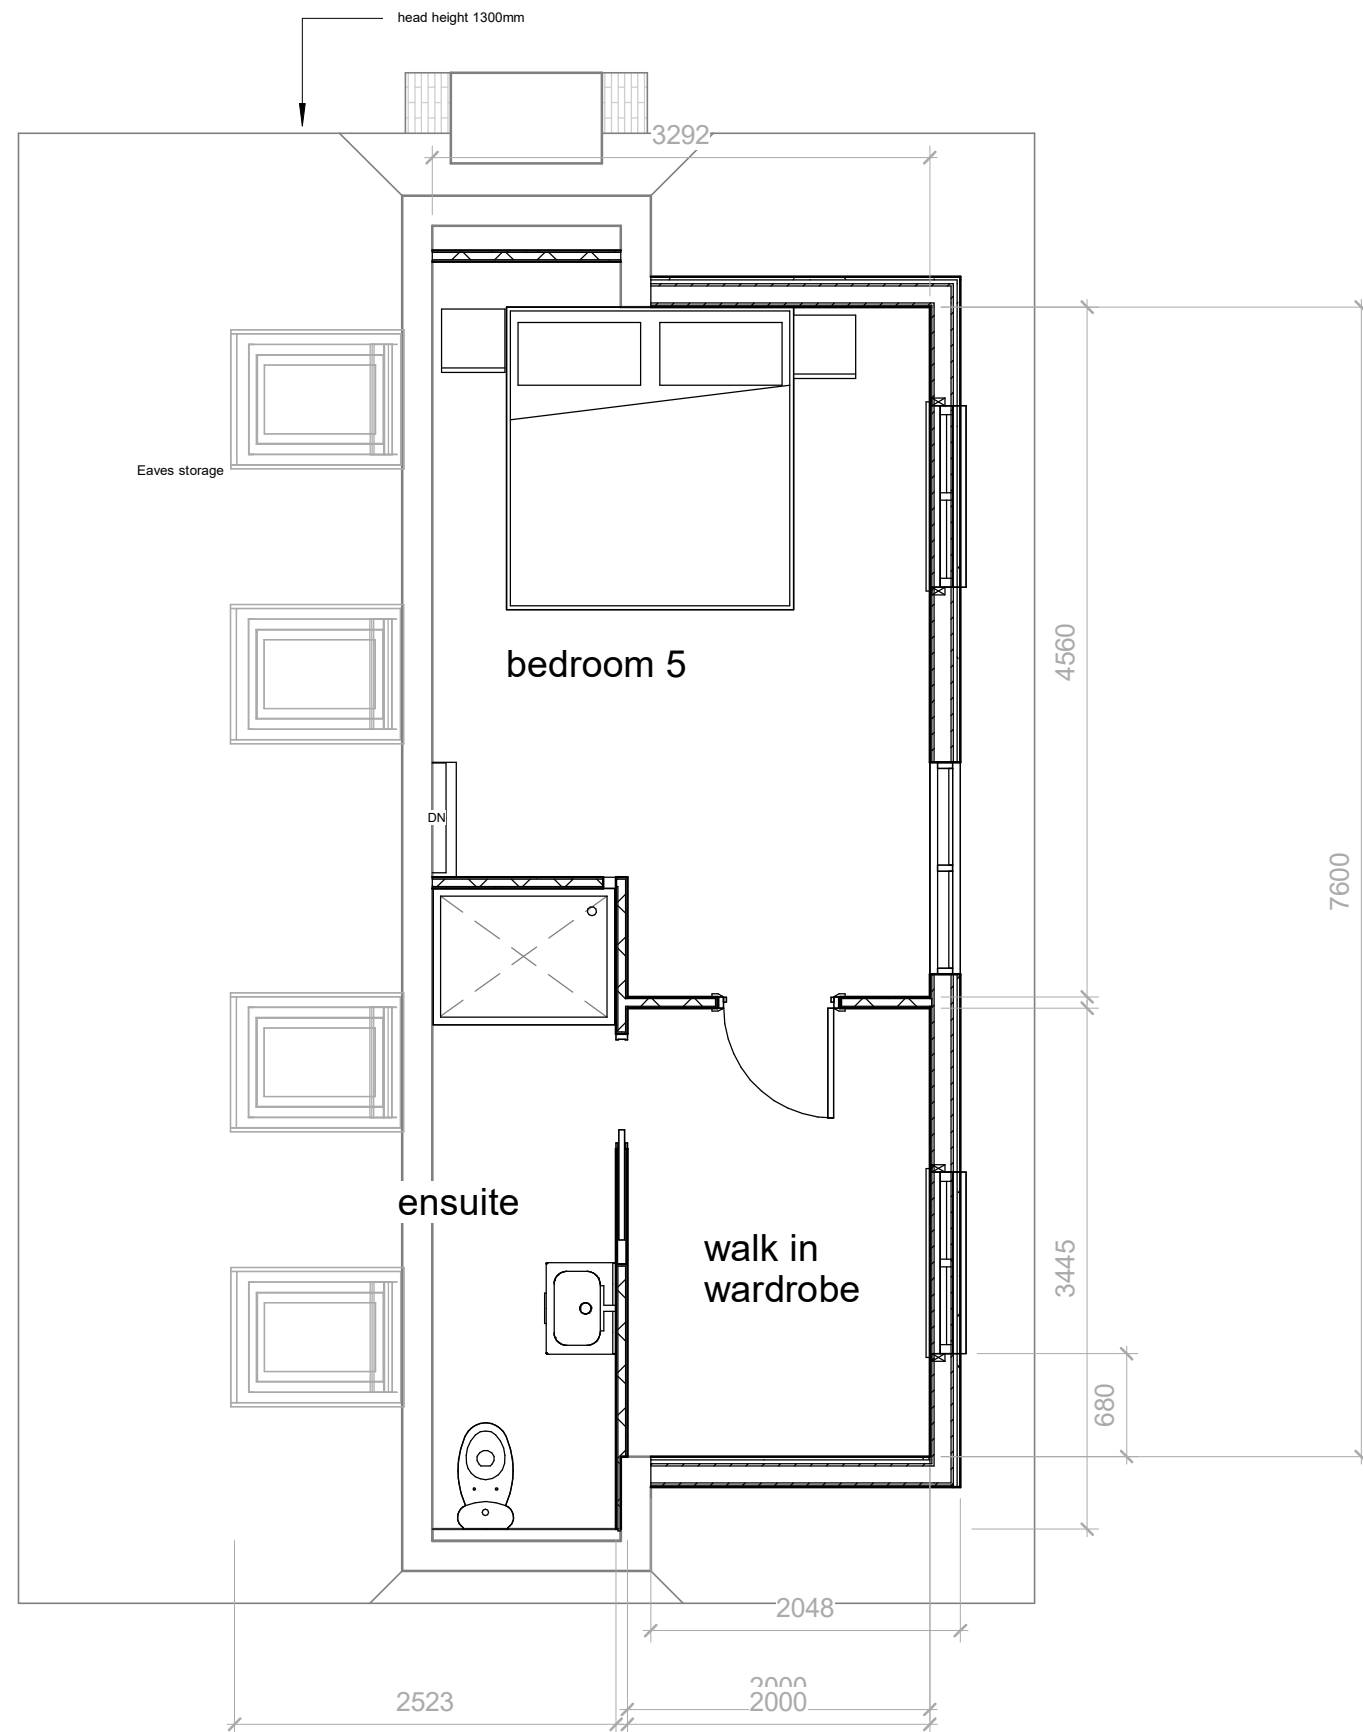

1:500		50
1:200		20
1:100		10
1:50		5

All measurement to be checked on site prior to any commenment

Parkers Design Limited - The Studio @ 90, PO9 2PR

www.pexd.co.uk - info@parkersdesign.com - 07776 008822

PROJECT	15 Telford Gardens SO30 2TQ		CLIENT			Swaby	
			Date	Issue Date		Scale (@ A3)	As indicated
SHEET	Loft		Drawn by	SW	DRAWING NUMBER		REV
			Checked by	SR	P 2a		