


Phase 1
Private

KEY	
①	Elevational style reference
②	Suburban
③	Brookside
④	Urban
Brick - Red	Brick - Red
Suburban - Wienerberger Orange Multi Gilt	Suburban - Wienerberger Orange Multi Gilt
Brookside - Wienerberger Chartham Multi Stock	Brookside - Wienerberger Chartham Multi Stock
Urban - Wienerberger Warnham Red Stock	Urban - Wienerberger Warnham Red Stock
Boarding - (Area 1)	Boarding - (Area 1)
Hardieplank - Anthracite Grey (Texture: Cedar)	Brick & tile choices may need to be reviewed for availability nearer the time of build.
Boarding - (Area 3)	
Hardieplank - Iron Grey (Texture: Cedar)	
Tile Hanging - (Area 2)	
Sandtoft Humber - Flanders	
Painted brickwork - Cream (Area 1)	
Sandtex textured - Chalk Hill	
Painted brickwork - Oatmeal (Area 2)	
Sandtex textured - Oatmeal	
Painted brickwork - White (Area 3)	
Sandtex - Pure Brilliant White	
Tile - Brown	
Sandtoft 20/20 - Tuscan	
Redding Heathland - Ember (on plots with barn hips in area 2)	
Tile - Grey	Bonnet tiles to half hip roofs in character area 3.
Sign - Sign 37 slate	
Tile - Red	
Sandtoft 20/20 - Flanders	

GRP coloured blue, black, red and green, silver grey

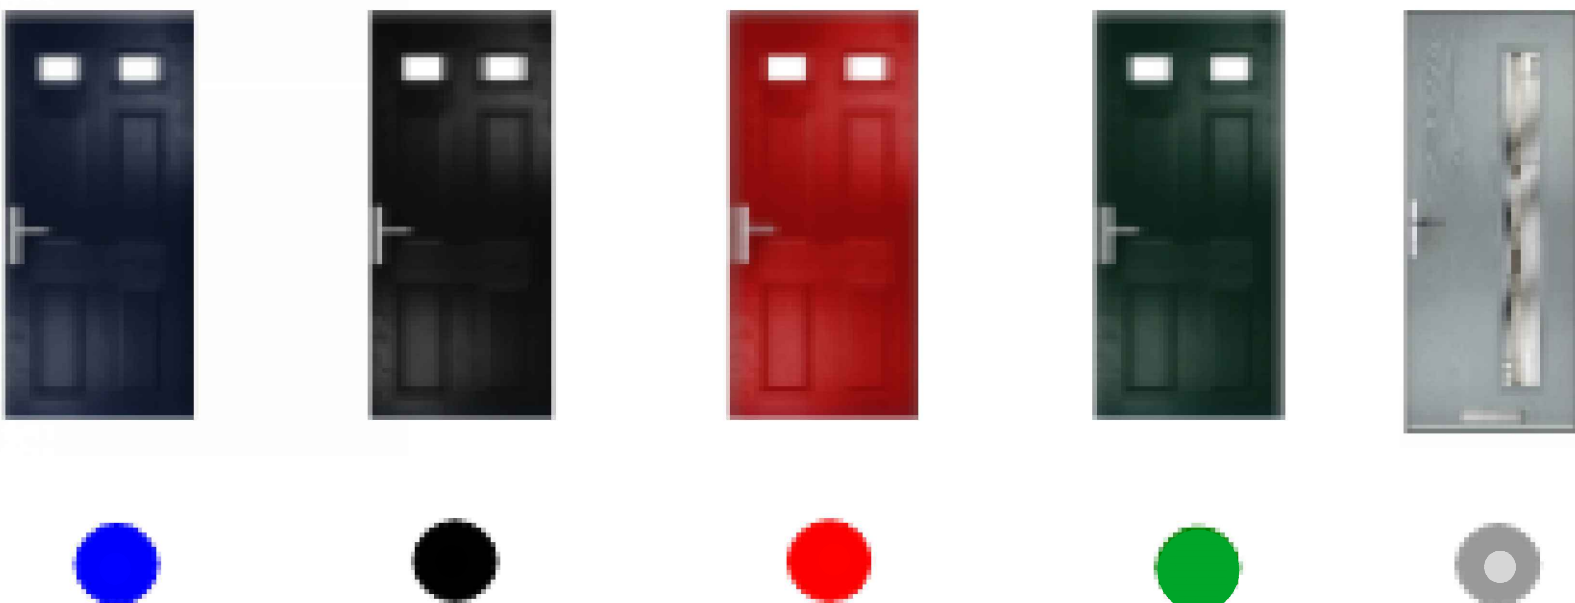

R	01-05-21	Door colours added.	DGP	DGP
P	02-08-21	Updated in line with planning layout.	DGP	DGP
N	21-08-21	Materials amended in line with client's comments.	DGP	DGP
N	04-05-20	Boarding & tile materials amended in line with client's comments.	DGP	DGP
M	05-03-20	Materials amended in line with client's comments.	DGP	DGP
L	01-06-18	Layout amended to suit revised planning layout.	DGP	DGP
K	20-04-18	Layout amended to suit revised planning layout.	DGP	DGP
J	18-04-18	Layout amended to suit revised planning layout.	DGP	DGP
H	15-02-18	Layout amended to suit revised planning layout.	DGP	DGP
G	12-01-18	Layout amended to suit revised planning layout.	DGP	DGP
F	05-01-18	Layout amended to suit revised planning layout.	DGP	DGP
E	18-12-17	Layout amended to suit revised planning layout.	DGP	DGP
D	11-12-17	Layout amended to suit revised planning layout.	DGP	DGP
C	08-12-17	Layout amended to suit revised planning layout.	DGP	DGP
B	24-11-17	Layout amended to suit revised planning layout.	DGP	DGP
A	22-11-17	Layout amended to suit revised planning layout.	BAS	DGP
Rev.	Date	Description	Drawn	Checked

Client **miller homes** **gleeson** **aap architecture**

Project
Land to the north west of
Boorley Green, Botley, Southampton.

Drawing Title
Materials Layout
Sheet 1 of 5

Scale
1:500 @ A0

Date
August 2017

Drawn
DGP

Checked
AAP

File
P1388 Layout

Drawing Status
PLANNING

Rev.
R

Proj No
P1388.012

AAP Architecture Ltd, Unit A, Monument Business Centre, Monument Way East, Woking,
Surrey GU21 5LJ. Tel: 01483 727345 Fax: 01483 727375
Web: www.aap-arc.co.uk E-mail: projects@aap-arc.co.uk

Under the Intellectual Property Act 2014, this drawing is the copyright of AAP Architecture Ltd.