


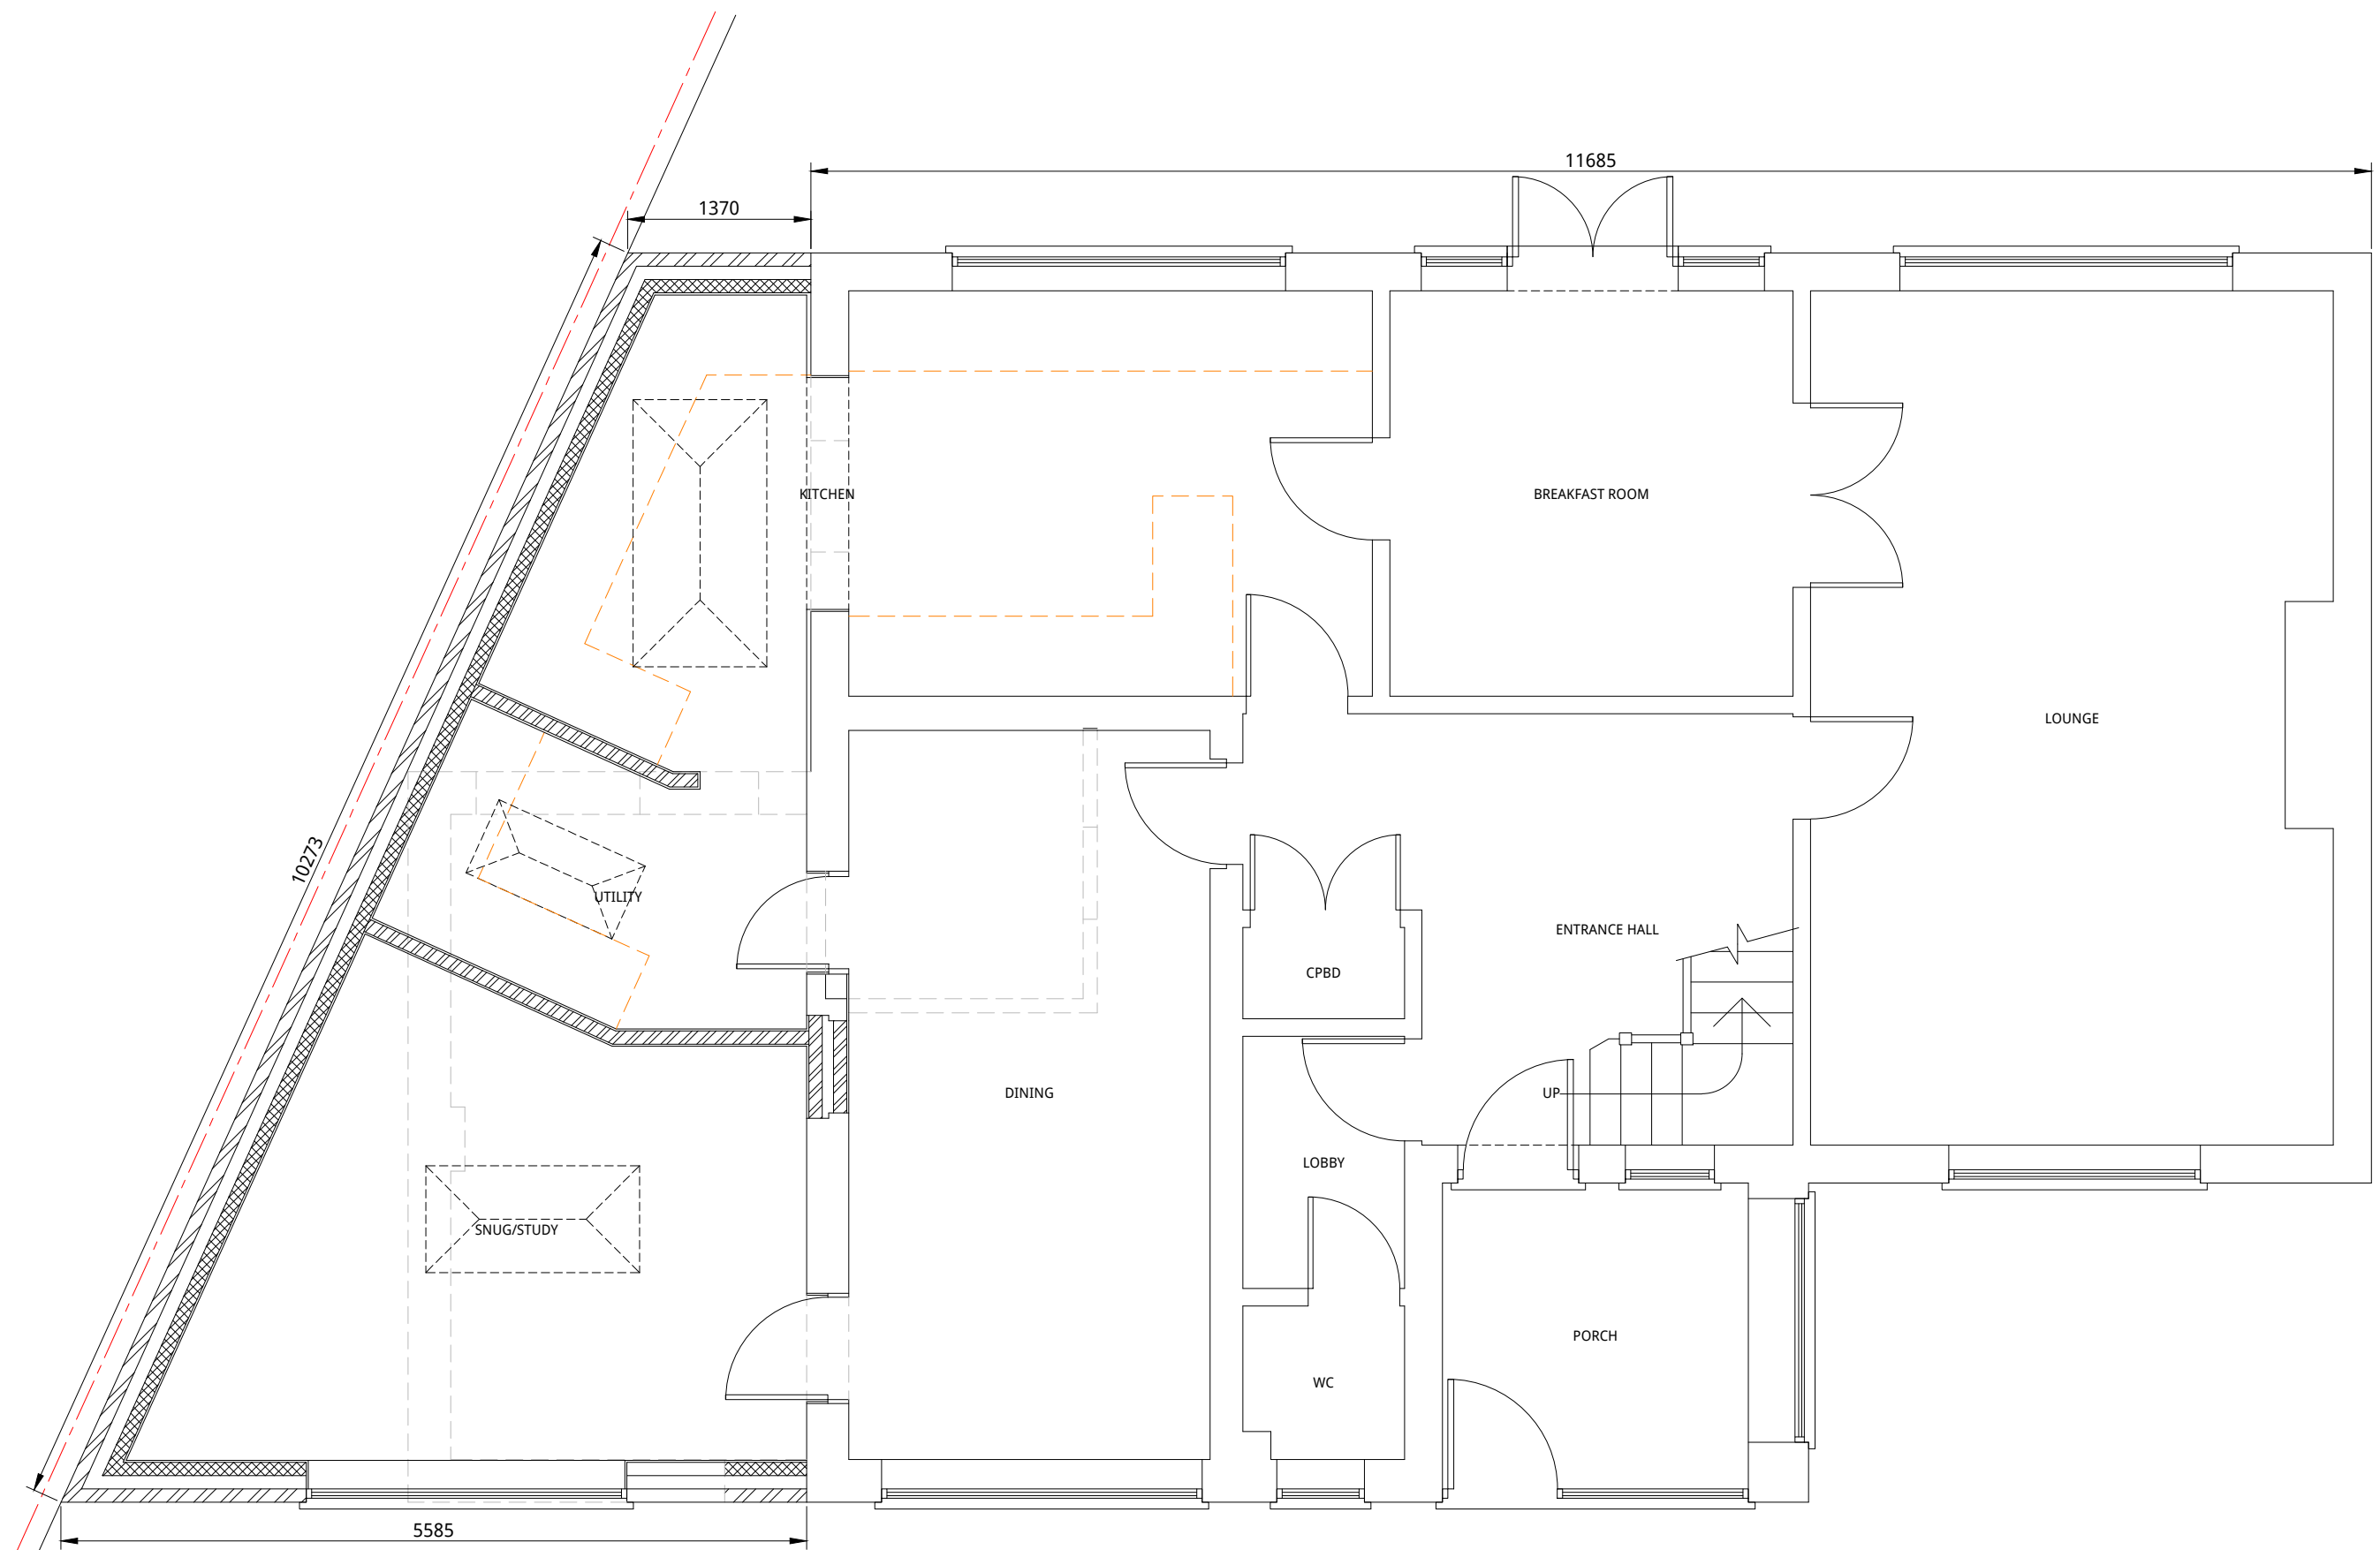

PROPOSED GROUND FLOOR PLAN

