


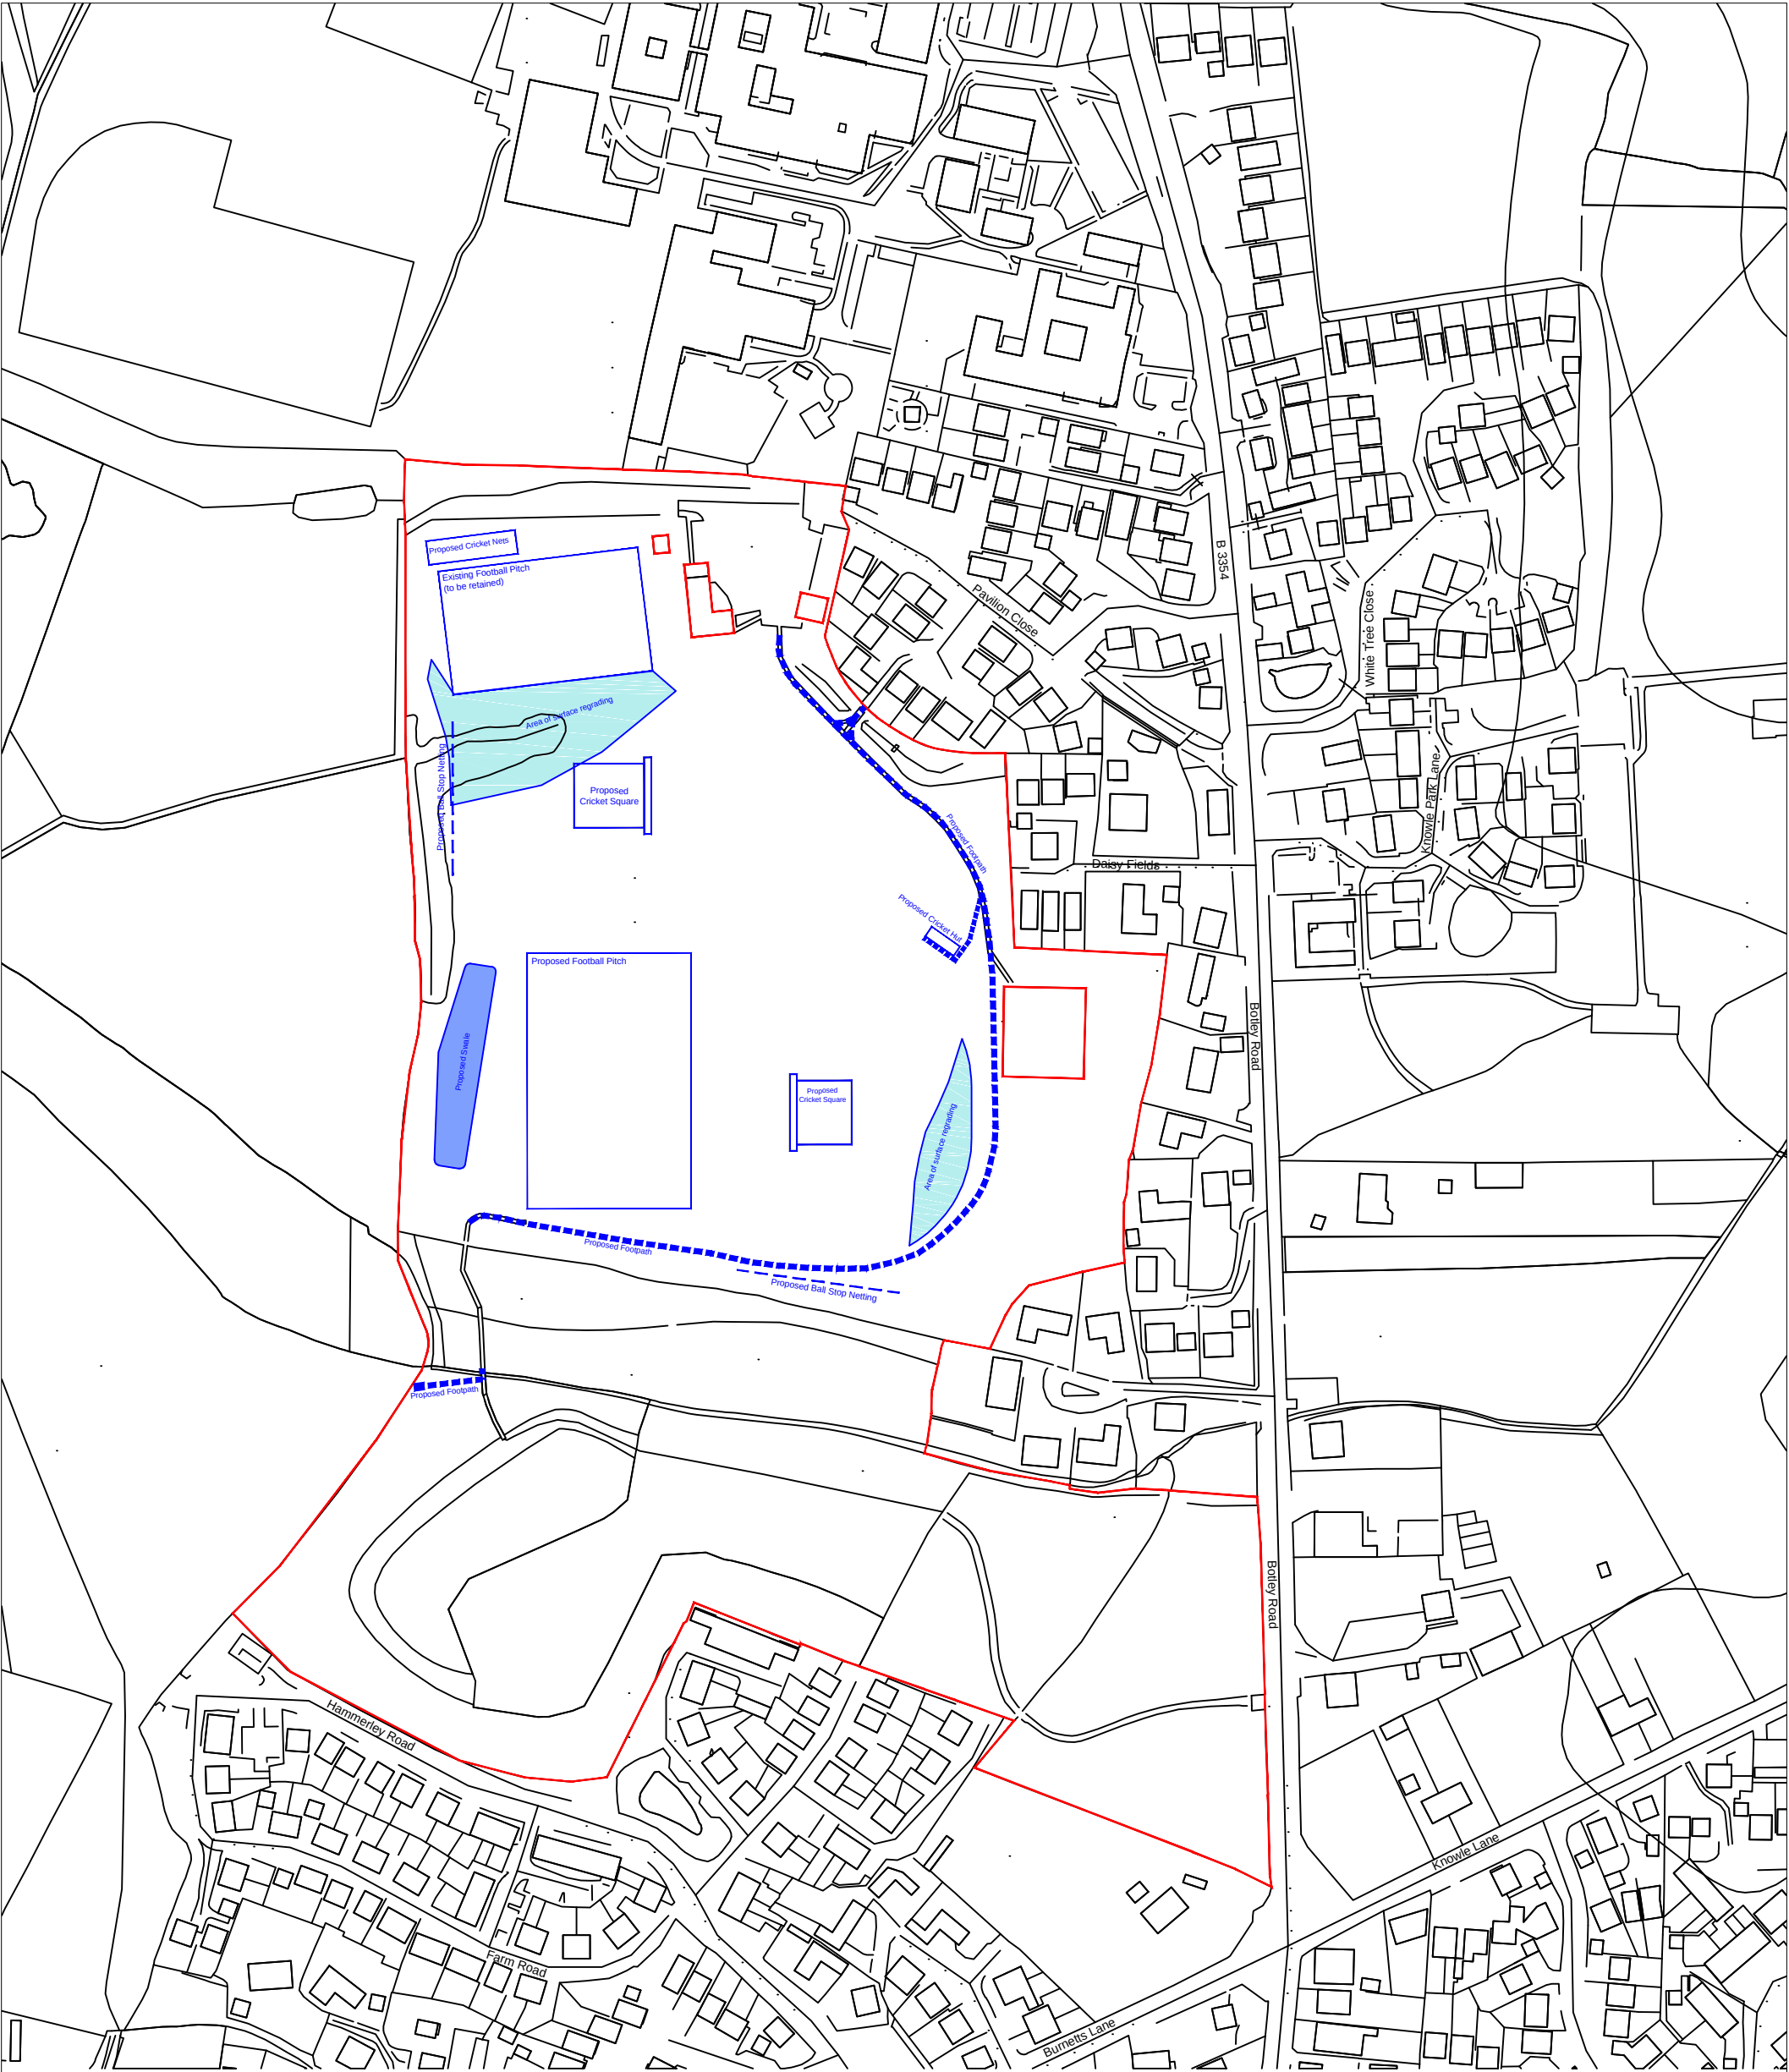

LEGEND

Site Boundary

Proposed Sports Pitches / Facilities

Proposed Ball Stop Netting

Proposed 2m Wide Footpath

Proposed 1.5m Wide Footpath

Proposed Boardwalk

Proposed Area of Surface Regrading

Proposed Swale

0m

50m

100m

Scale bar @ 1:2,500

Site Mid-Point Coordinates
Easting: 4494035
Northing: 117717

TGMS

Sports
Surface
Consultants

TGMS, 4 Doolittle Mill,
Frogghall Road, Amphill,
Bedfordshire, MK45 2ND

Tel: 01525 307060
Web: www.tgms.co.uk
Email: enquires@tgms.co.uk

TGMS and PSD Agronomy are trading names of Professional Sportsurf Design (North West) Ltd.
Company number 01957538.
Registered Office: Wigton Road, Leyland, England, PR25 5XW.
Directors: Charles Henderson

Revisions				
Rev	Date	Description	Drawn By	Checked By
1	06/02/2023	Footpath widened to 2m, access spur to Pavilion Close added. 1.5m wide access path to cricket hut added. Boardwalk added.	OM	MY
2	17/02/2023	Footpath in SW corner of site amended.	OM	MY
3	31/05/2023	Football Pitch, Wetland and Cricket Net Block Locations amended.	OM	MY

Notes:

1) Background mapping OS VectorMap © Crown copyright and database rights [2017] OS 0100042840.

Drawing Title

Block Plan - Proposed Layout

NORTH

PROPOSED ONLY

Project : Lapstone Playing Fields

Client : Eastleigh Borough Council

Consultant : Matt Young

Date : 28/11/2022

Drawing Status : Planning

Scale : 1:2500

Paper Size : A3

Drawn by : OM

Checked by : MY

Approved by : MY

Drawing Number

TGMS1111.9-6

Revision

3

Data copyright © PSD (NW) Ltd