
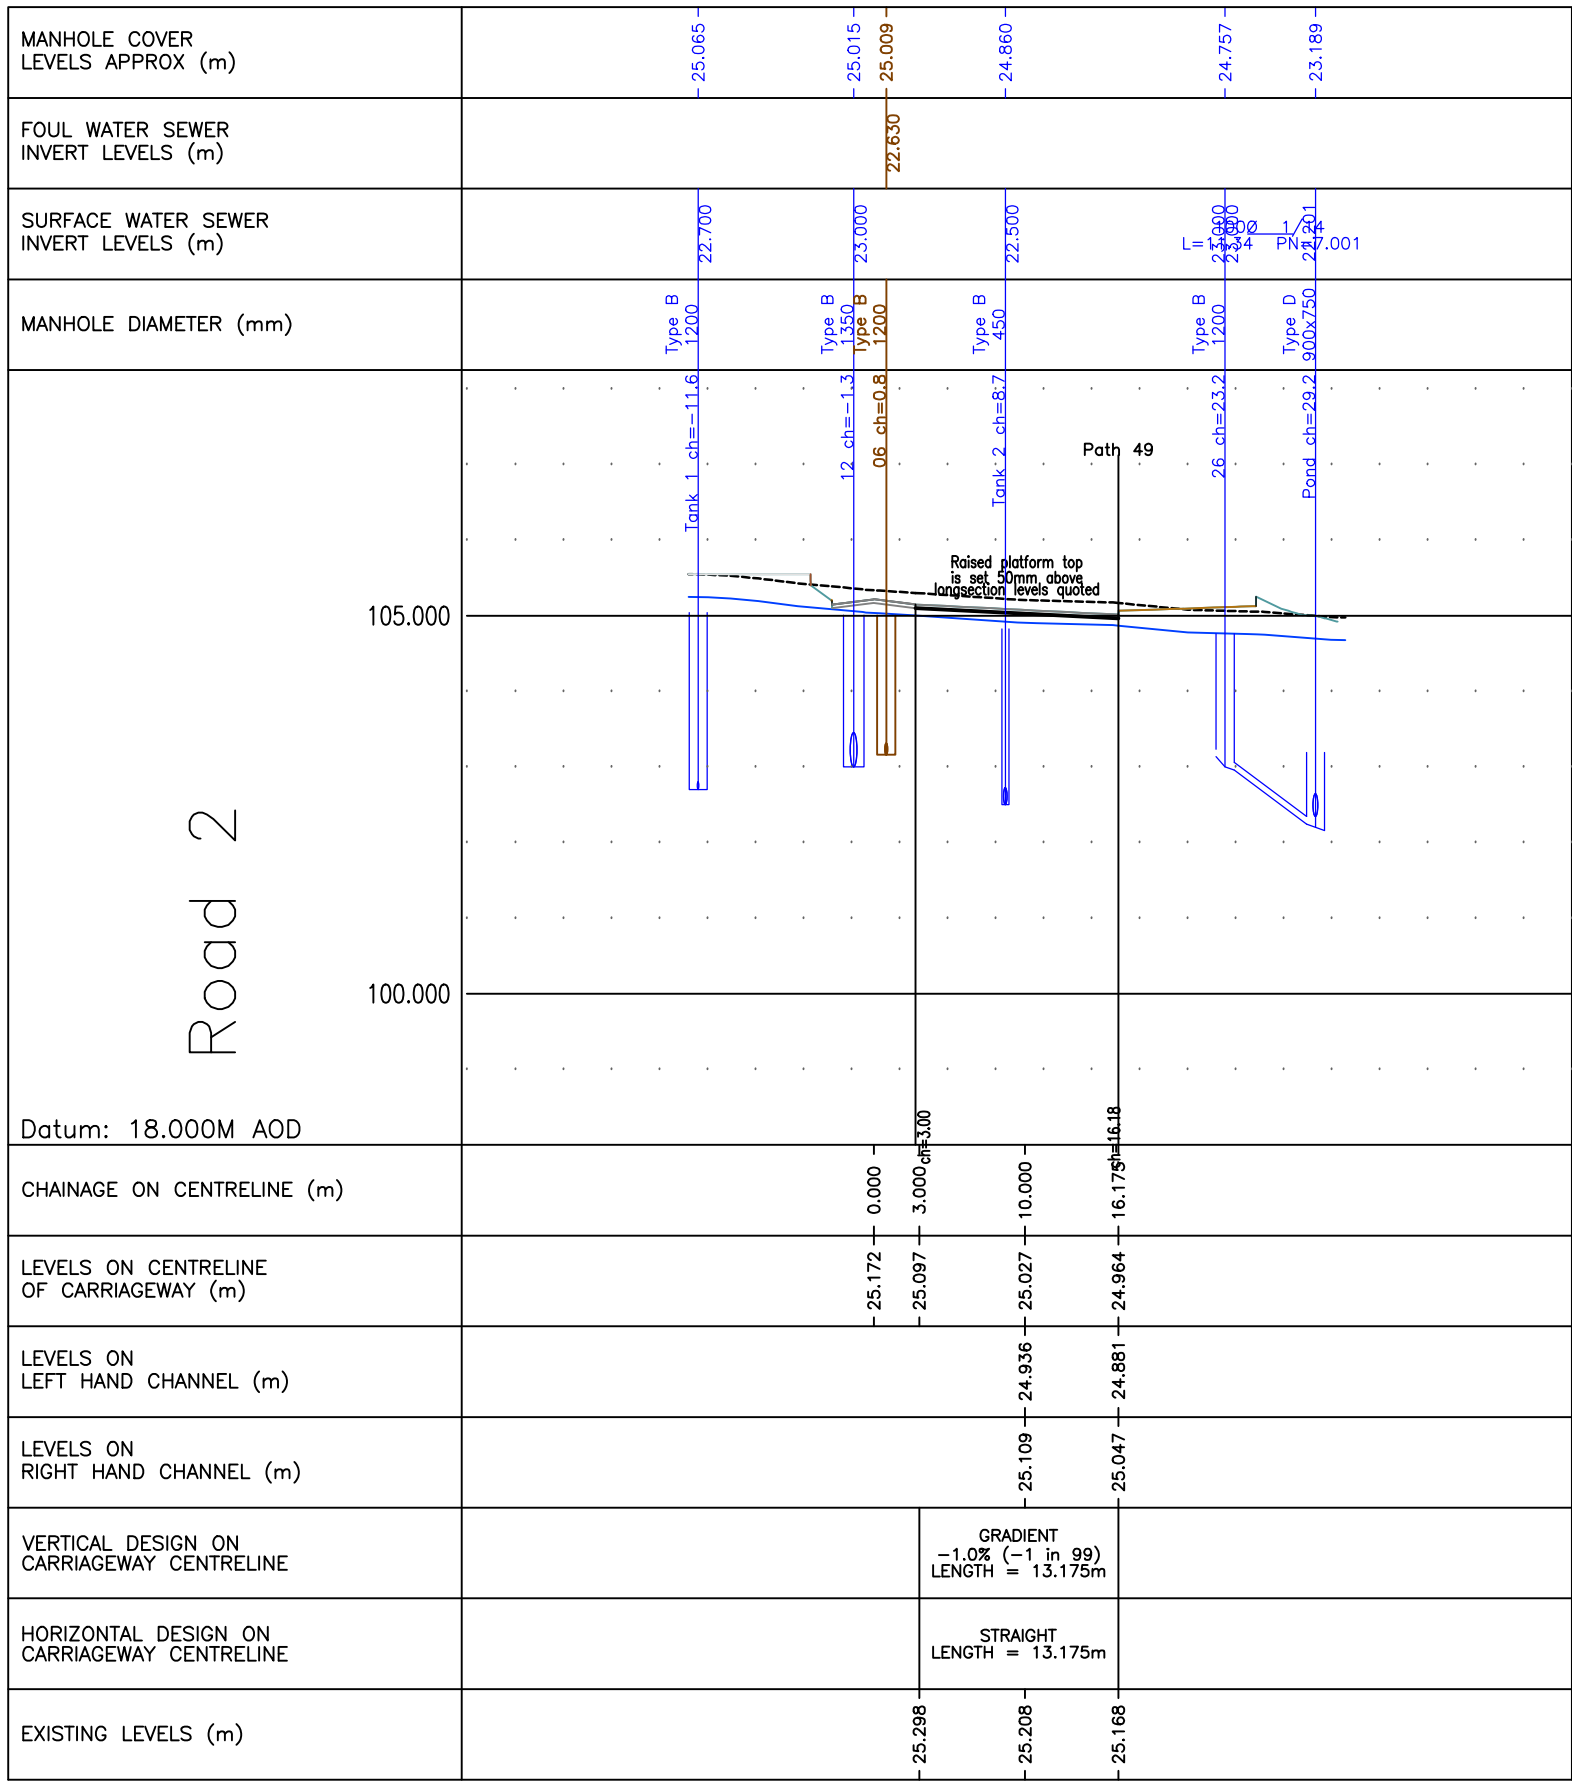


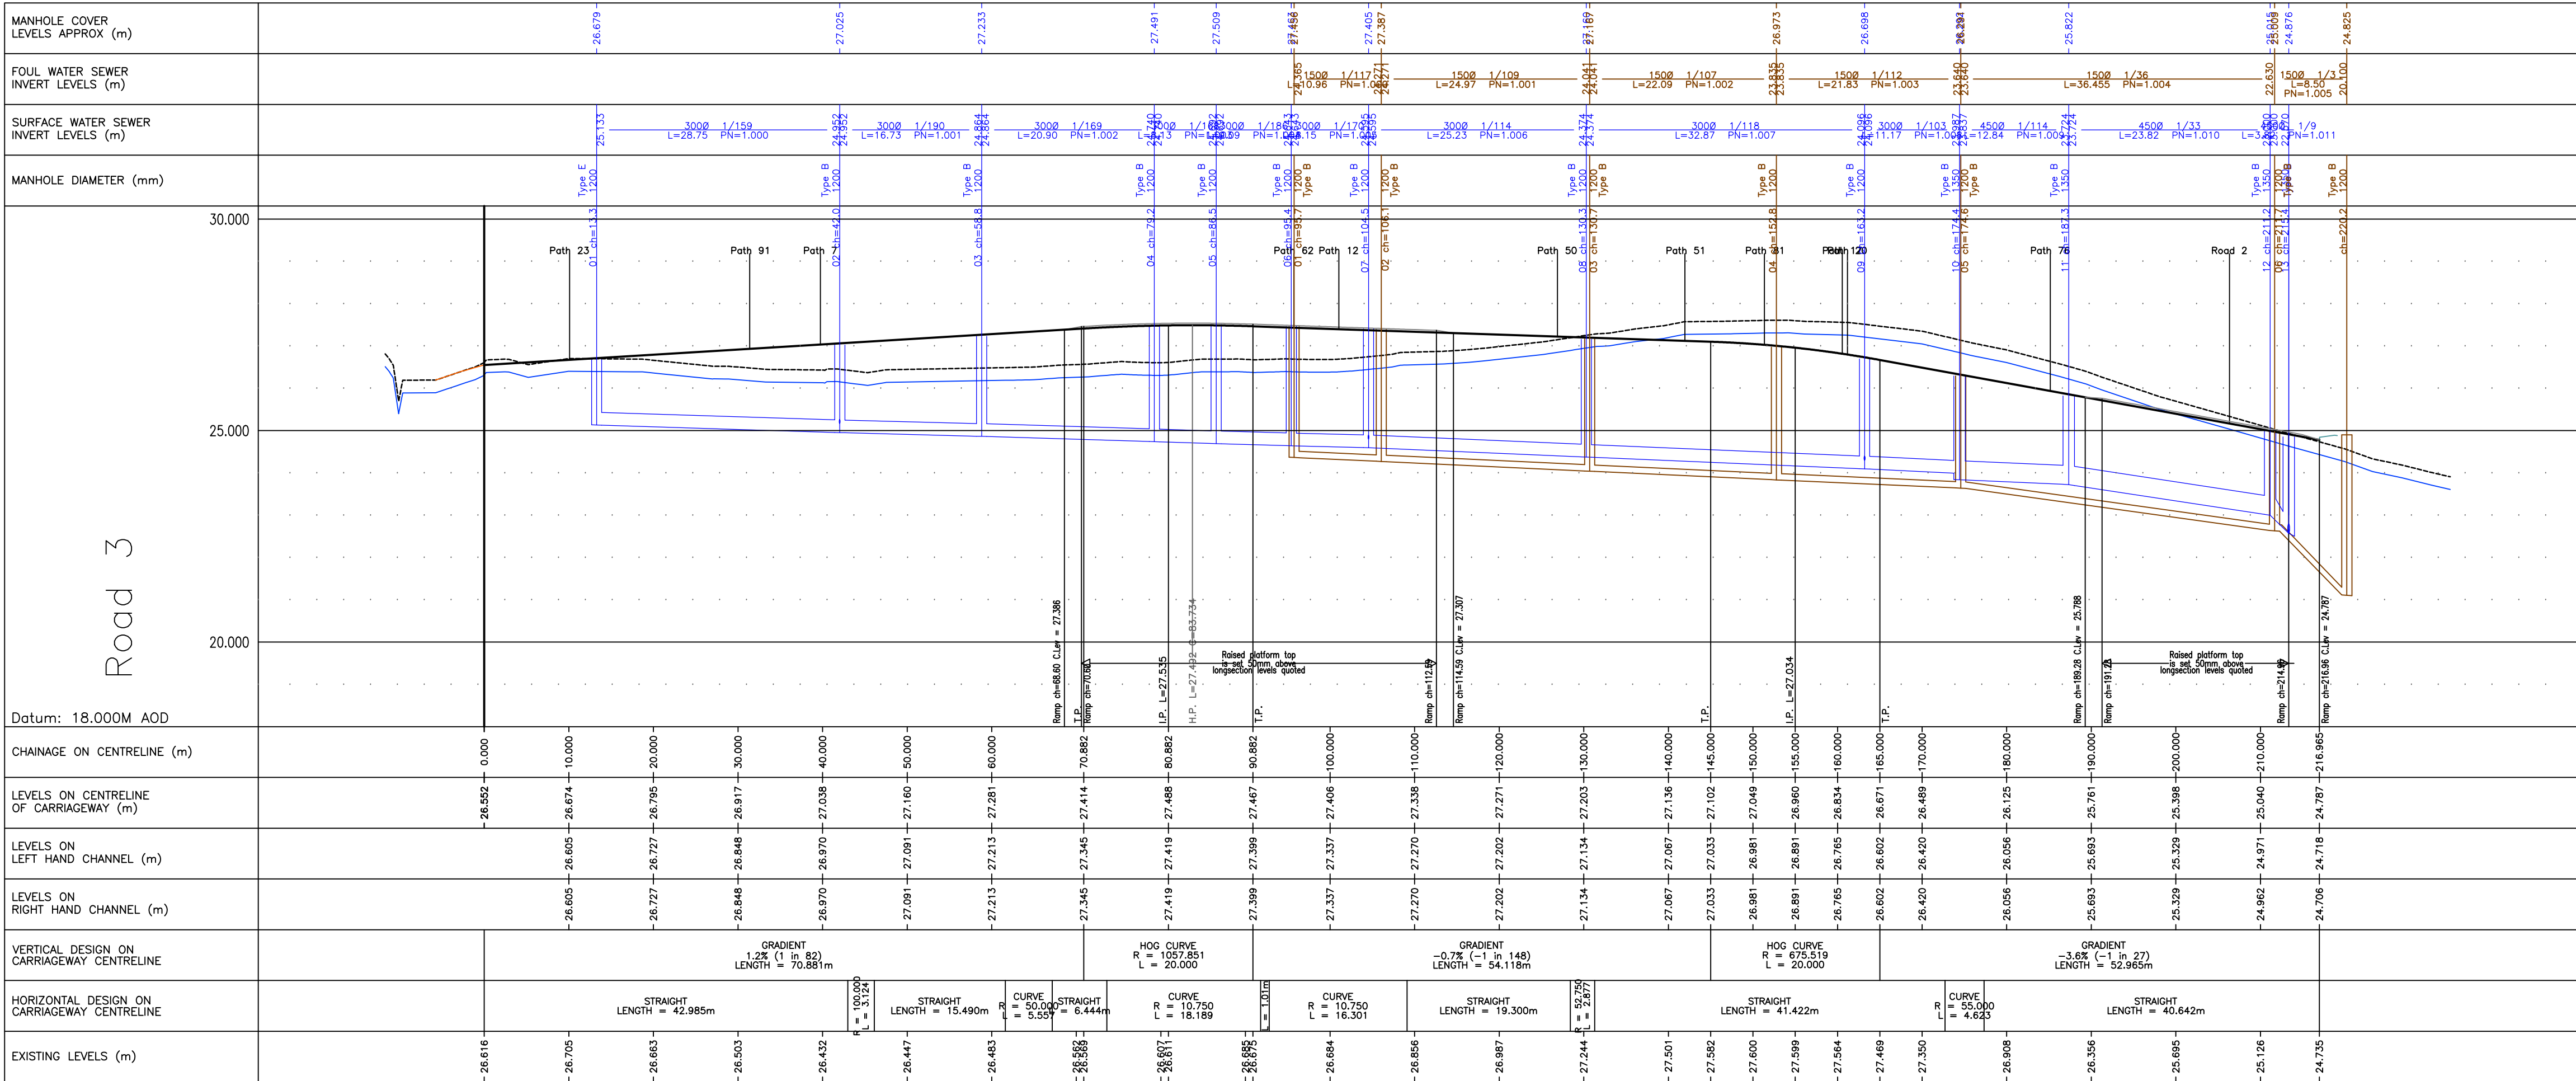

Stratton Park House, Wanborough Road
Swindon, SN3 4HG

Telephone
01793 828000

Website
www.pfapl.com

For Technical Approval
This drawing is produced for the purposes of obtaining the approval of an adopting or maintaining authority, and reliance on this drawing, for whatever purpose, is at the developer's/contractor's risk until formal technical approval has been received.

NOTES

1. All pipe diameters/culvert sizes in millimetres unless otherwise shown.
2. Pipe materials as follows:

100m-300mm diameter - ESVC Clay pipes to BS EN 295-1, Strength Class 160 or above (where relevant)

375mm-600mm diameter - Concrete pipes to BS 5911-1: 2002 + A2: 2010, Strength Class 120.
3. All pipe bed and surrounds to be Type S unless otherwise shown.
4. All sewers shown are to be offered for adoption under a S104 Agreement unless otherwise shown.
5. All drainage works shall be constructed in accordance with the Design and Construction Guidance (DCG) published by Water UK. Any conflict between the proposals and the DCG then the DCG shall override'.
6. Subject to Technical Approval.

KEY

- Storm System
- Foul Sewer
- Existing Levels
- Proposed Levels

Rev	Date	Description	Drawn	Check
A	18/05/22	First Issue.	MM	PMC
#	21/02/23	Minor amendments for moving pump station up by 1m	ML	PMC
B	23/02/23	Minor amendments for reducing size of pump station by 1.5m	ML	PMC
C	03/05/23	Drainage adjusted due to changed pump station size.	ML	PMC
D	09/05/23	Foul PN 1.005 gradient and downstream IL amended.	PMC	

Status
FOR TECHNICAL APPROVAL

Client

Vistry Group

Project

**Allington Lane
Phase 3**

Drawing Title

**Roads and Sewers
Longitudinal Sections
Sheet 1 of 2**

Drawing No. **V063/31** Rev D
Date: May 2022 Scale: 1:200 1:500 @ A1
E-Mail: pchurchward@pfapl.com