
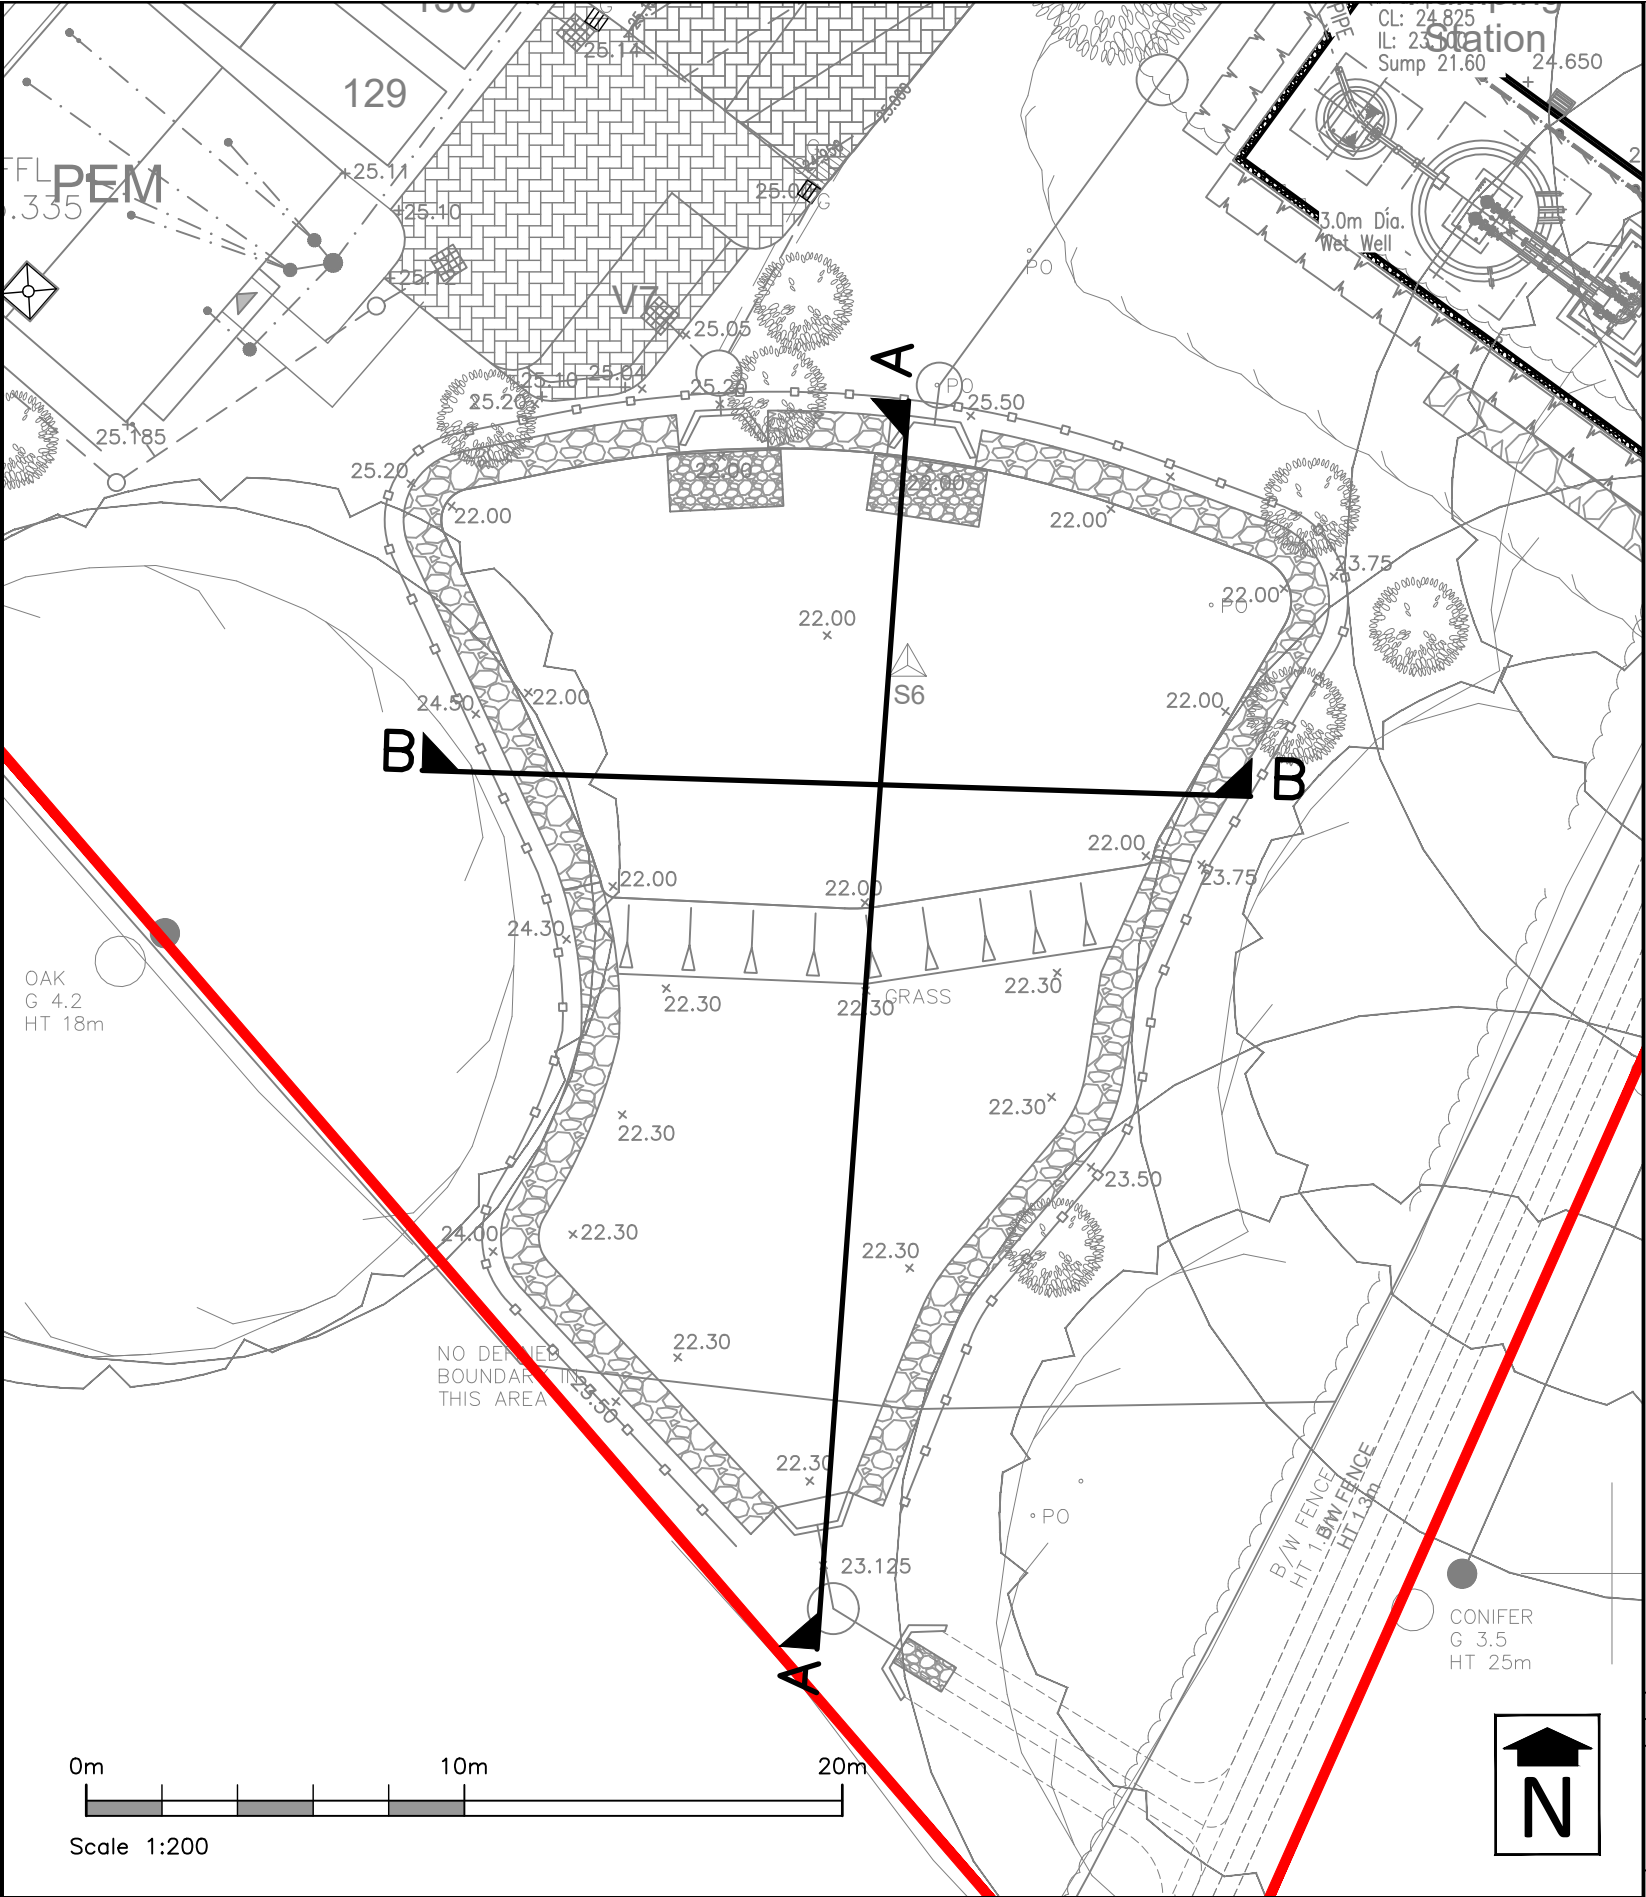
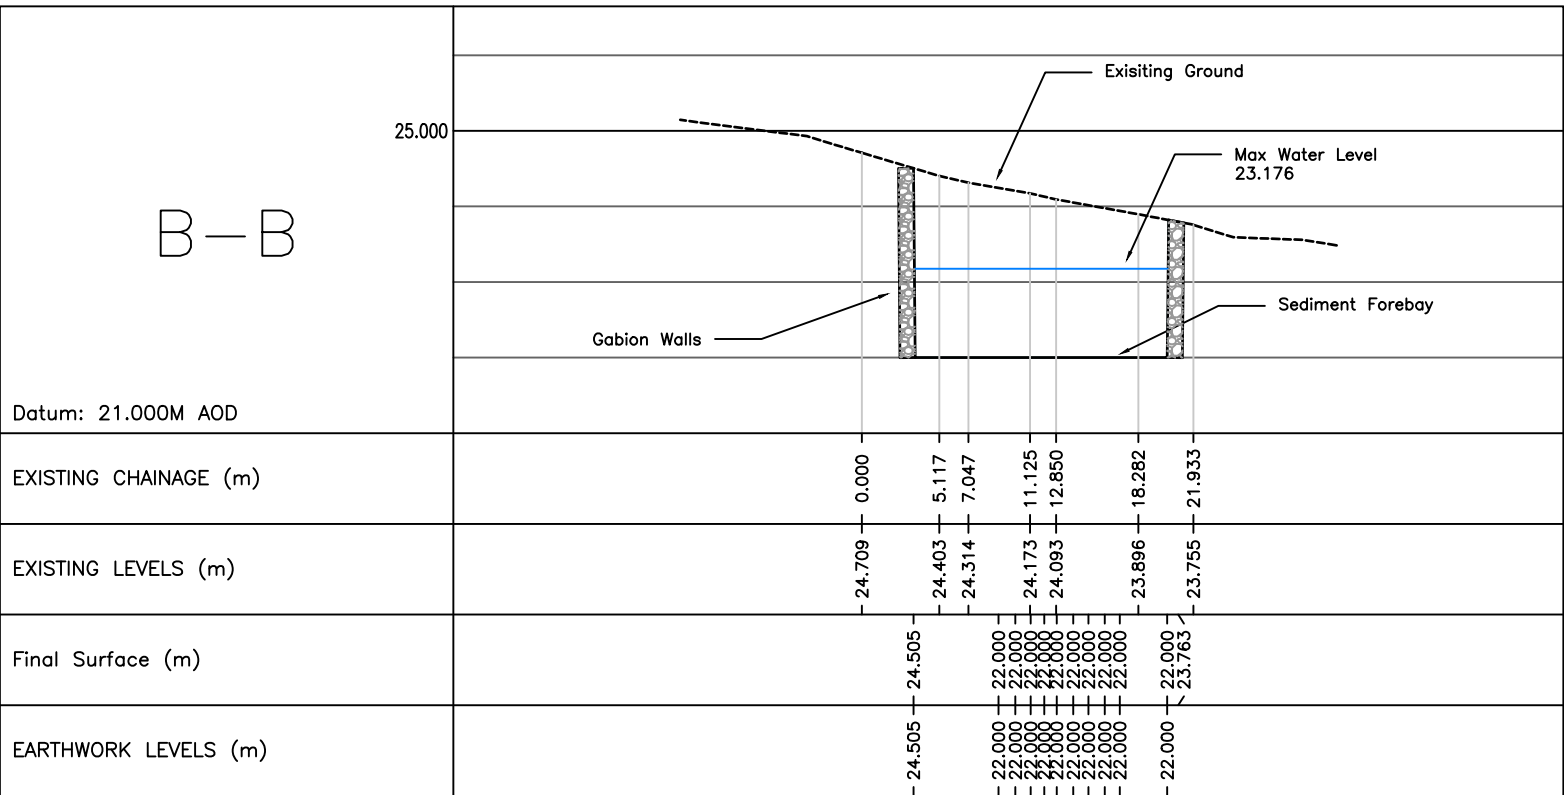


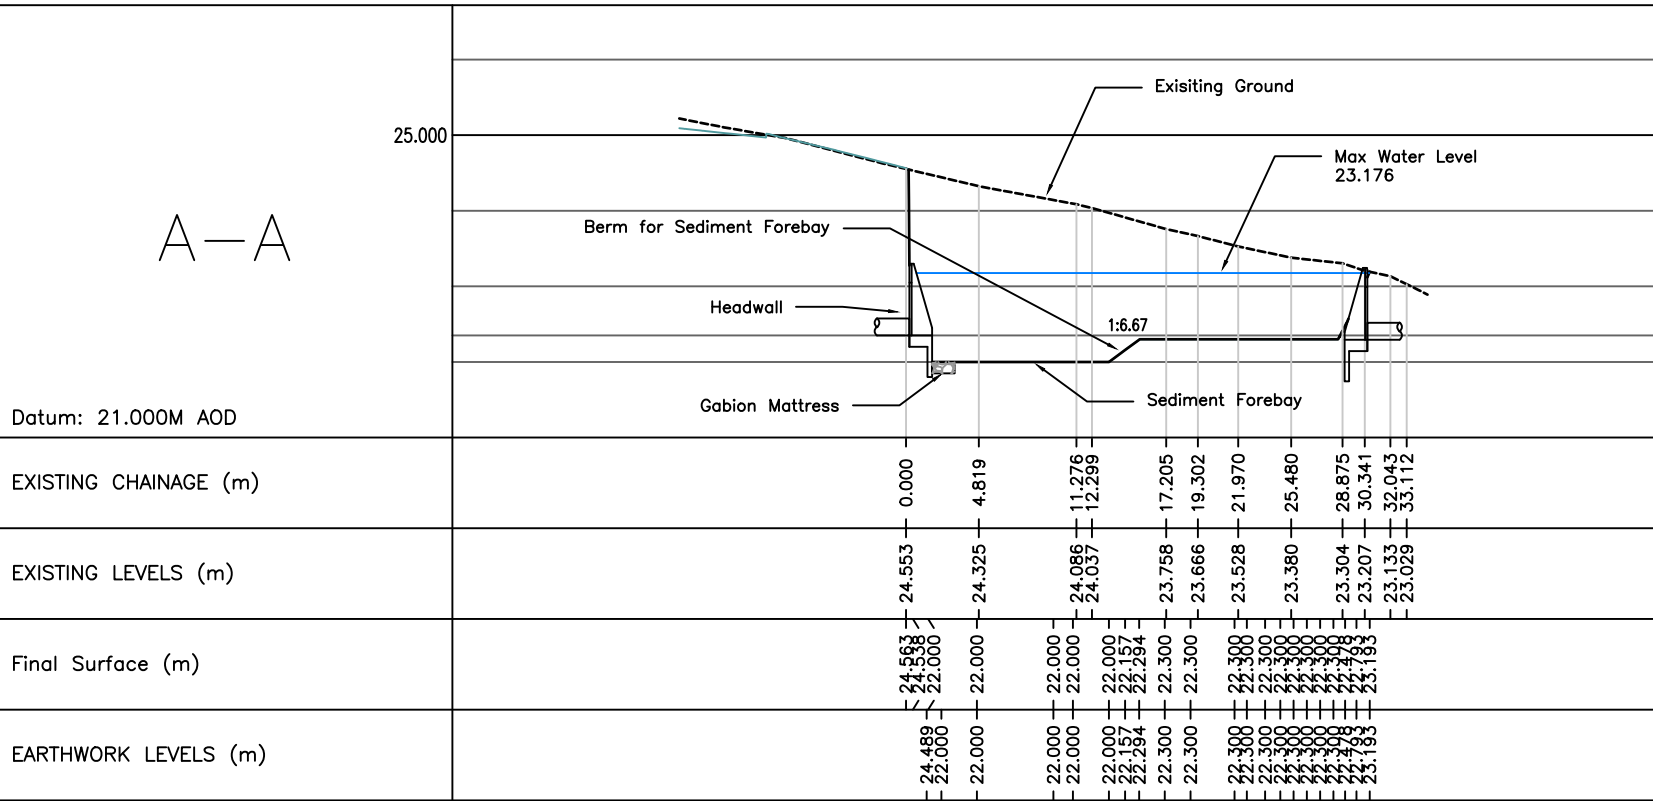

Stratton Park House, Wanborough Road
Swindon, SN3 4HG

Telephone
01793 828000

Website
www.pfapl.com

For Technical Approval
This drawing is produced for the purposes of obtaining the approval of an adopting or maintaining authority, and reliance on this drawing, for whatever purpose, is at the developer's/contractor's risk until formal technical approval has been received.

NOTES

1. The planning layout is based on Drawing No. 20031-P101J, by OSP Architecture
2. This drawing is based on the topographical survey, Drawing No. 29240, by MK Surveys dated December 2020.

KEY

A—A Cross Section

CROSS SECTION KEY:

--- Existing Levels

— Pond

Rev	Date	Description	Drawn	Check
#	08/12/22	First Issue.	ML	PMC

Status

FOR TECHNICAL APPROVAL

Client

Vistry Group

Project

Allington Lane
Phase 3

Drawing Title

Drainage Pond Cross
Sections

Drawing No.

V063/41

Date: December 2021

Scale: As Shown@ A2

E-Mail: mlodwick@pfapl.com

Scale: H=1:500; V=1:100