


PHASE: 3

MH No.	MANHOLE DIAMETER (mm)	MANHOLE TYPE	COVER LEVEL (m)	INVERT LEVEL (m)	DEPTH TO SOFFIT (m)	EASTING (m)	NORTHING (m)
S01	1350	Polypipe R	26.679	25.133	1.246	448714.577	118085.707
S02	1200	Polypipe R	27.025	24.952	1.773	448735.998	118066.532
S03	1200	Polypipe R	27.233	24.864	2.069	448748.599	118055.530
S04	1200	Polypipe R	27.491	24.740	2.451	448764.746	118042.258
S05	1200	Polypipe R	27.509	24.692	2.517	448765.220	118034.144
S06	1200	Polypipe R	27.463	24.643	2.520	448760.441	118026.410
S07	1200	Polypipe R	27.405	24.595	2.510	448759.935	118018.280
S08	1200	Polypipe R	27.160	24.374	2.486	448778.087	118000.756
S09	1200	Polypipe R	26.698	24.096	2.302	448802.761	117979.047
S10	1350	Polypipe R	26.292	23.837	2.005	448811.226	117971.753
S11	1350	Polypipe R	25.822	23.724	1.648	448821.562	117964.138
S12	1350	Polypipe R	25.009	23.000	1.559	448840.622	117950.097
S13	1350	Polypipe R	24.876	22.570	2.081	448842.387	117948.788
S14	1200	Polypipe R	24.500	22.400	1.800	448832.034	117931.569
S26	1200	Polypipe R	25.200	23.000	2.050	448826.282	117930.158
S15-CON	1350	Concrete	23.125	22.300	0.525	448829.403	117899.067
SOutfall	1350	Polypipe R	22.750	22.000	0.450	448839.523	117892.830
STank 1	1200	Polypipe R	25.041	22.700	2.241	448850.045	117955.956
STank 2	450	Polypipe R	24.860	22.500	2.135	448835.895	117939.898
STank 3	450	Polypipe R	24.850	22.460	2.165	448837.517	117938.714
F01	1200	Polypipe R	27.456	24.365	2.941	448758.417	118027.029
F02	1200	Polypipe R	27.387	24.271	2.966	448758.886	118016.076
F03	1200	Polypipe R	27.167	24.041	2.976	448776.428	117998.306
F04	1200	Polypipe R	26.973	23.835	2.988	448793.135	117983.848
F05	1200	Polypipe R	26.291	23.640	2.501	448809.640	117969.565
F06	1200	Polypipe R	25.003	22.630	1.203	448839.299	117948.368
PS Wet Well	3000	Concrete	24.825	20.100		448841.009	117939.911
Break MH	1350	Polypipe R	27.300	26.000		448813.949	118011.849

Polypipe R = Polypipe Rigestorm Chamber

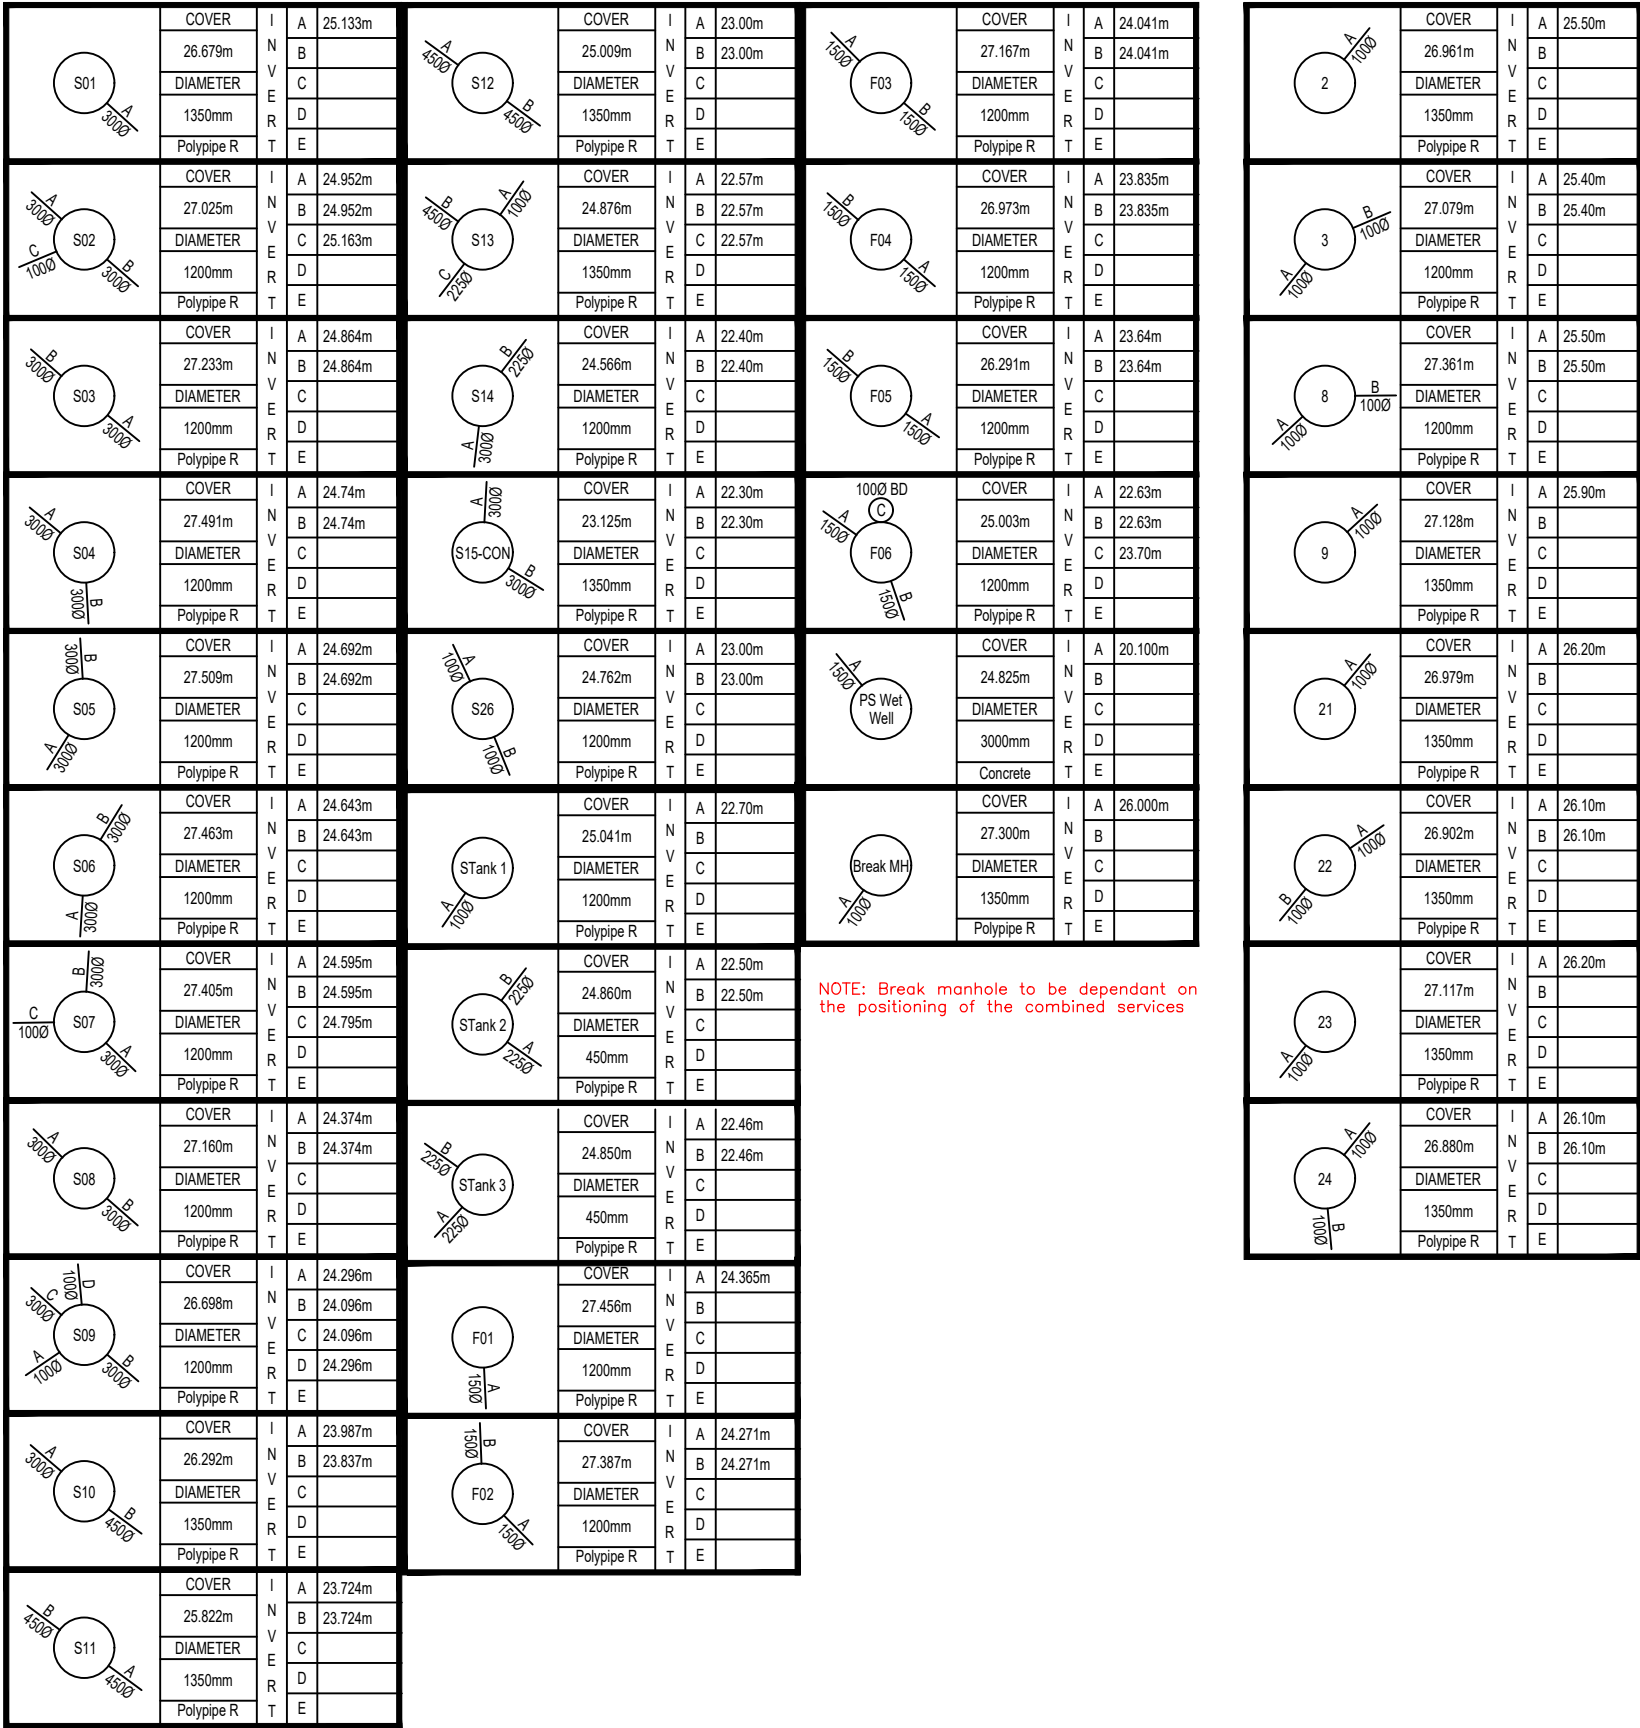

Stratton Park House, Wanborough Road
Swindon, SN3 4HG

Telephone
01793 828000

Website
www.pfaplc.com

For Tender
This drawing is intended to provide the contractor/
developer with sufficient information, when read in
conjunction with the Specification, to identify materials
and to estimate quantities for the purposes of cost
estimates. It should not be relied upon for construction
purposes.

Rev	Date	Description	Drawn	Check
#	18/05/22	First Issue.	MM	PMC
A	03/10/22	Schedules updated.	PMC	
B	14/10/22	Manhole type changed to Polypipe Rigestorm.	PMC	
C	21/04/23	Updated to include break manhole	ML	PMC
D	03/05/23	Manholes around new pump station position updated	ML	PMC
E	09/05/23	PS Wet Well Invert level amended.	PMC	

Status

FOR TENDER

Client

Vistry Group

Project

Allington Lane
Phase 3

Drawing Title

Manhole Schedules

Drawing No.

V063/33

Rev E

Date: May 2022

Scale: N.T.S.

E-Mail: pchurchward@pfaplc.com