





FRONT (East) ELEVATION: as existing
1:100




REAR (West) ELEVATION: as existing
1:100

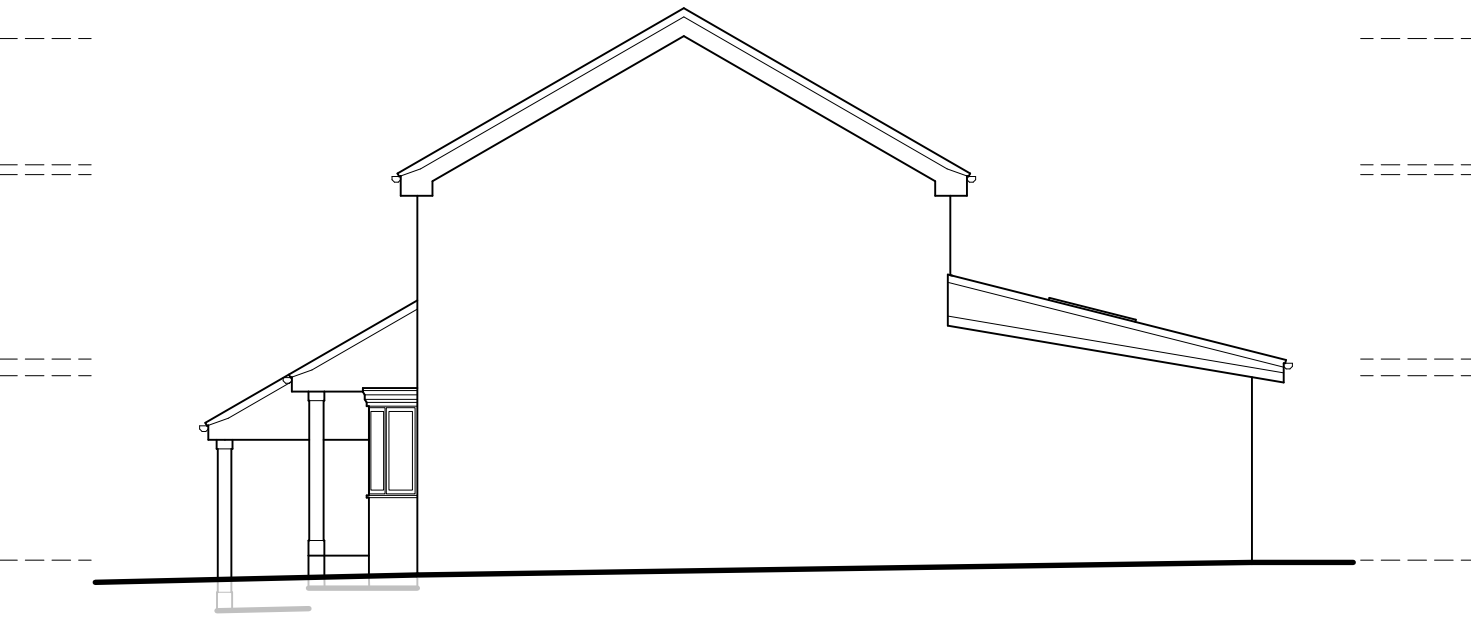



SIDE (North) ELEVATION: as existing
1:100

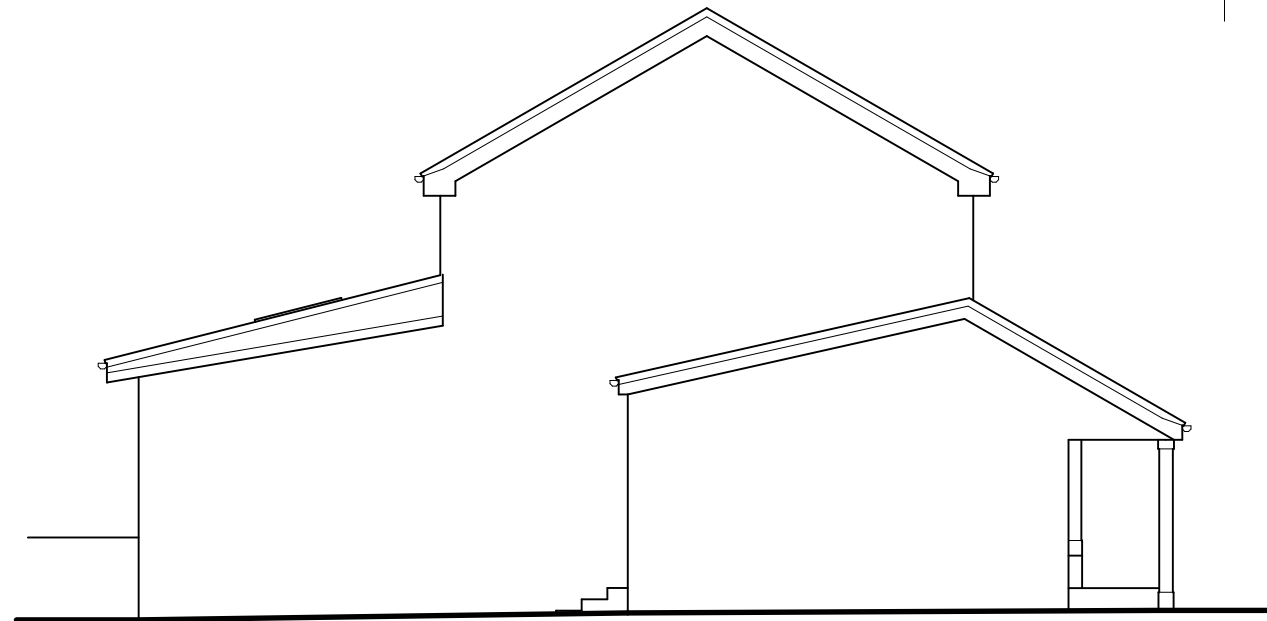


SIDE (South) ELEVATION: as existing
1:100

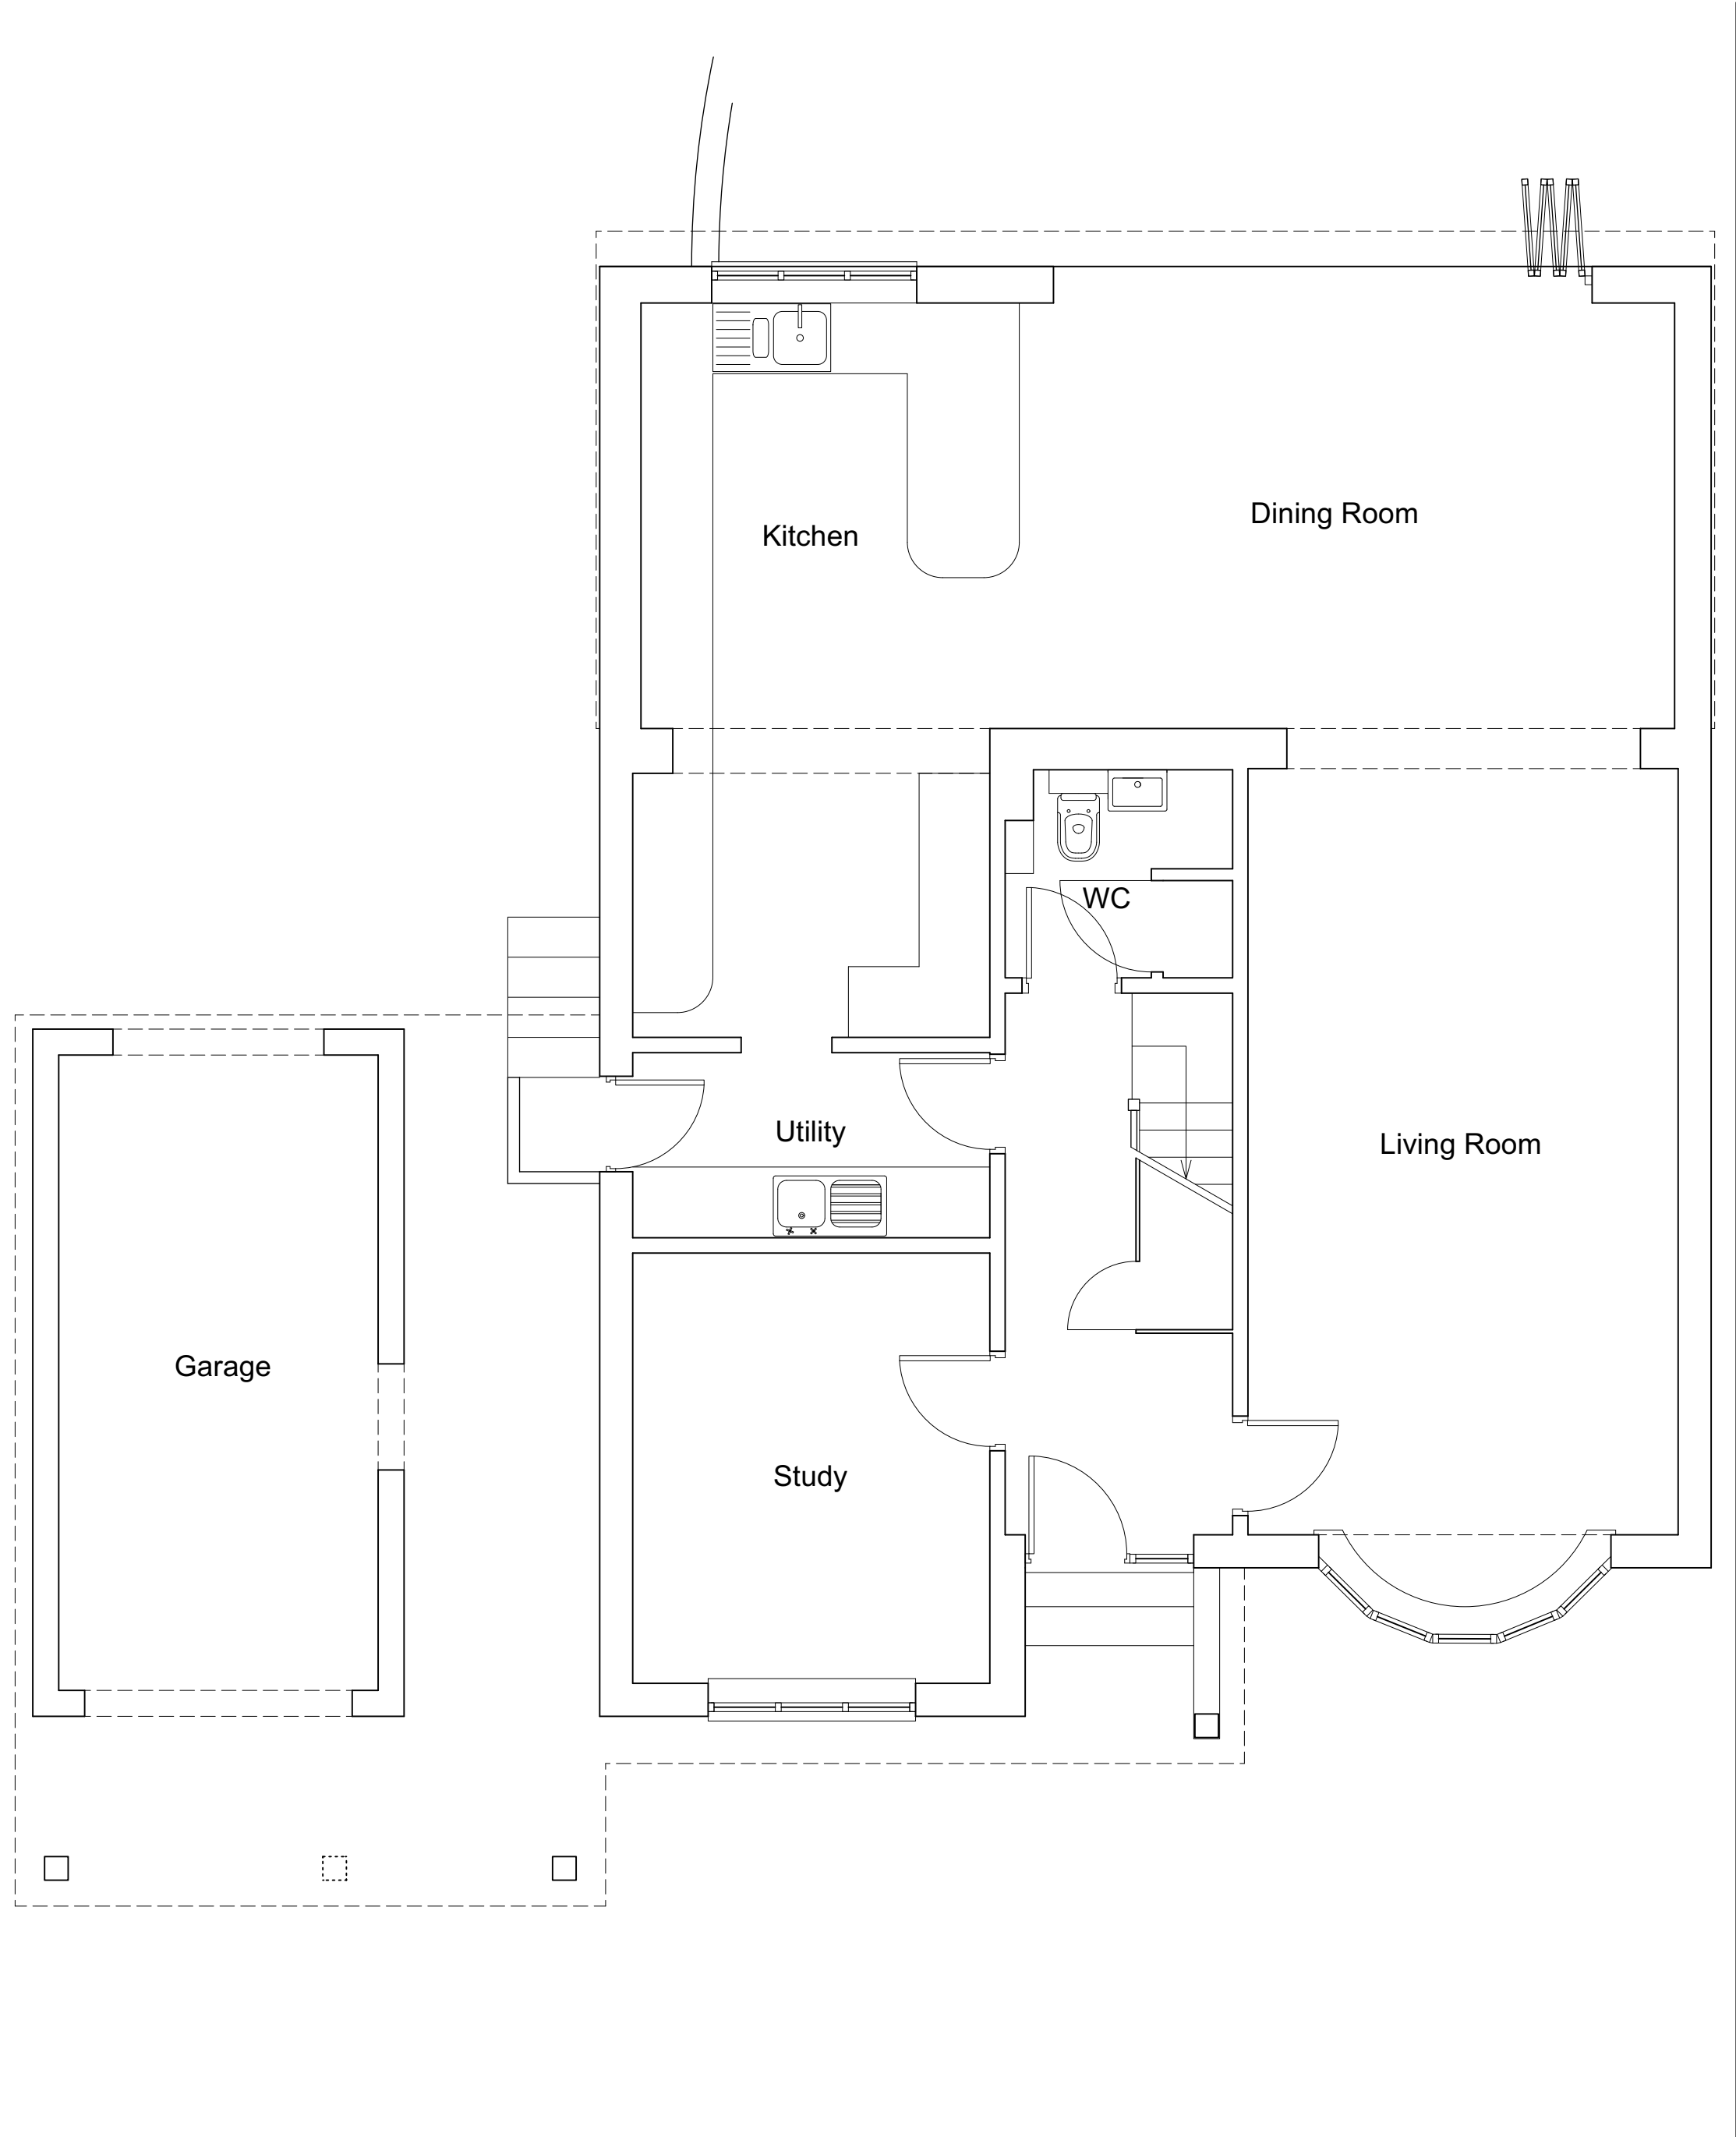

GROUND FLOOR PLAN: as existing
1:50

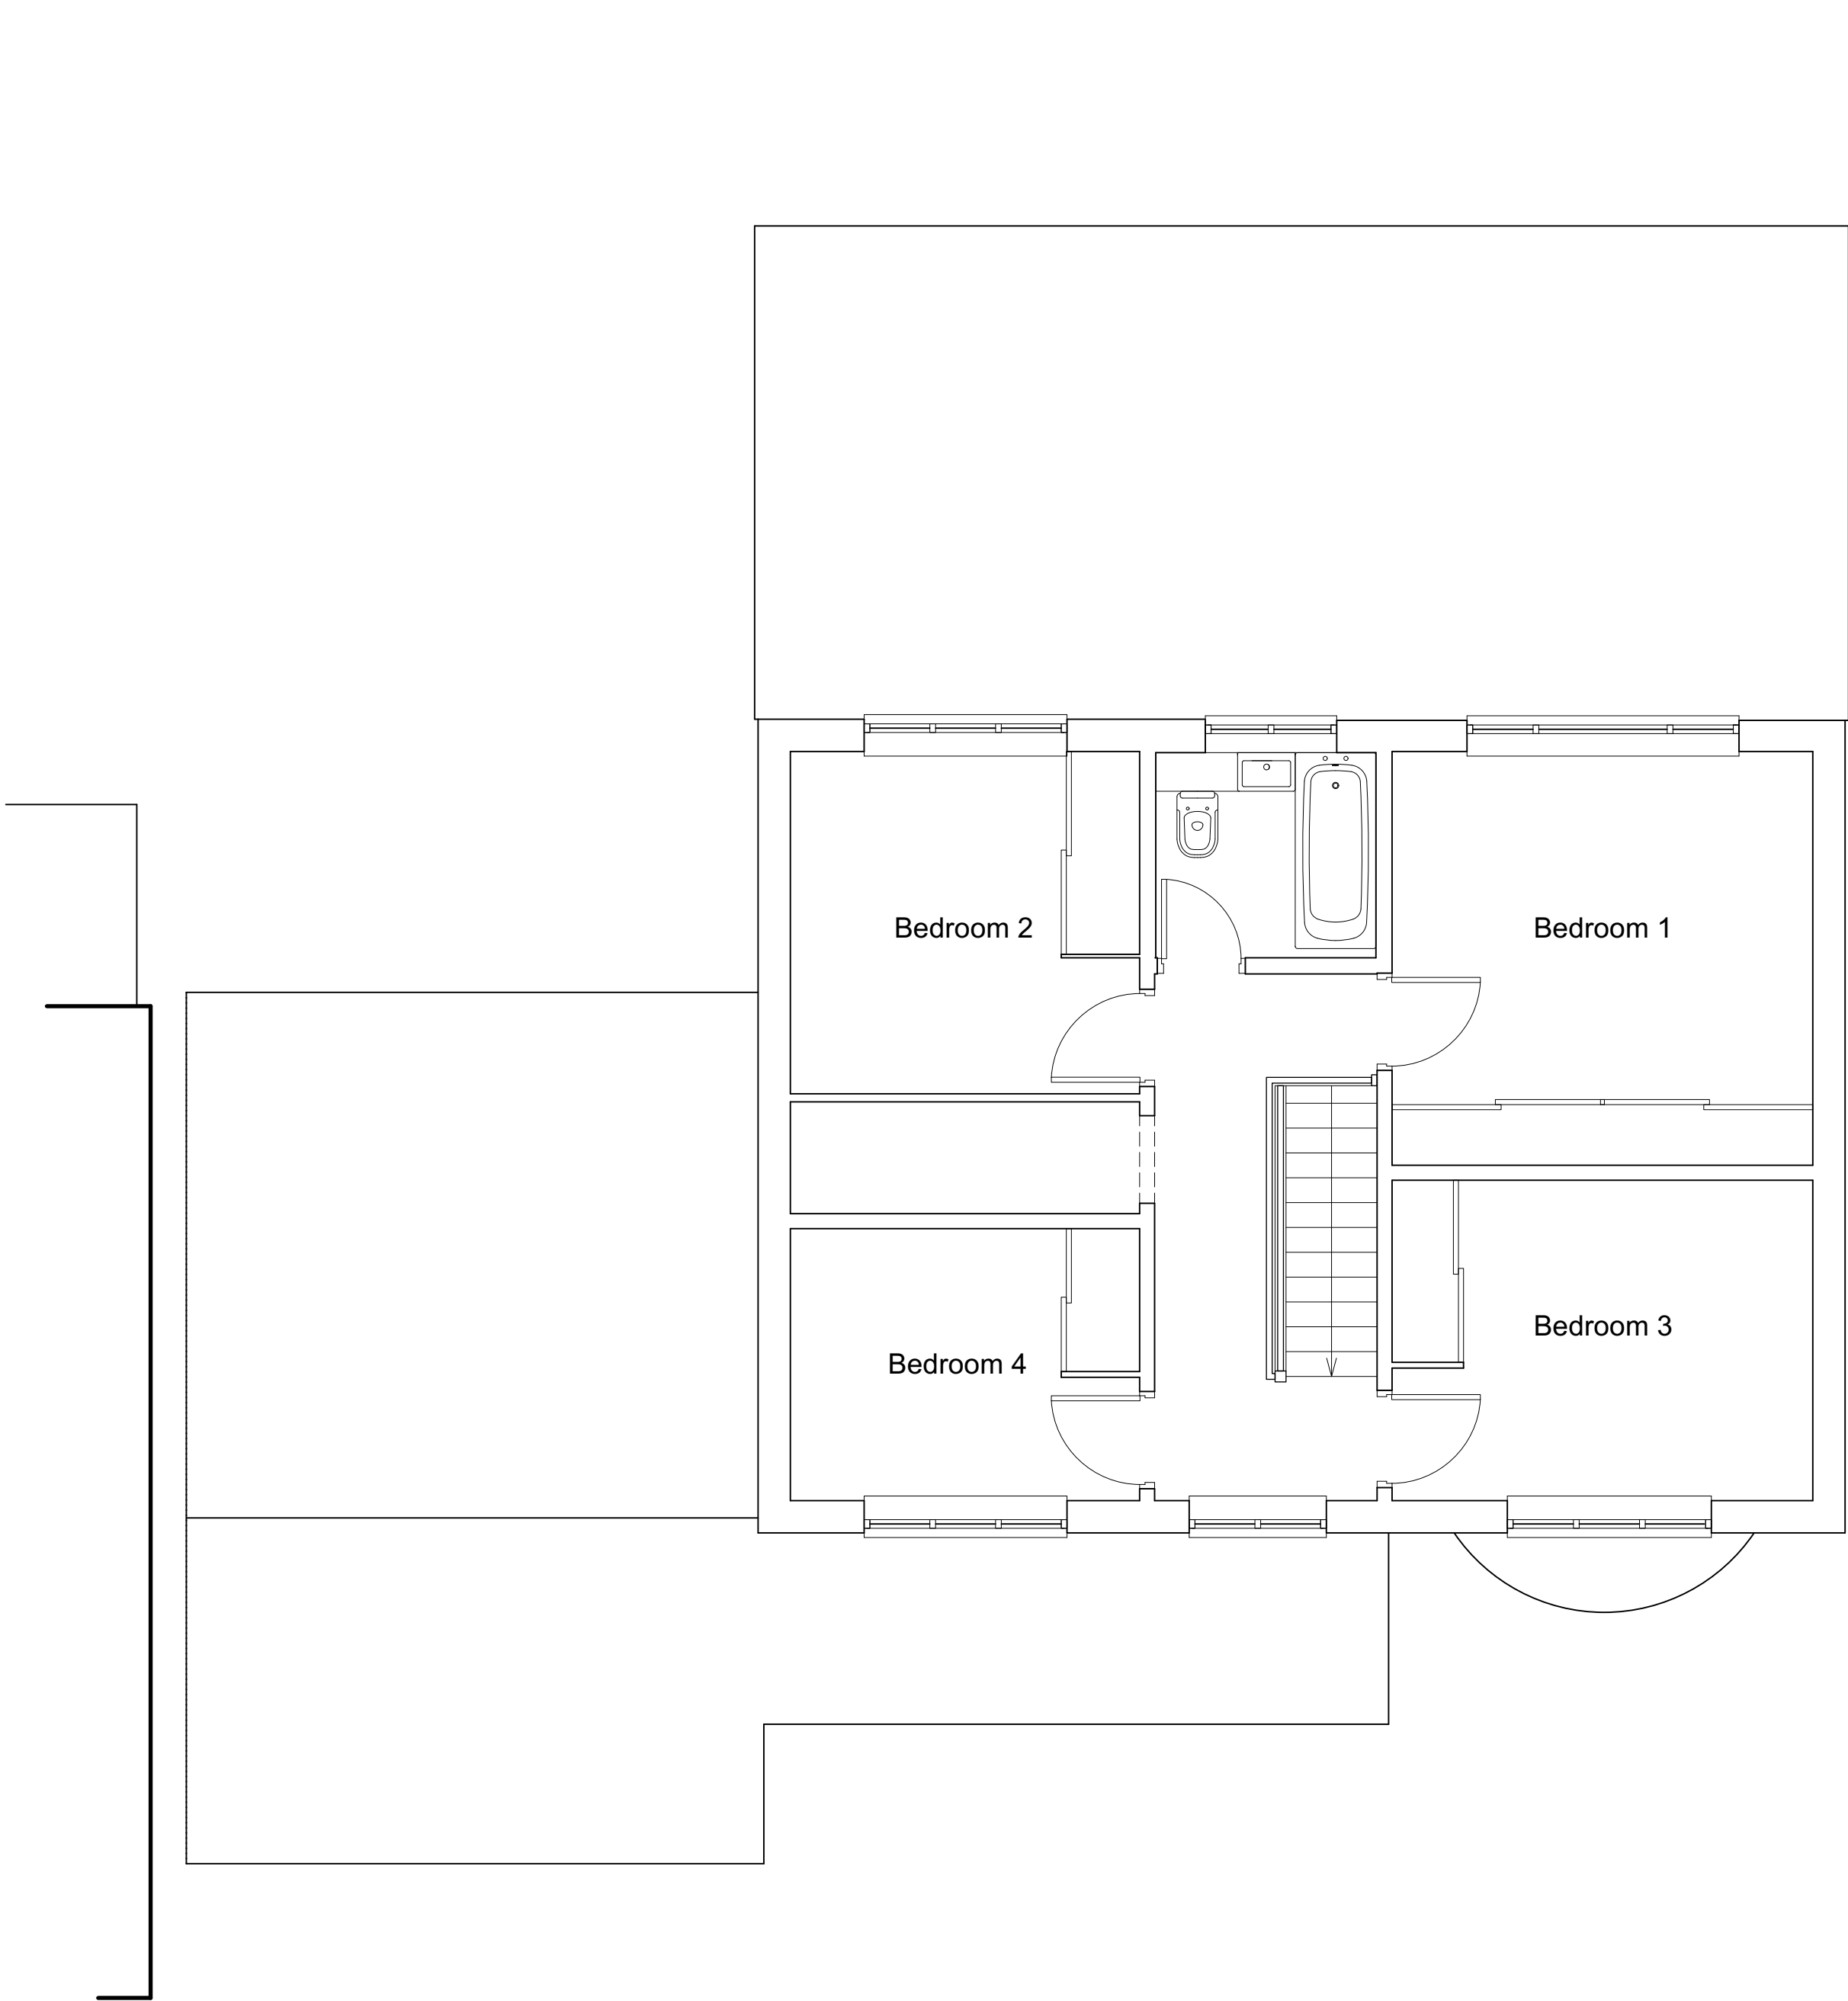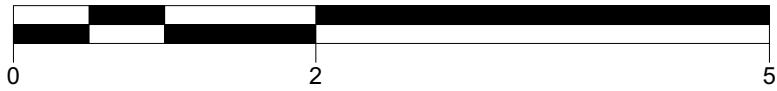

FIRST FLOOR PLAN: as existing
1:50

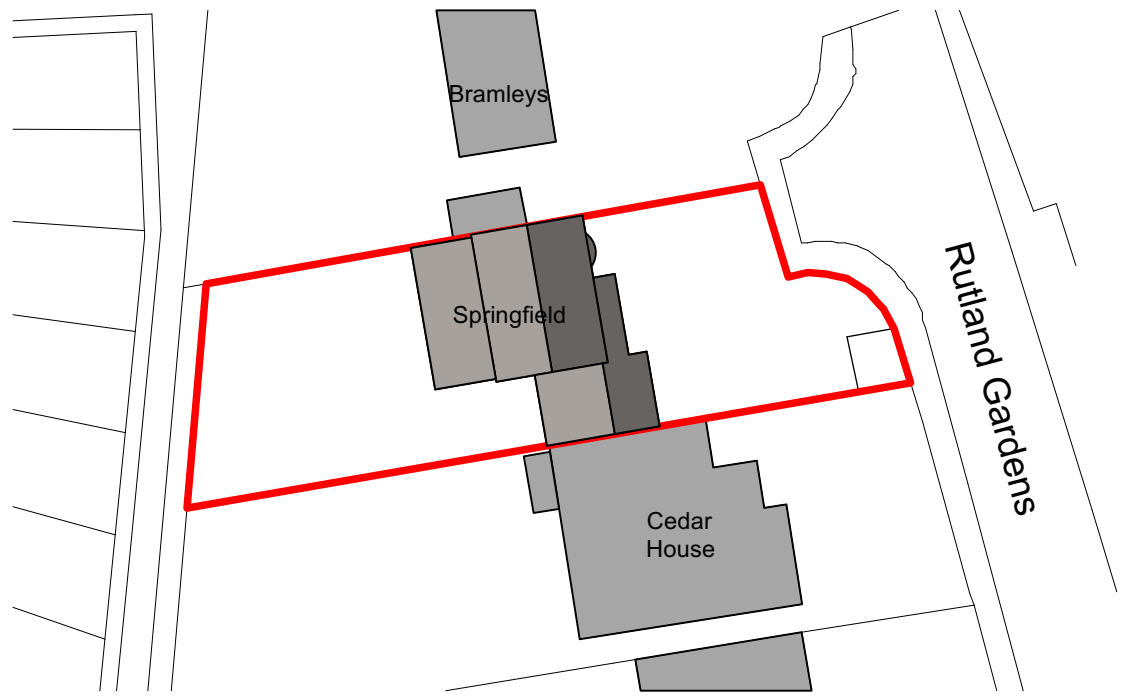

BLOCK PLAN:
1:500



Ordnance Survey, (c) Crown Copyright 2019
All rights reserved. Licence number 100022432

SITE LOCATION PLAN
1:1250

