



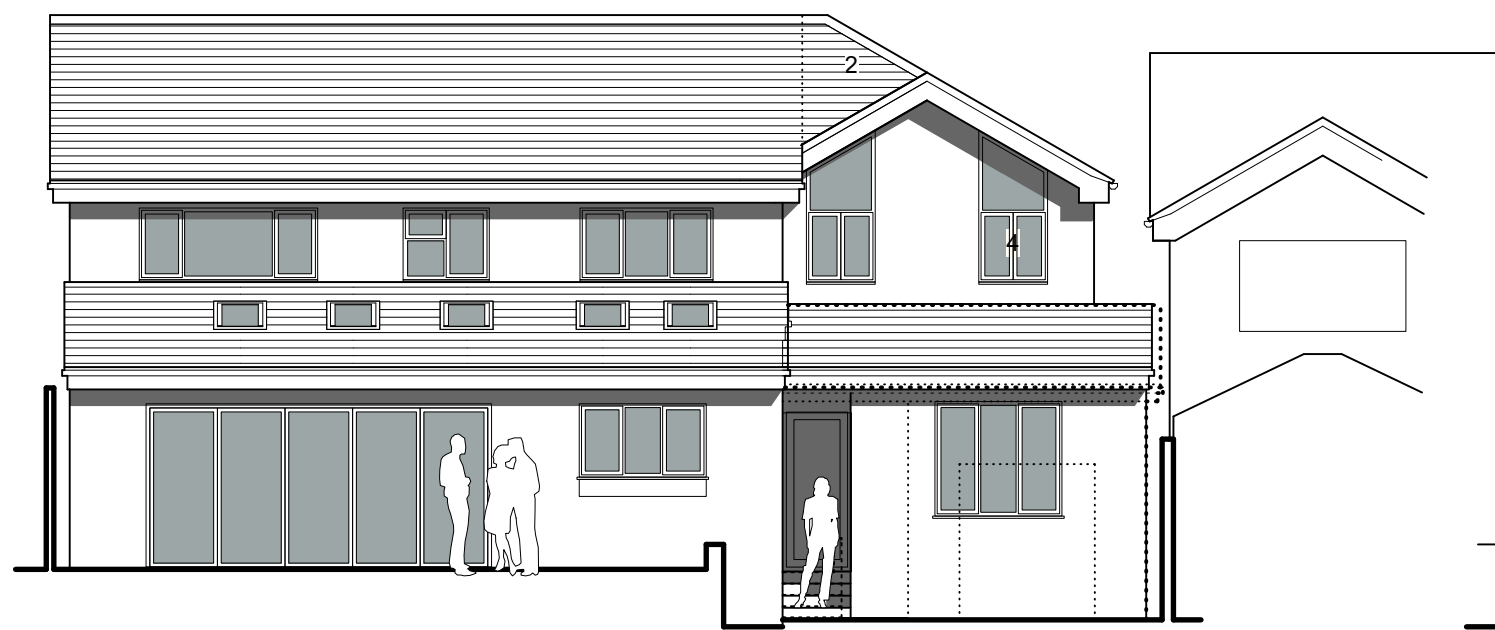


FRONT (East) ELEVATION: as proposed
1:100



REAR (West) ELEVATION: as proposed
1:100

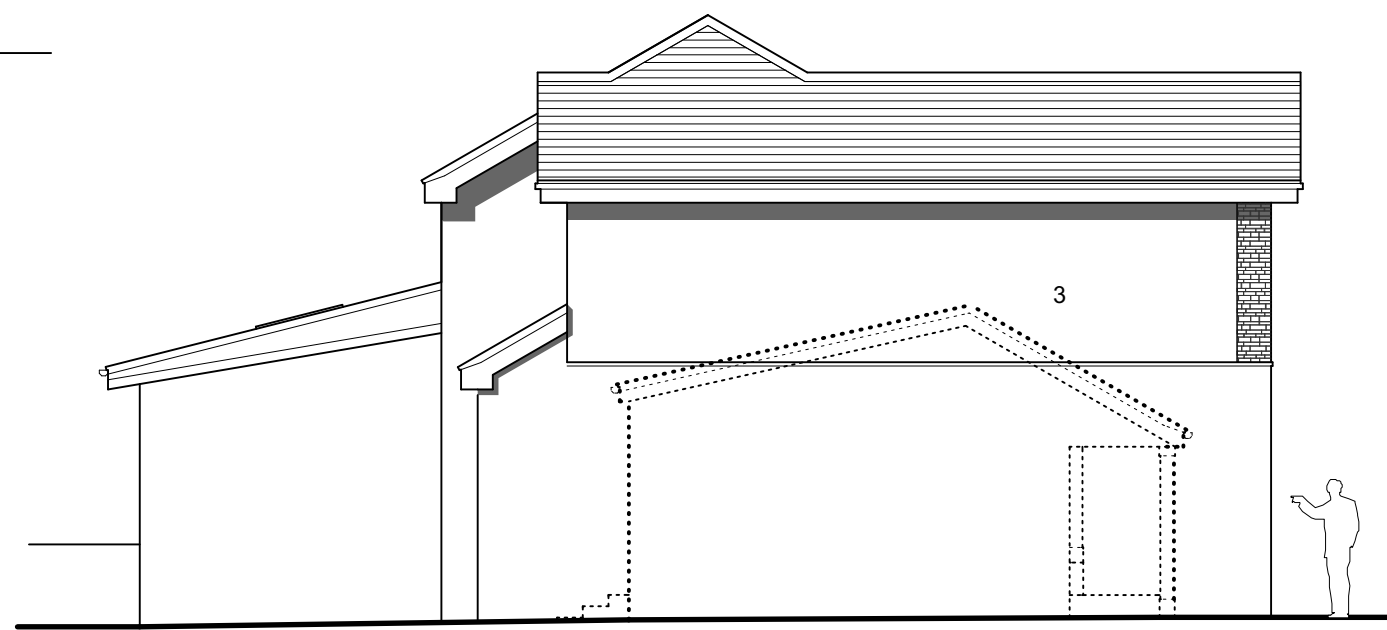


SIDE (South) ELEVATION: as proposed
1:100

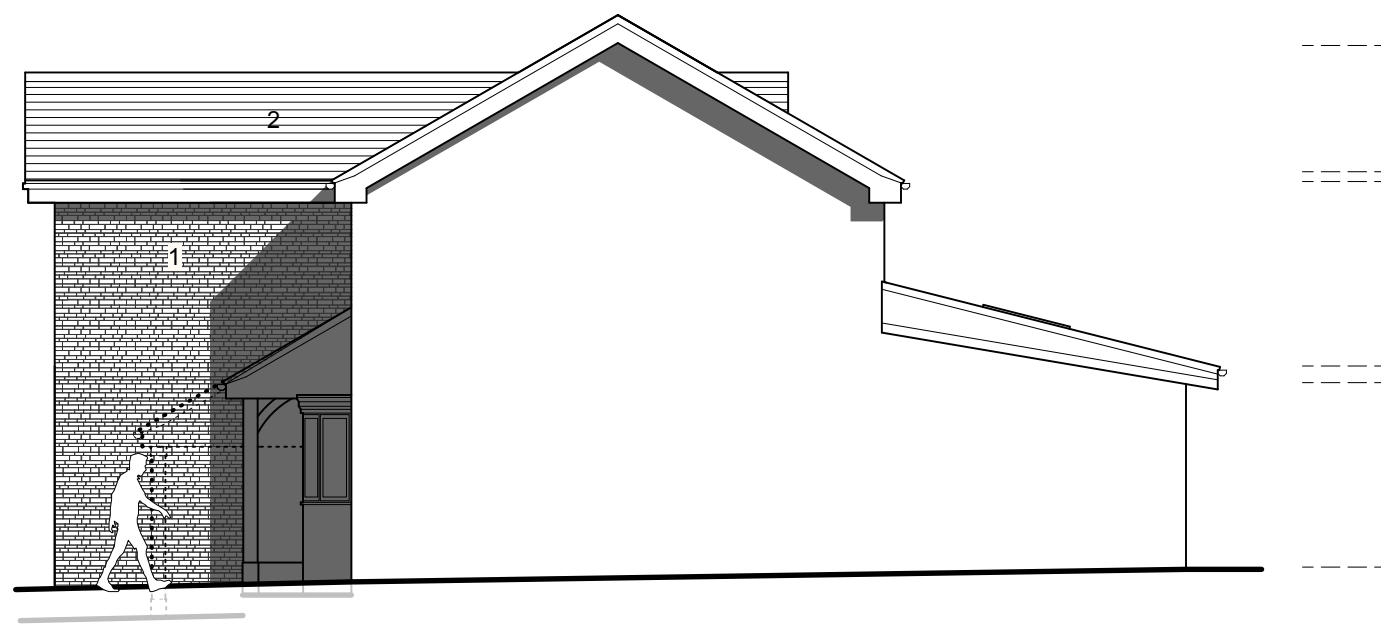


SIDE (North) ELEVATION: as proposed
1:100


- Schedule of Materials**
- 1 Split face, stacked, slate cladding
 - 2 Grey interlocking smooth tiles to match existing
 - 3 Cream through coloured render to match existing
 - 4 Anthracite upvc windows and fascia to match existing

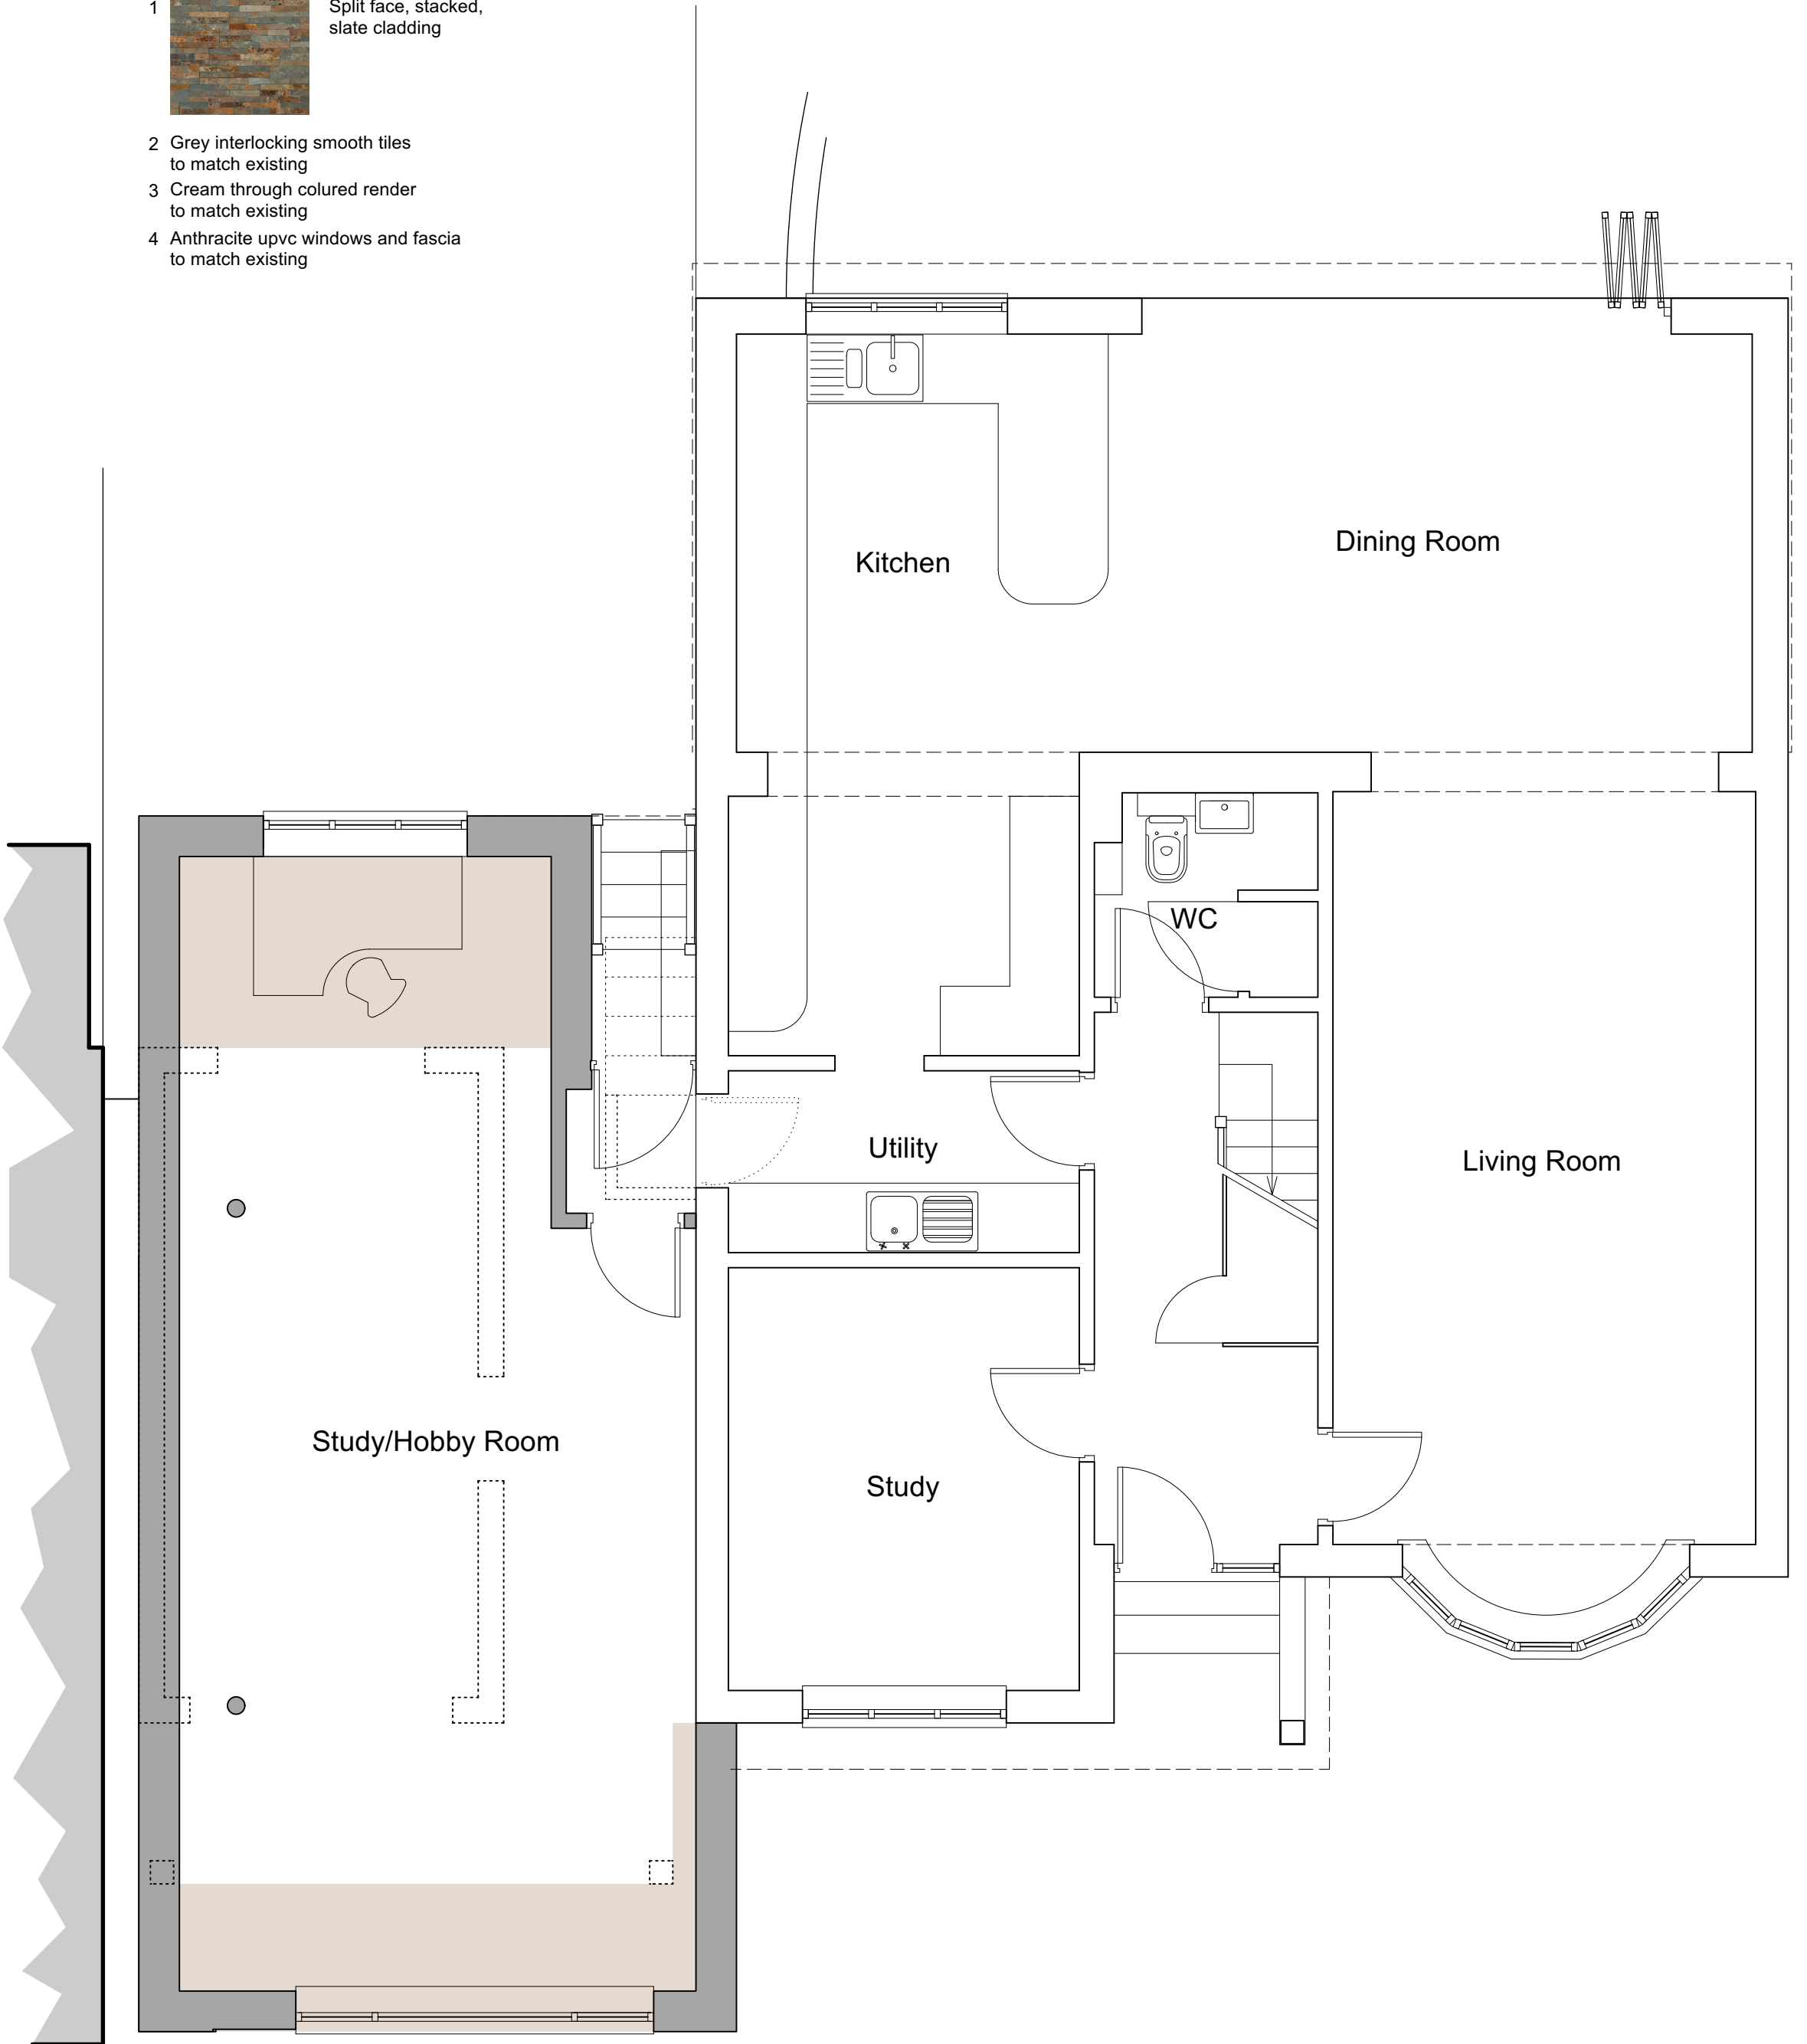

GROUND FLOOR PLAN: as proposed
1:50

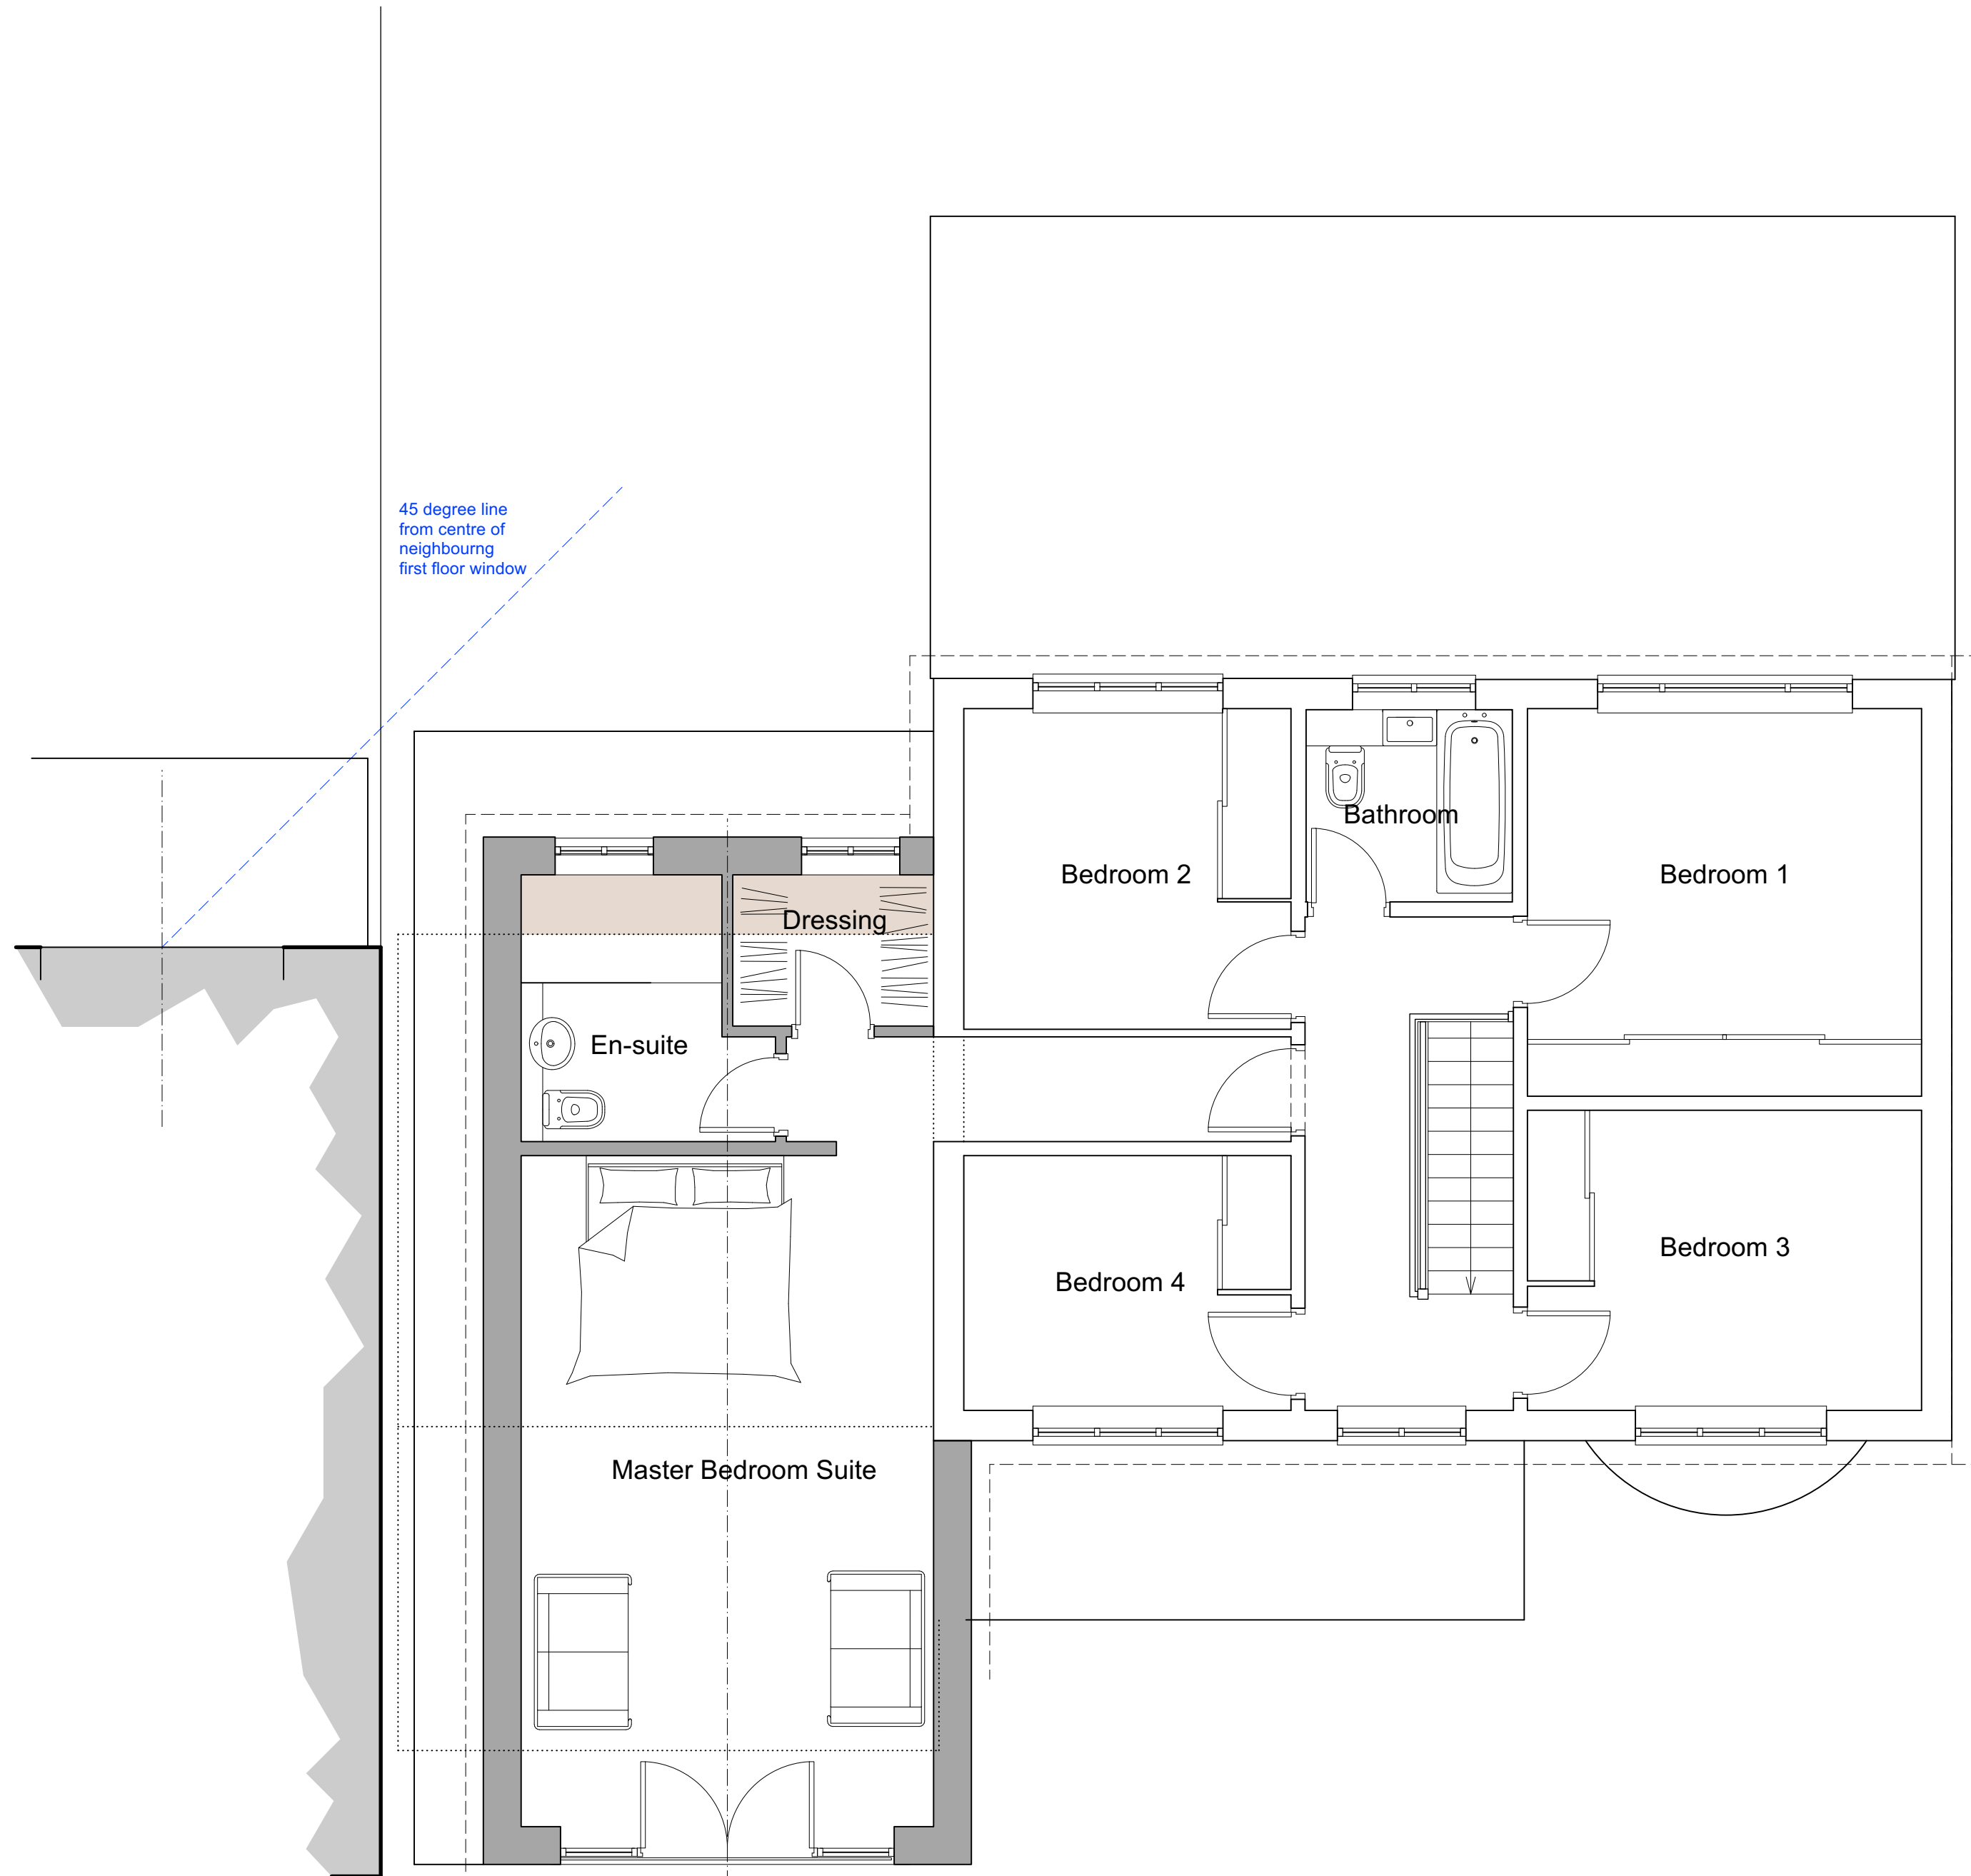

FIRST FLOOR PLAN: as proposed
1:50

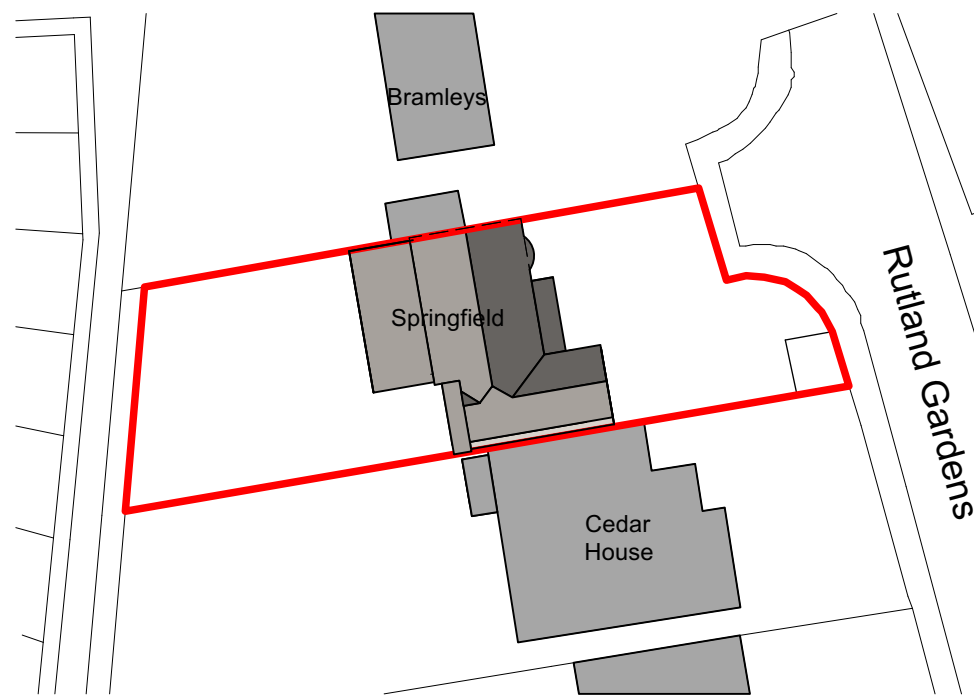


BLOCK PLAN:
1:500


Key:



Additional footprint

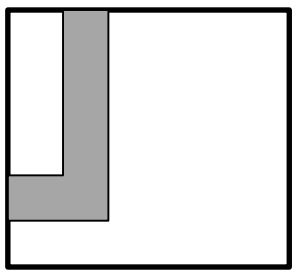

New walls

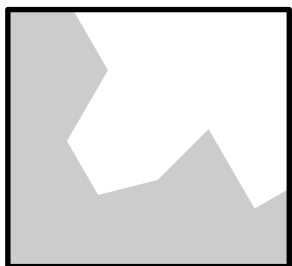

Neighbouring structure