


Housetype: MAPLETHORNE

Plot : 322

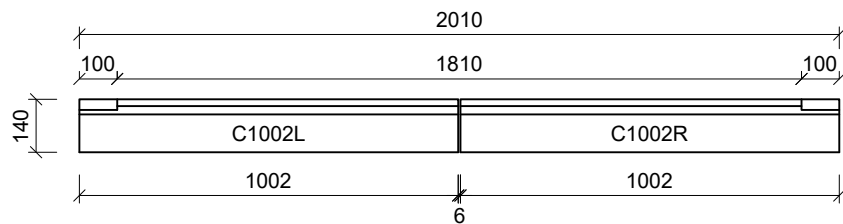


Window Cill
to suit Brickwork finish
1no required for: W01

Cills Required Per Plot			
Mk No.	Stooling	Weight	No. Req
C1002L	Left	21kg	1
C1002R	Right	21kg	1

Notes

1. Fixing and stability of cast stone units to be determined and designed by project Structural engineer.
2. D.P.C to Architect's specification

Sections (1:10)

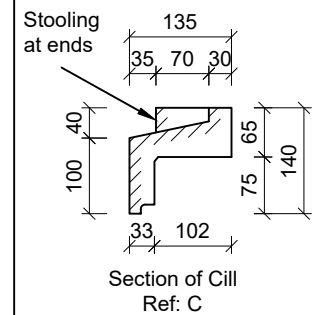

P1:

RAB 27/06/2022

Revisions

CON-TECH

Con-Tech Services Ltd.
Oaks Lane, Hoyle Mill, Barnsley
South Yorkshire, S71 1HT
Tel: (01226) 244051 Fax: (01226) 247665

Contractor
Bellway Homes - Wessex

Project
Boorley Gardens, Hedge End,
Hampshire, SO32 2DH

Details
3T House Type
Stone Requirement

Scale 1:20 @ A4	Finish Acid Etched	Colour YS5
Drawing No. LS533- GA15	Revision P1	Date 27/06/2022
Drawn By RAB	Checked By JOH	Issue Preliminary