




Housetype: 3S
Plot : 316

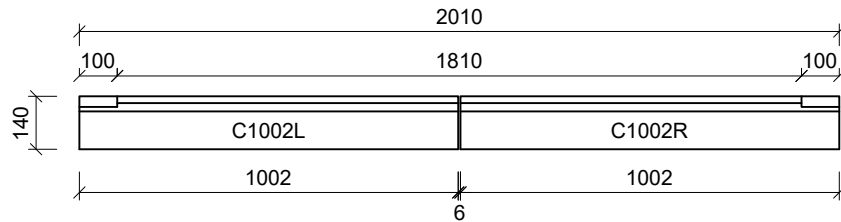

Window Cill
to suit Brickwork finish
2no required for: W01, W02

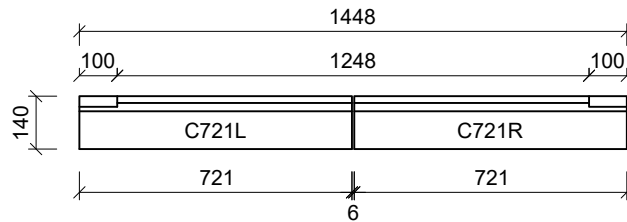

Window Cill
to suit Brickwork finish
2no required for: W06, W08

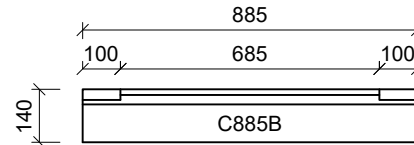


Window Cill
to suit Brickwork finish
5no required for: W04, W05, W07, W11, W12

Notes

1. Fixing and stability of cast stone units to be determined and designed by project Structural engineer.
2. D.P.C to Architect's specification

Sections (1:10)

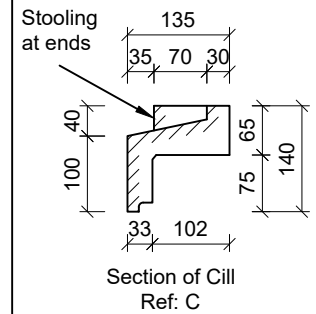

Cills Required Per Block			
Mk No.	Stooling	Weight	No. Req
C1002L	Left	21kg	2
C1002R	Right	21kg	2
C885B	Both	19kg	5
C721L	Left	15kg	2
C721R	Right	15kg	2

P1: RAB 27/06/2022

Revisions

CON-TECH

Con-Tech Services Ltd.
Oaks Lane, Hoyle Mill, Barnsley
South Yorkshire, S71 1HT
Tel: (01226) 244051 Fax: (01226) 247665

Contractor	Bellway Homes - Wessex
------------	------------------------

Project
Boorley Gardens, Hedge End,
Hampshire, SO32 2DH

Details	3S House Type Stone Requirement
---------	------------------------------------

Scale 1:20 @ A4	Finish Acid Etched	Colour YS5
Drawing No. LS533- GA03	Revision P1	Date 27/06/2022

Drawn By RAB	Checked By JOH	Issue Preliminary
-----------------	-------------------	----------------------