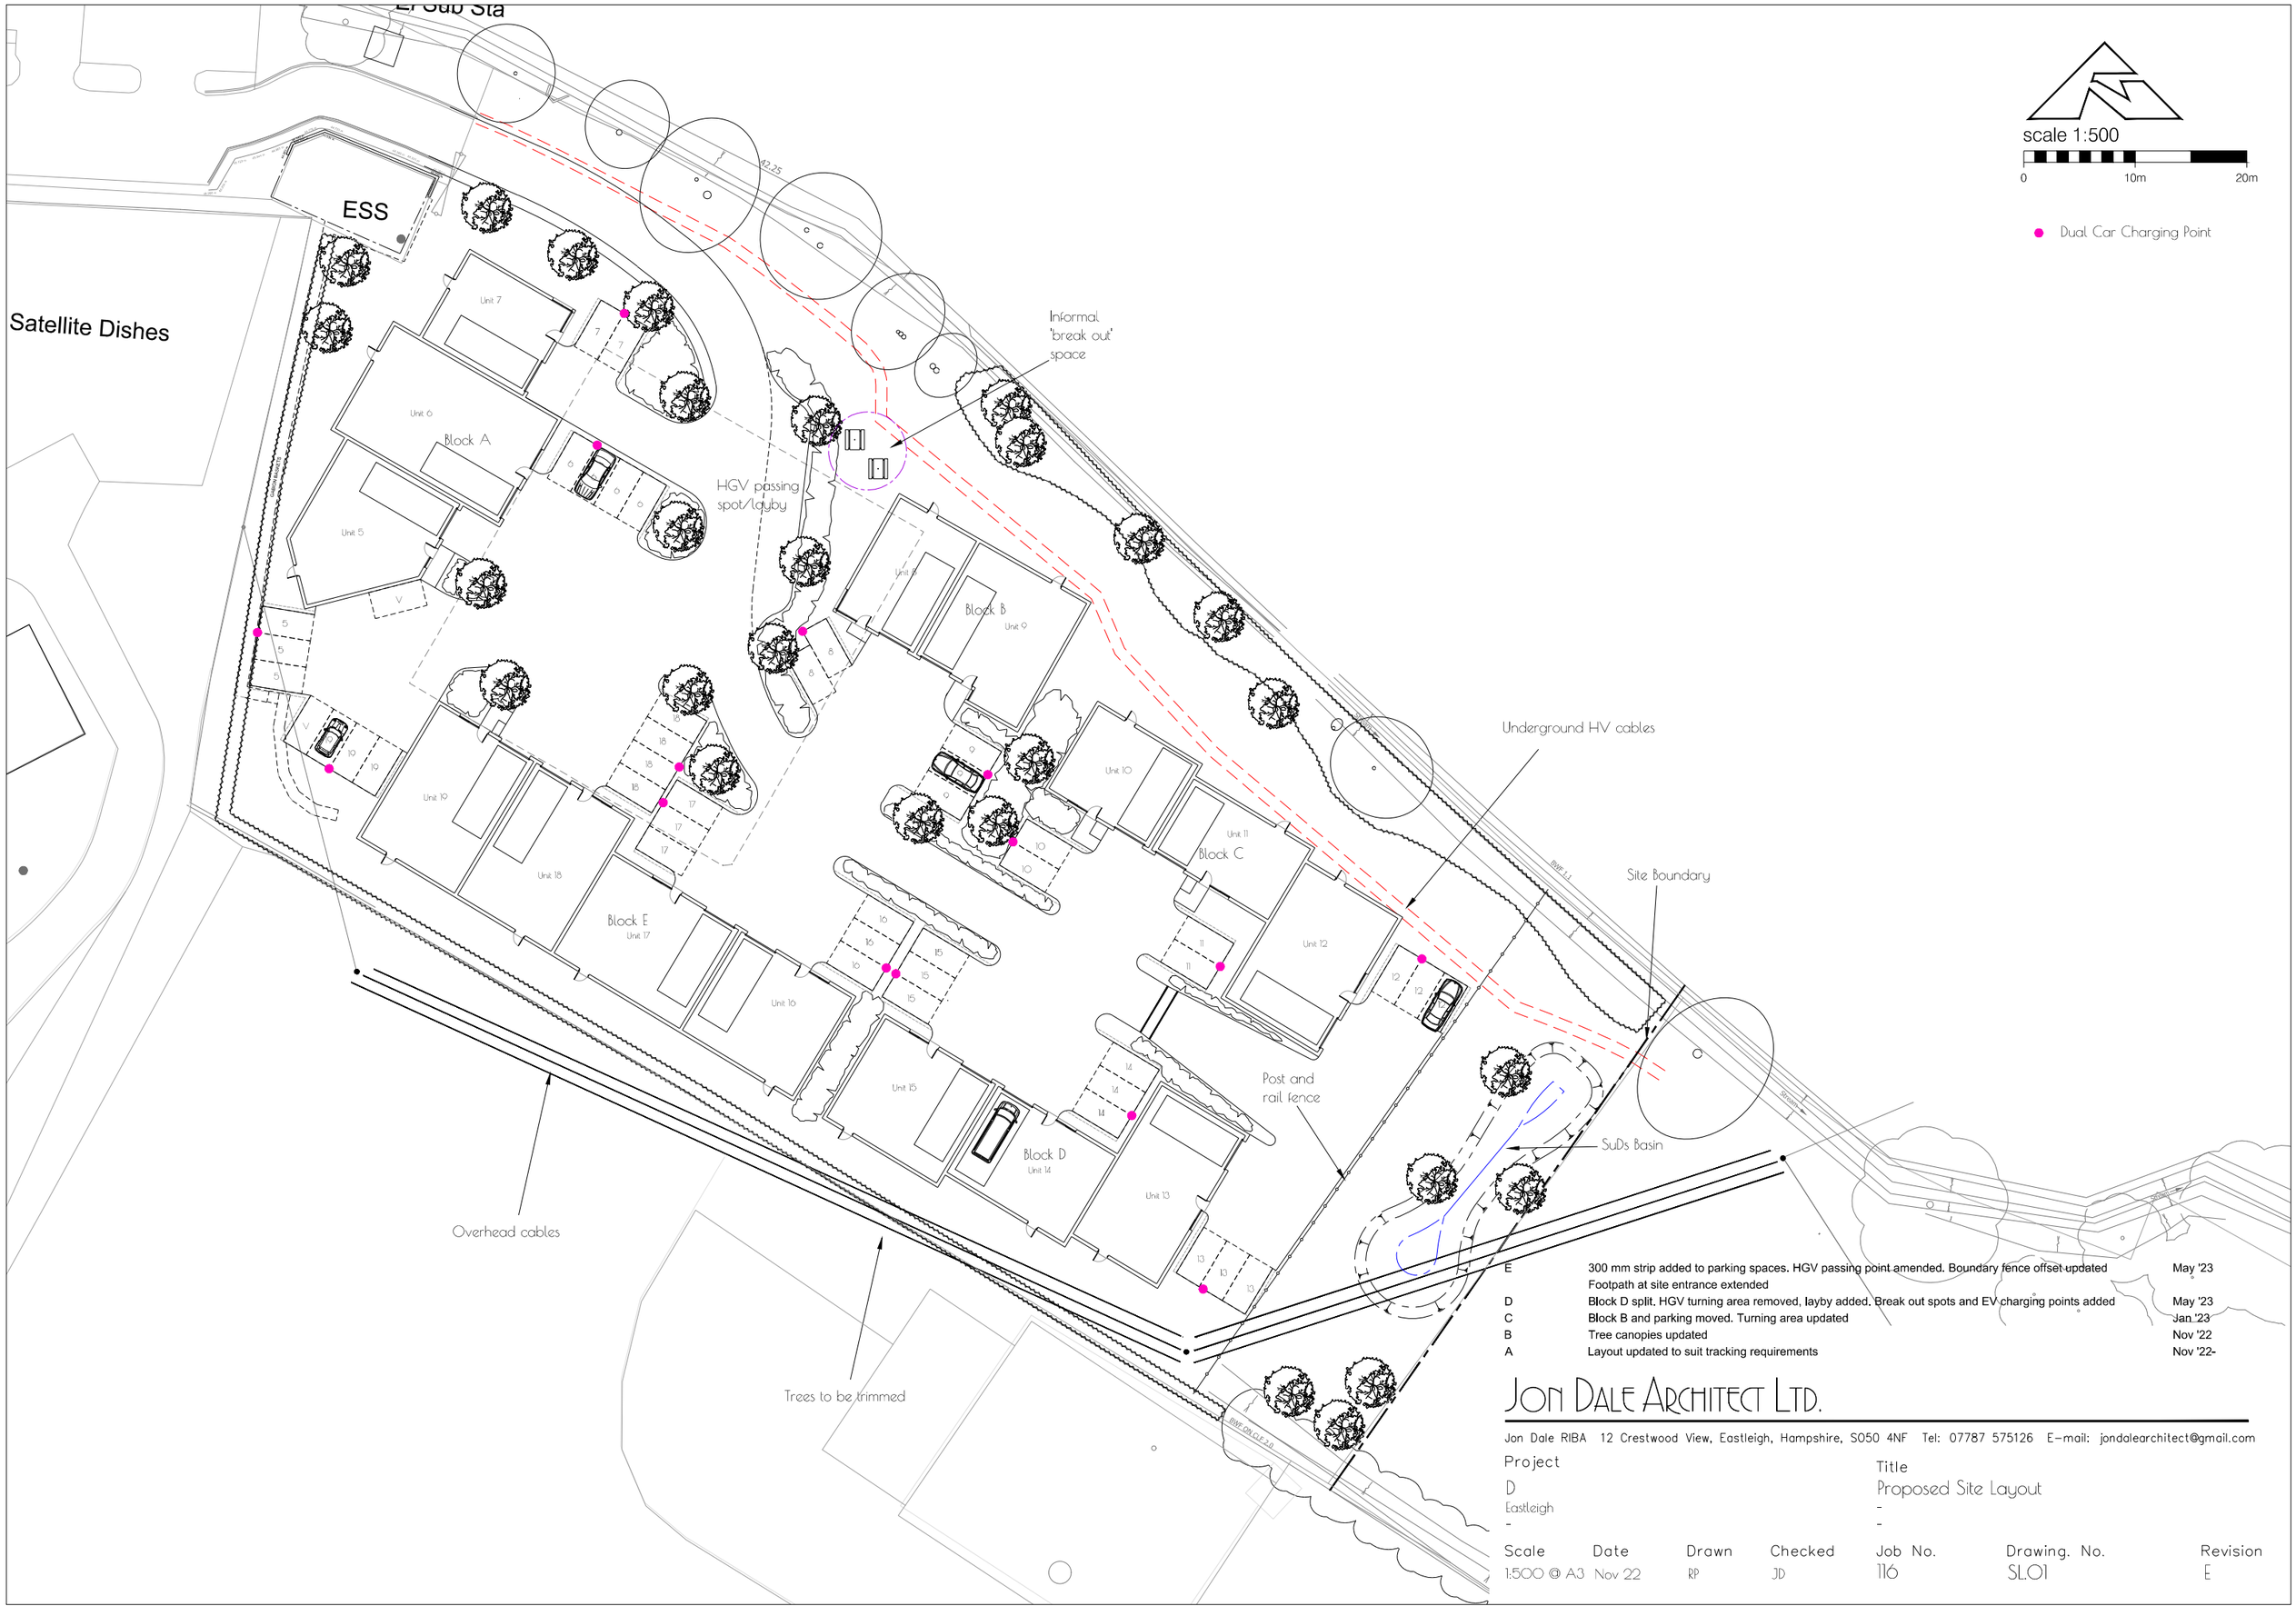


E	300 mm strip added to parking spaces. HGV passing point amended. Boundary fence offset updated Footpath at site entrance extended	May '23
D	Block D split. HGV turning area removed, layby added. Break out spots and EV charging points added	May '23
C	Block B and parking moved. Turning area updated	Jan '23
B	Tree canopies updated	Nov '22
A	Layout updated to suit tracking requirements	Nov '22-

Jon Dale Architect Ltd.

Jon Dale RIBA 12 Crestwood View, Eastleigh, Hampshire, SO50 4NF Tel: 07787 575126 E-mail: jondalearchitect@gmail.com

Project
D
Eastleigh
-

Title
Proposed Site Layout
-
-

Scale	Date	Drawn	Checked	Job No.	Drawing. No.	Revision
1:500 @ A3	Nov 22	RP	JD	116	SL01	E