

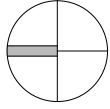


This drawing may be scaled with reference to the scale bar for planning application purposes only. Do not scale
any other dimensions or areas. All dimensions are to be reported to James Potter Associates Ltd.
drawing, and any errors or omissions are to be reported to James Potter Associates Ltd.


Rev.	Date	Note	Author	Checked
-	dd/mm/yy	Note	XXX	XXX

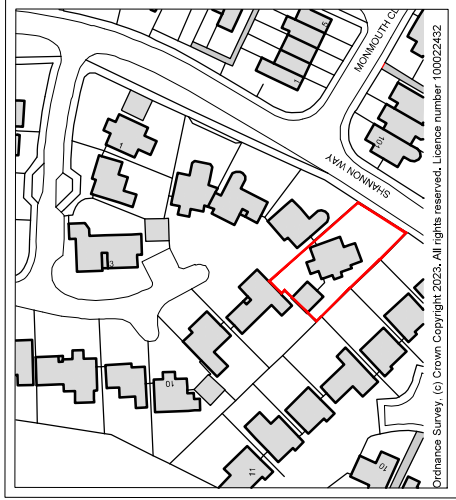

LOCATION PLAN
SCALE 1:1250

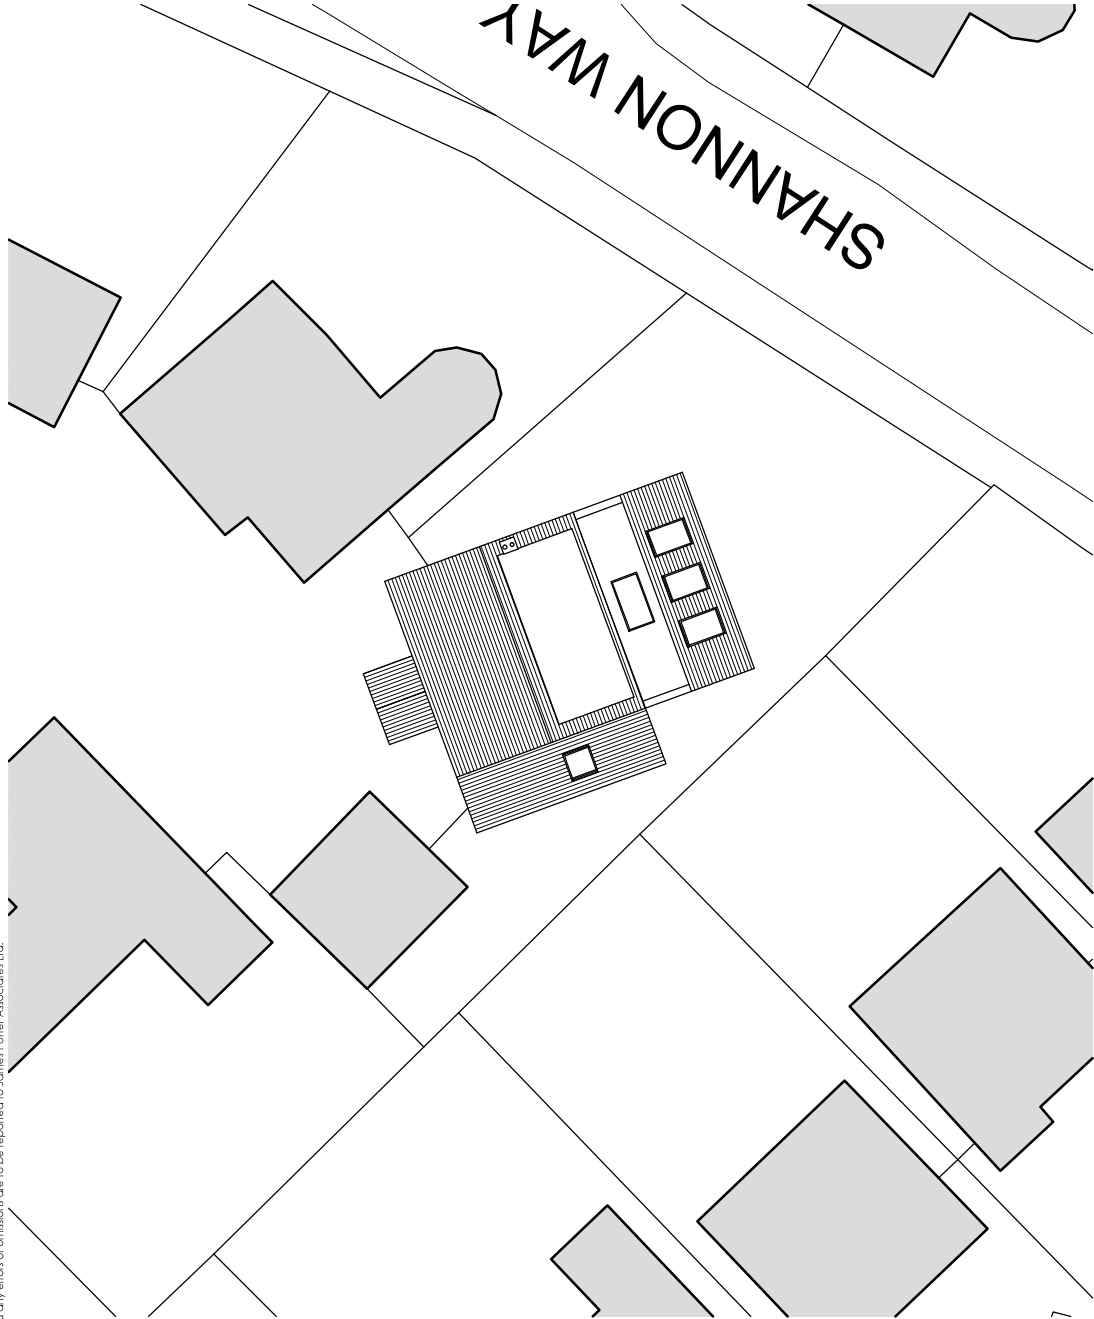

BLOCK PLAN
SCALE 1:200

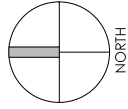

Project	SINGLE STORY REAR & SIDE EXTENSIONS 7 KEEPERS CLOSE CHANDLERS FORD, EASTLEIGH SO53 4SB			Drawing	BLOCK & LOCATION PLAN		
Client	MIKE SAWBRIDGE			Job/Dwg Number	23003-PL-101		
Status	PLANNING			 JAMES POTTER ASSOCIATES www.jp.a.design JPA - PORTSMOUTH 117 Highland Road, Southsea, Portsmouth, PO4 9DQ t +44(0)2394 002 897			
Scale	1:200/1:1250		Sheet Size			A3	
Author	JK	Checked	RH			Date	16/05/2023