


This drawing may be scaled with reference to the scale bar for planning application purposes only. Do not scale drawings for construction purposes. All dimensions are to be reported to James Potter Associates Ltd. drawing, and any errors or omissions are to be reported to James Potter Associates Ltd.

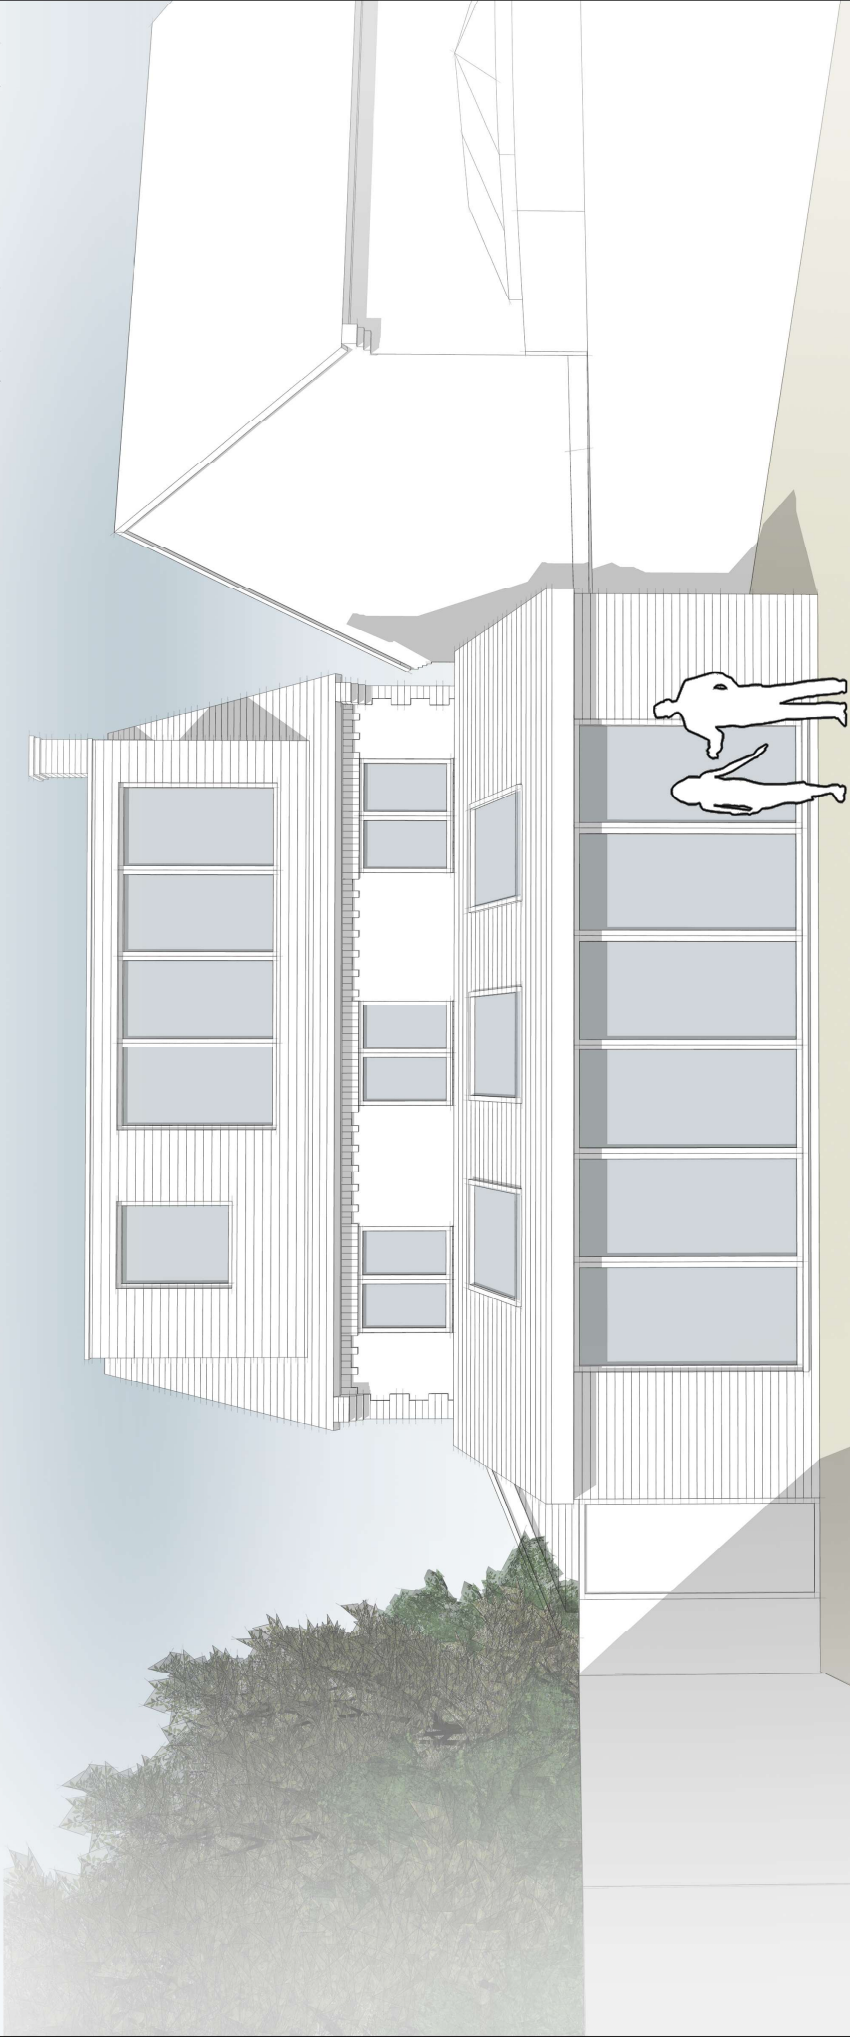

Rev.	Date	Note	Author	Checked
-	dd/mm/yy	Note	XXX	XXX

Project	SINGLE STORY REAR & SIDE EXTENSIONS		INDICATIVE 3D VISUAL	
	7 KEEPERS CLOSE CHANDLERS FORD, EASTLEIGH SO53 4SB		Job/Dwg Number	23003-PL-107
Client	MIKE SAWBRIDGE		Rev.	-
Status	PLANNING		JPA JAMES POTTER ASSOCIATES www.jpaa.design JPA - F08EM020TH 117 Highland Road, Southsea, Portsmouth, PO4 9DD T: +44(0)2394 092 897	
Scale	1:100	Street Size		
Author	JK	Checked		
		RH	Date	
			16/05/2023	