


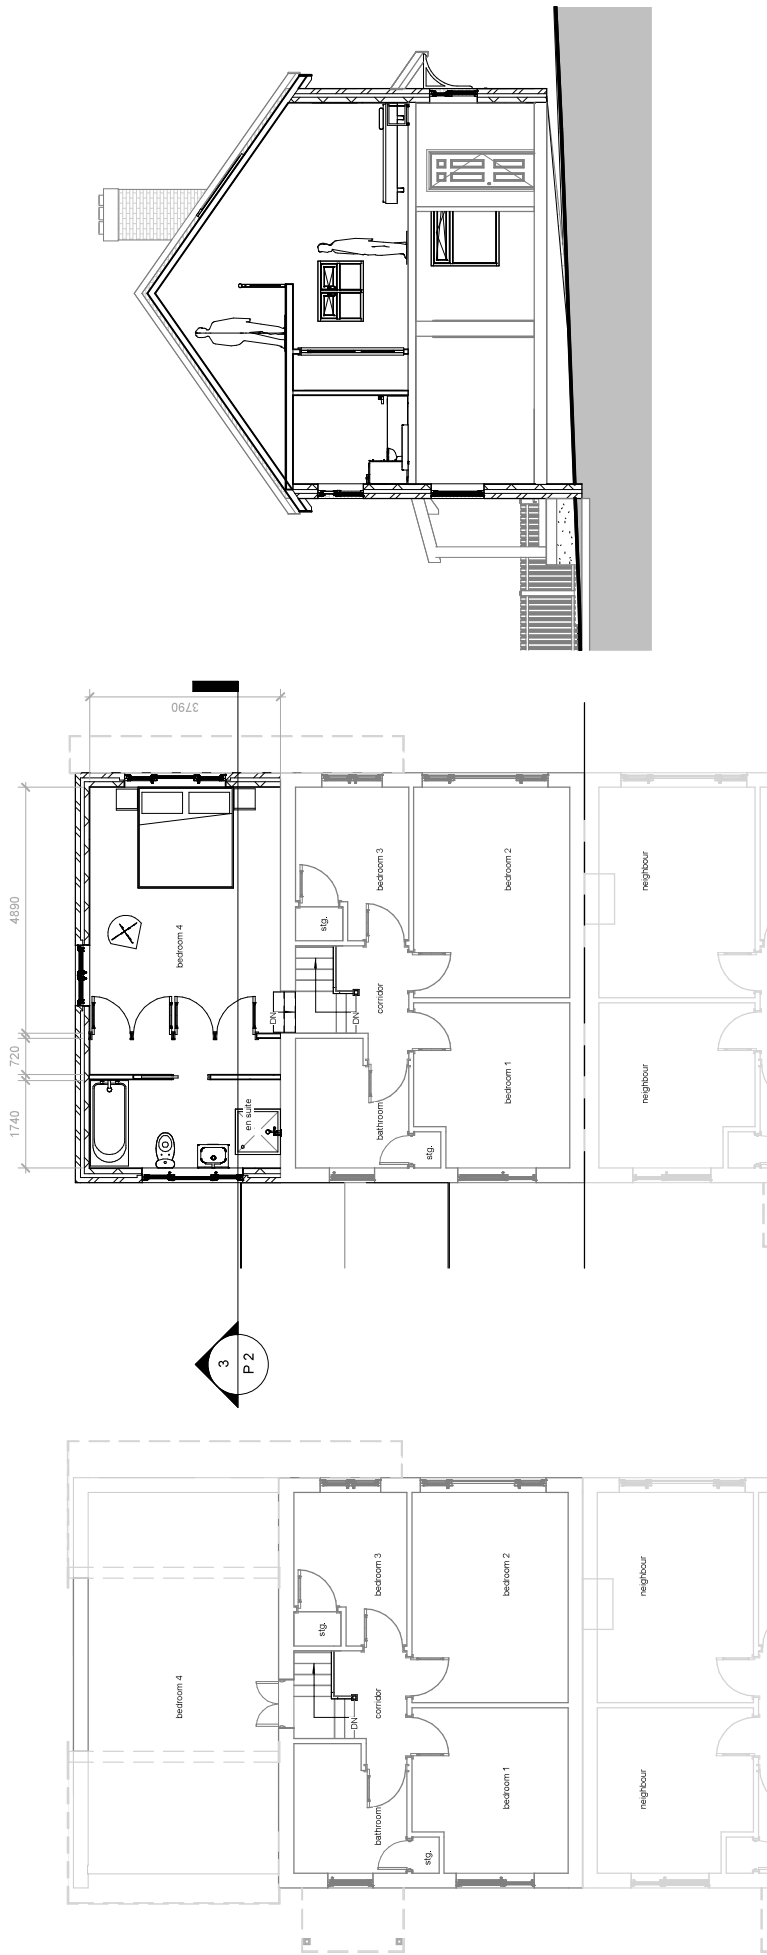

Existing First Floor

Proposed First Floor

parkers  
executive  
design

|             |                         |  |  |  |                |                  |                       |         |
|-------------|-------------------------|--|--|--|----------------|------------------|-----------------------|---------|
| PROJECT     | 7 Dean Road<br>SO50 7JE |  |  |  | CLIENT         |                  | Hayns                 |         |
|             | SHEET                   |  |  |  | Date           | Issue Date       | Scale (@ A3)          | 1 : 100 |
|             |                         |  |  |  | Drawn by<br>SW | Checked by<br>SR | DRAWING NUMBER<br>P 2 | REV     |
| First Floor |                         |  |  |  |                |                  |                       |         |

| |
|---|
| 1500 | |</ |
|---|