



Notes  
Report any discrepancies to the author.  
This drawing is copyrighted to Temple Ford Design LTD.

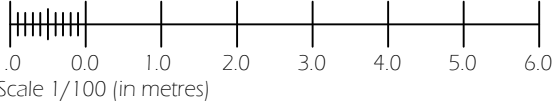

VENTNOR LES-CLAIRE BURLAIR CONIFER

STREET SCENE  
AS EXISTING

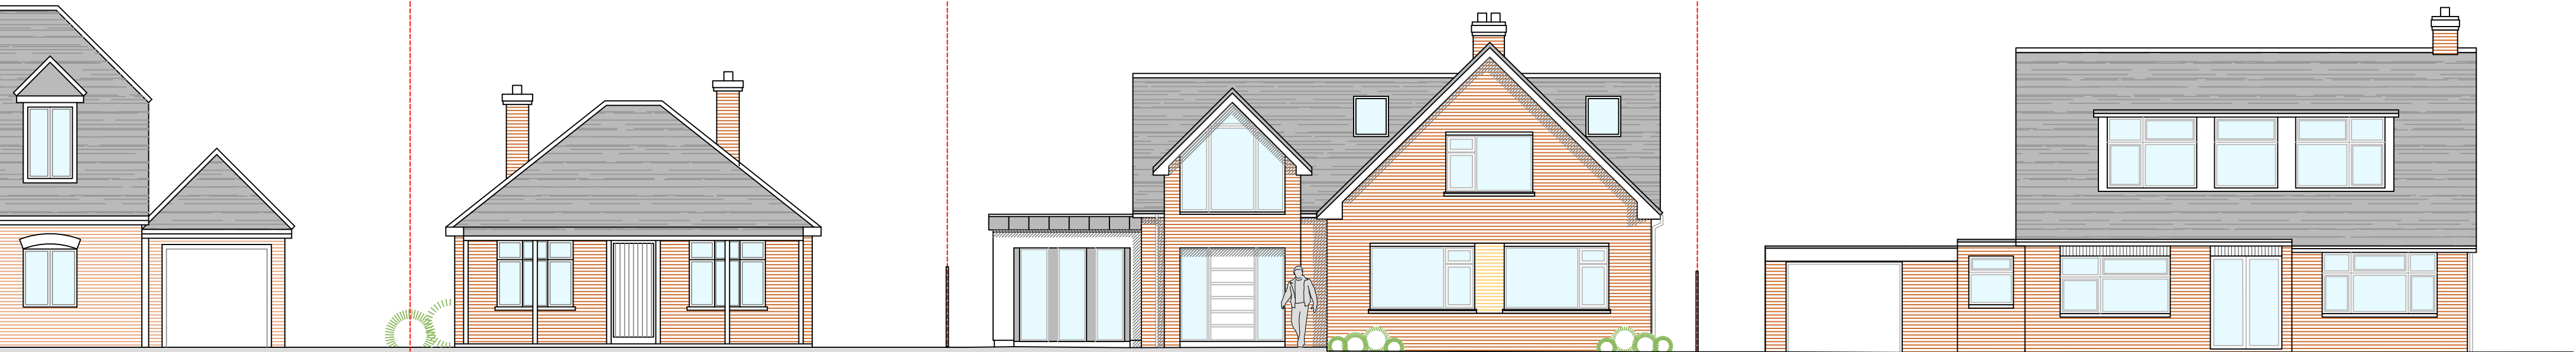

VENTNOR LES-CLAIRE BURLAIR CONIFER

STREET SCENE  
AS PROPOSED

| Revision Notes: |            |                  |
|-----------------|------------|------------------|
| Rev:            | Date:      | Description:     |
| A               | 05/06/2023 | Minor Amendments |

|                           |              |                 |
|---------------------------|--------------|-----------------|
| Date:<br>June 2023        |              |                 |
| Scale @ A2:<br>1:100      |              |                 |
| Drawing Status:<br>Design | Drawn:<br>CW | Checked:<br>DMM |

|                                                        |
|--------------------------------------------------------|
| Project:<br>Burlair, Botley Road<br>Horton Heath       |
| Drawing Title:<br>Street Scene<br>As Existing/Proposed |

|                              |                |           |
|------------------------------|----------------|-----------|
| Client:<br>Mr & Mrs Sinclair |                |           |
| Project:<br>2145             | Dwg No:<br>D04 | Rev:<br>A |

Temple Ford Design Ltd  
architects



T 023 8027 6393  
E templeforddesign@gmail.com W templeforddesign.co.uk