



Notes
Report any discrepancies to the author.
Do not scale from this drawing.
This drawing is copyrighted to Temple Ford Design LTD.

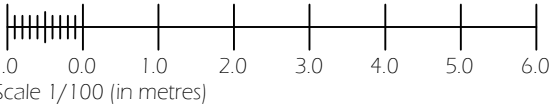

SECTION A-A

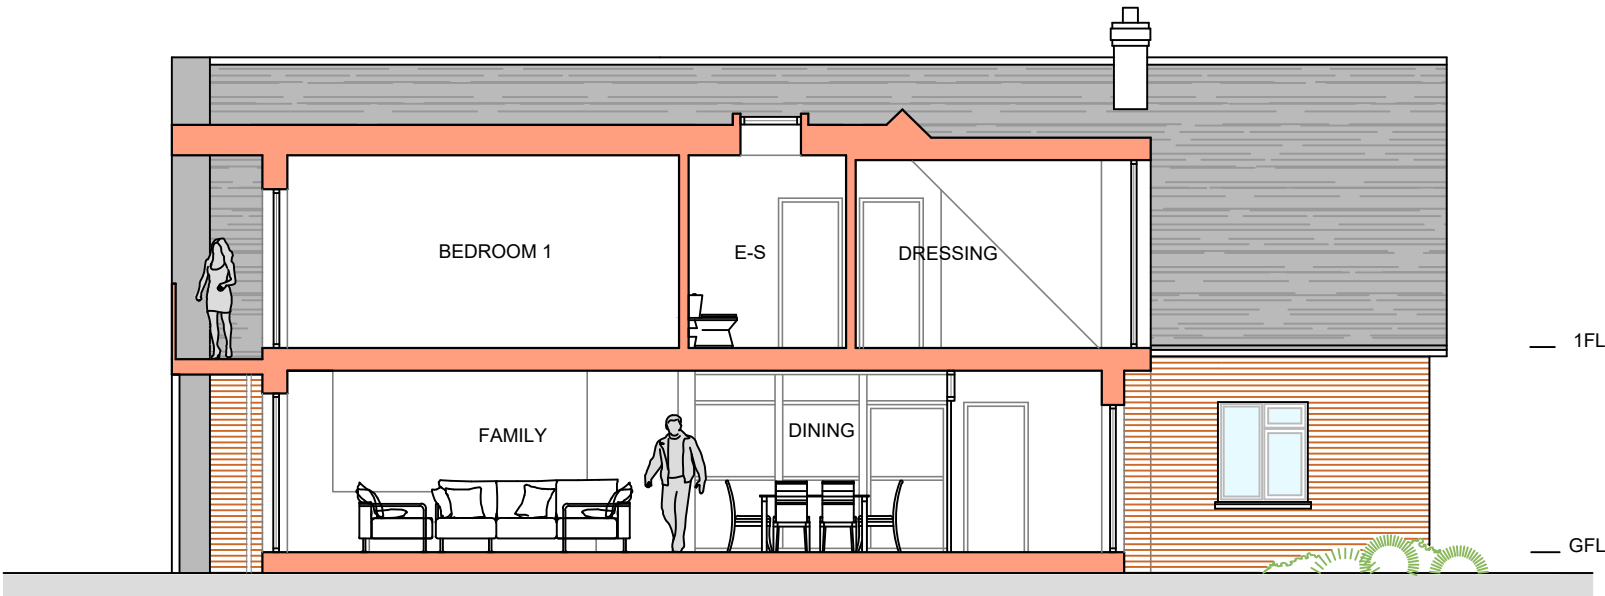

SECTION B-B

Revision Notes:

Rev:	Date:	Description:
A	16/05/2023	Design Meeting
B	30/05/2023	Minor Amendments
C	05/06/2023	Minor Amendments

Date: June 2023		
Scale @ A3: 1:100		
Drawing Status: Design	Drawn: CW	Checked: DMM

Project: Burlair, Botley Road Horton Heath
Drawing Title: Sections As Proposed

Client: Mr & Mrs Sinclair		
Project: 2145	Dwg No: D03	Rev: C

Temple Ford Design Ltd
architects



T 023 8027 6393
E templeforddesign@gmail.com W templeforddesign.co.uk