




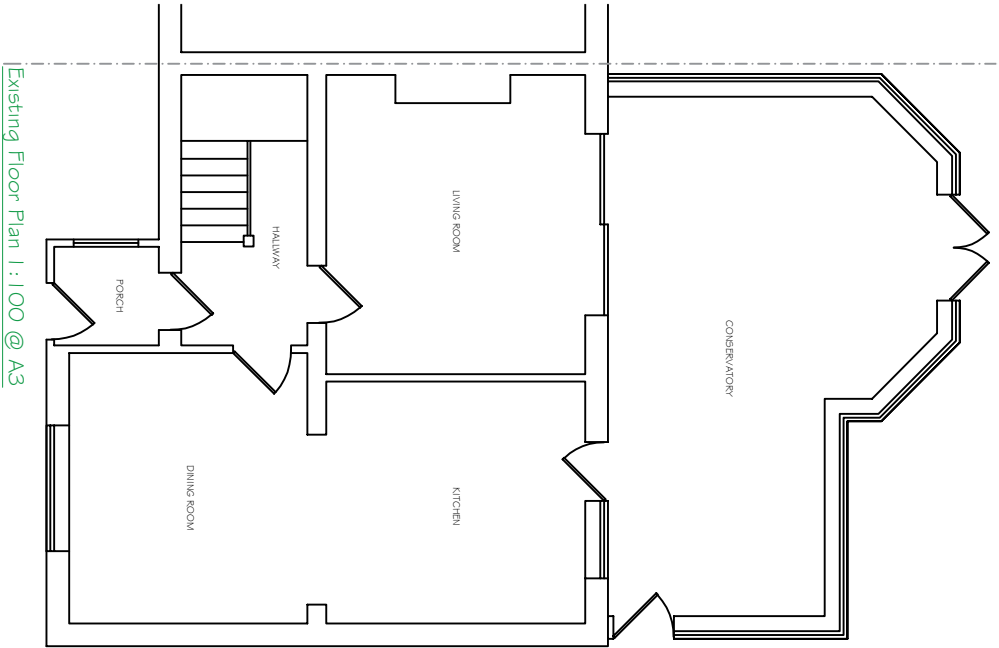


Existing Floor Plan I : 100 @ A3

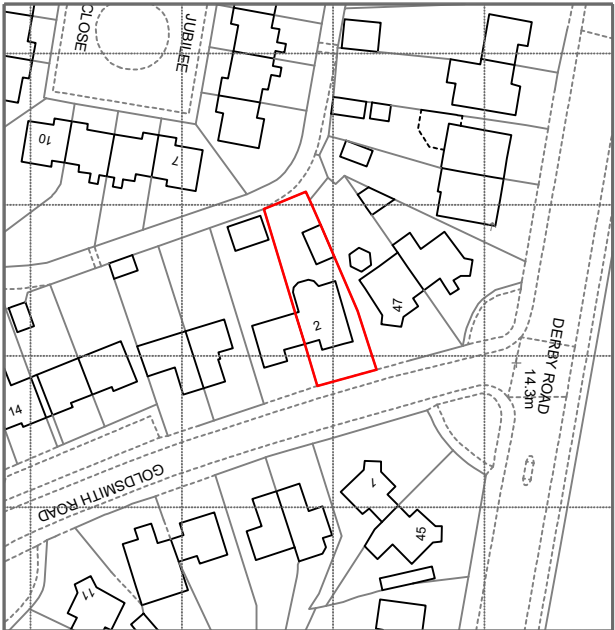

Site Location Plan I : 1250 @ A3

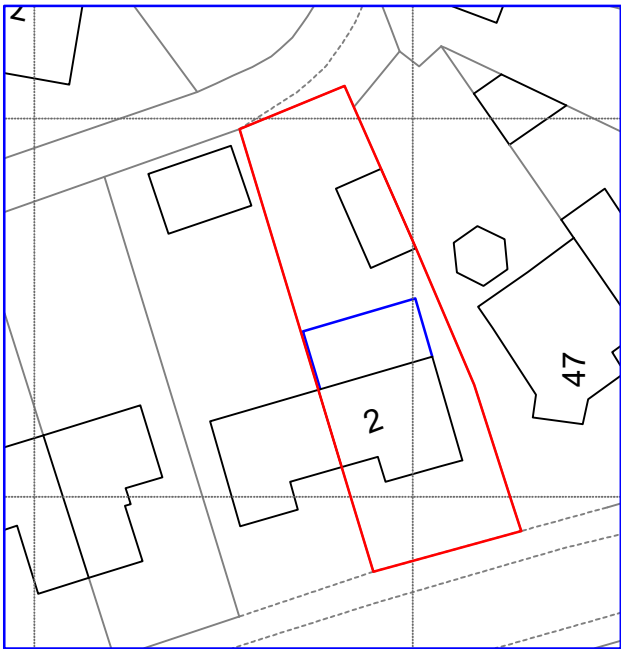

Block Plan I : 500 @ A3

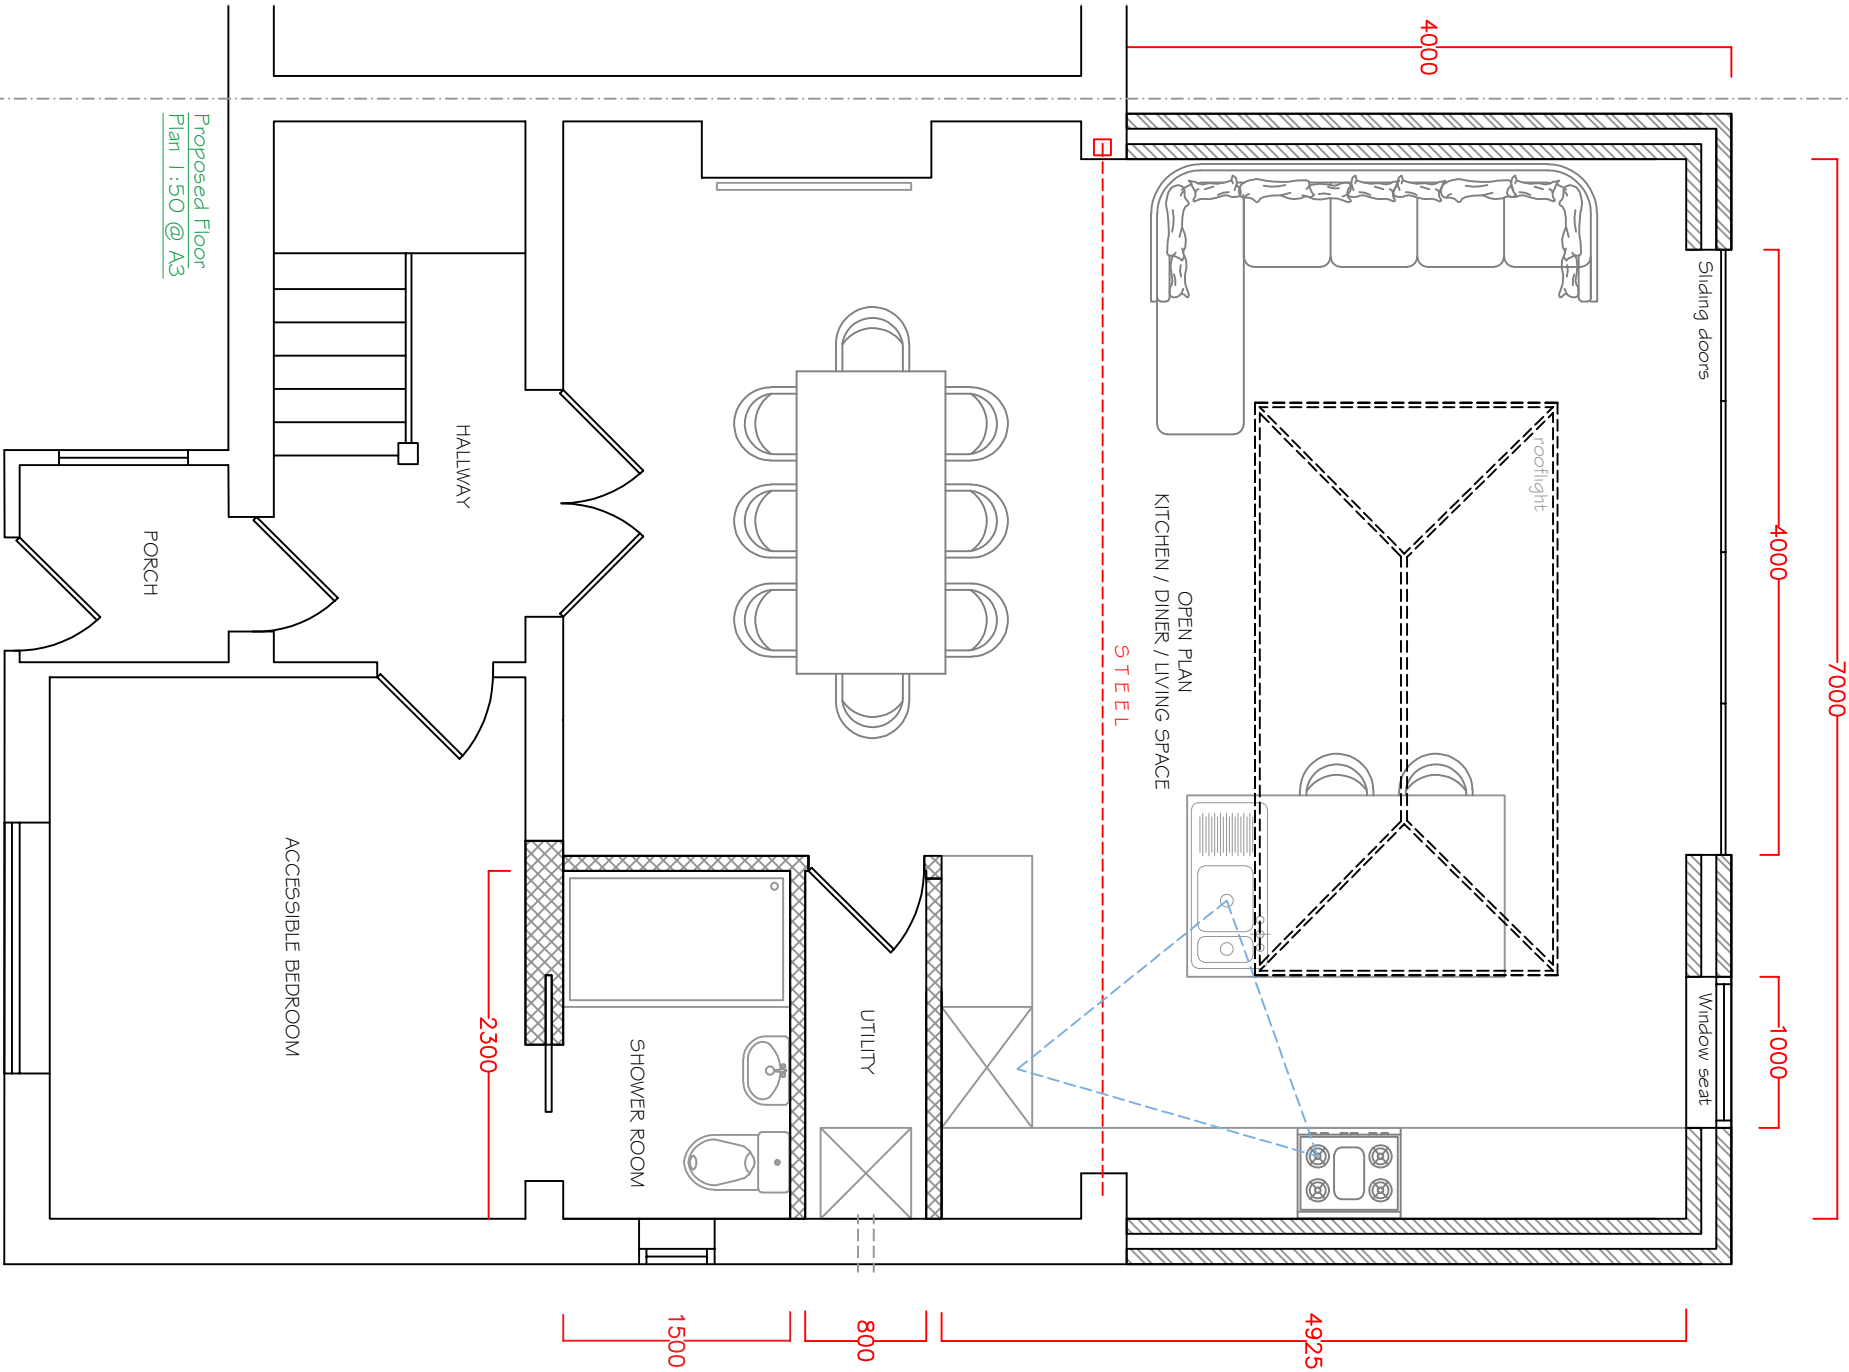

Proposed Floor Plan I : 50 @ A3



OFFICE ADDRESS:
Apple Tree Architectural Design Consultants
25 Crows Nest Lane
Botley
Southampton
Hants

CLIENT & SITE ADDRESS:
Mr & Mrs Gawthorpe
2 Goldsmith Road
Eastleigh
Hants

DISCLAIMER:
These drawings are the property of Apple Tree Architecture Ltd. and should not be copied or amended without permission. Do not scale from this drawing, check all measurements on-site prior to fabrication

SHEET:

1

REVISION:

3

PROJECT NUMBER: 371

DATE: May 2023

SCALE: As specified @ A3