
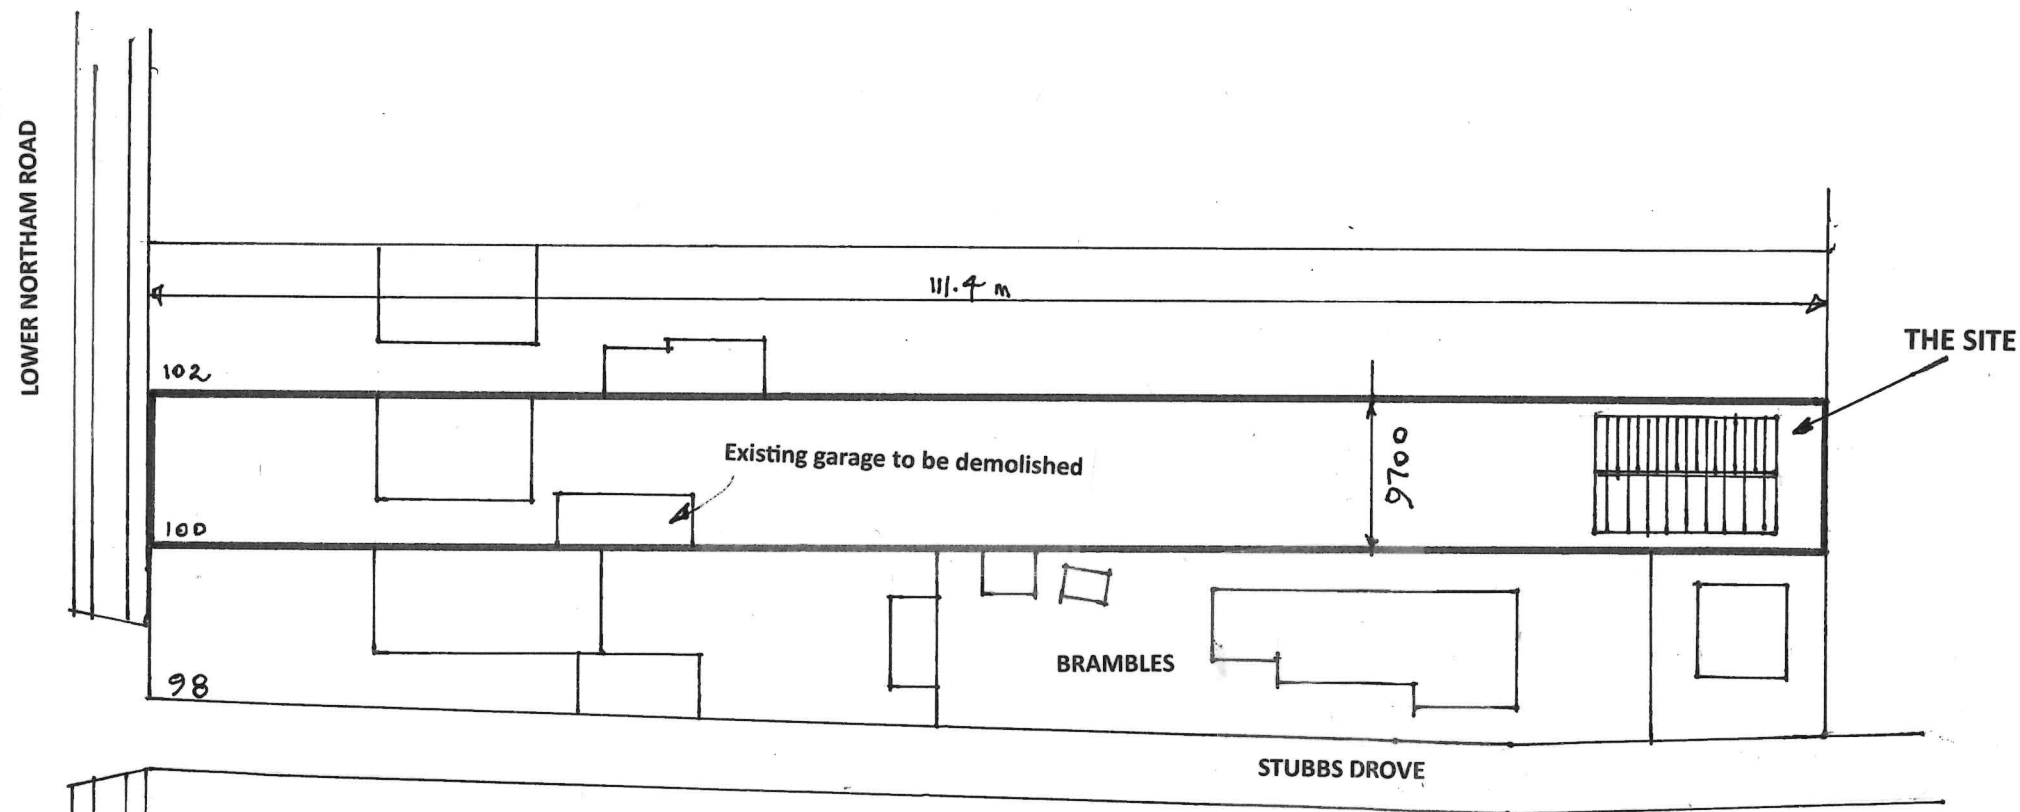
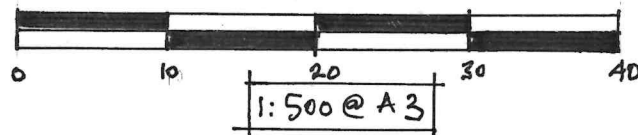


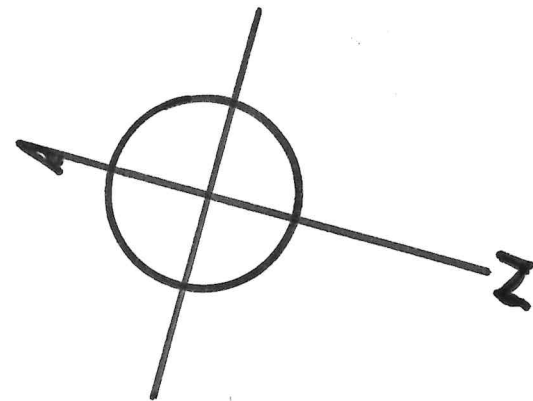

BLOCK PLAN (1:500)

Title:

PROPOSED WORKSHOP
AT
100 LOWER NORTHAM ROAD
HEDGE END
SOUTHAMPTON
SO30 4FT

Drwg.no MM/P/02

scale: 1:500

date: June '23