
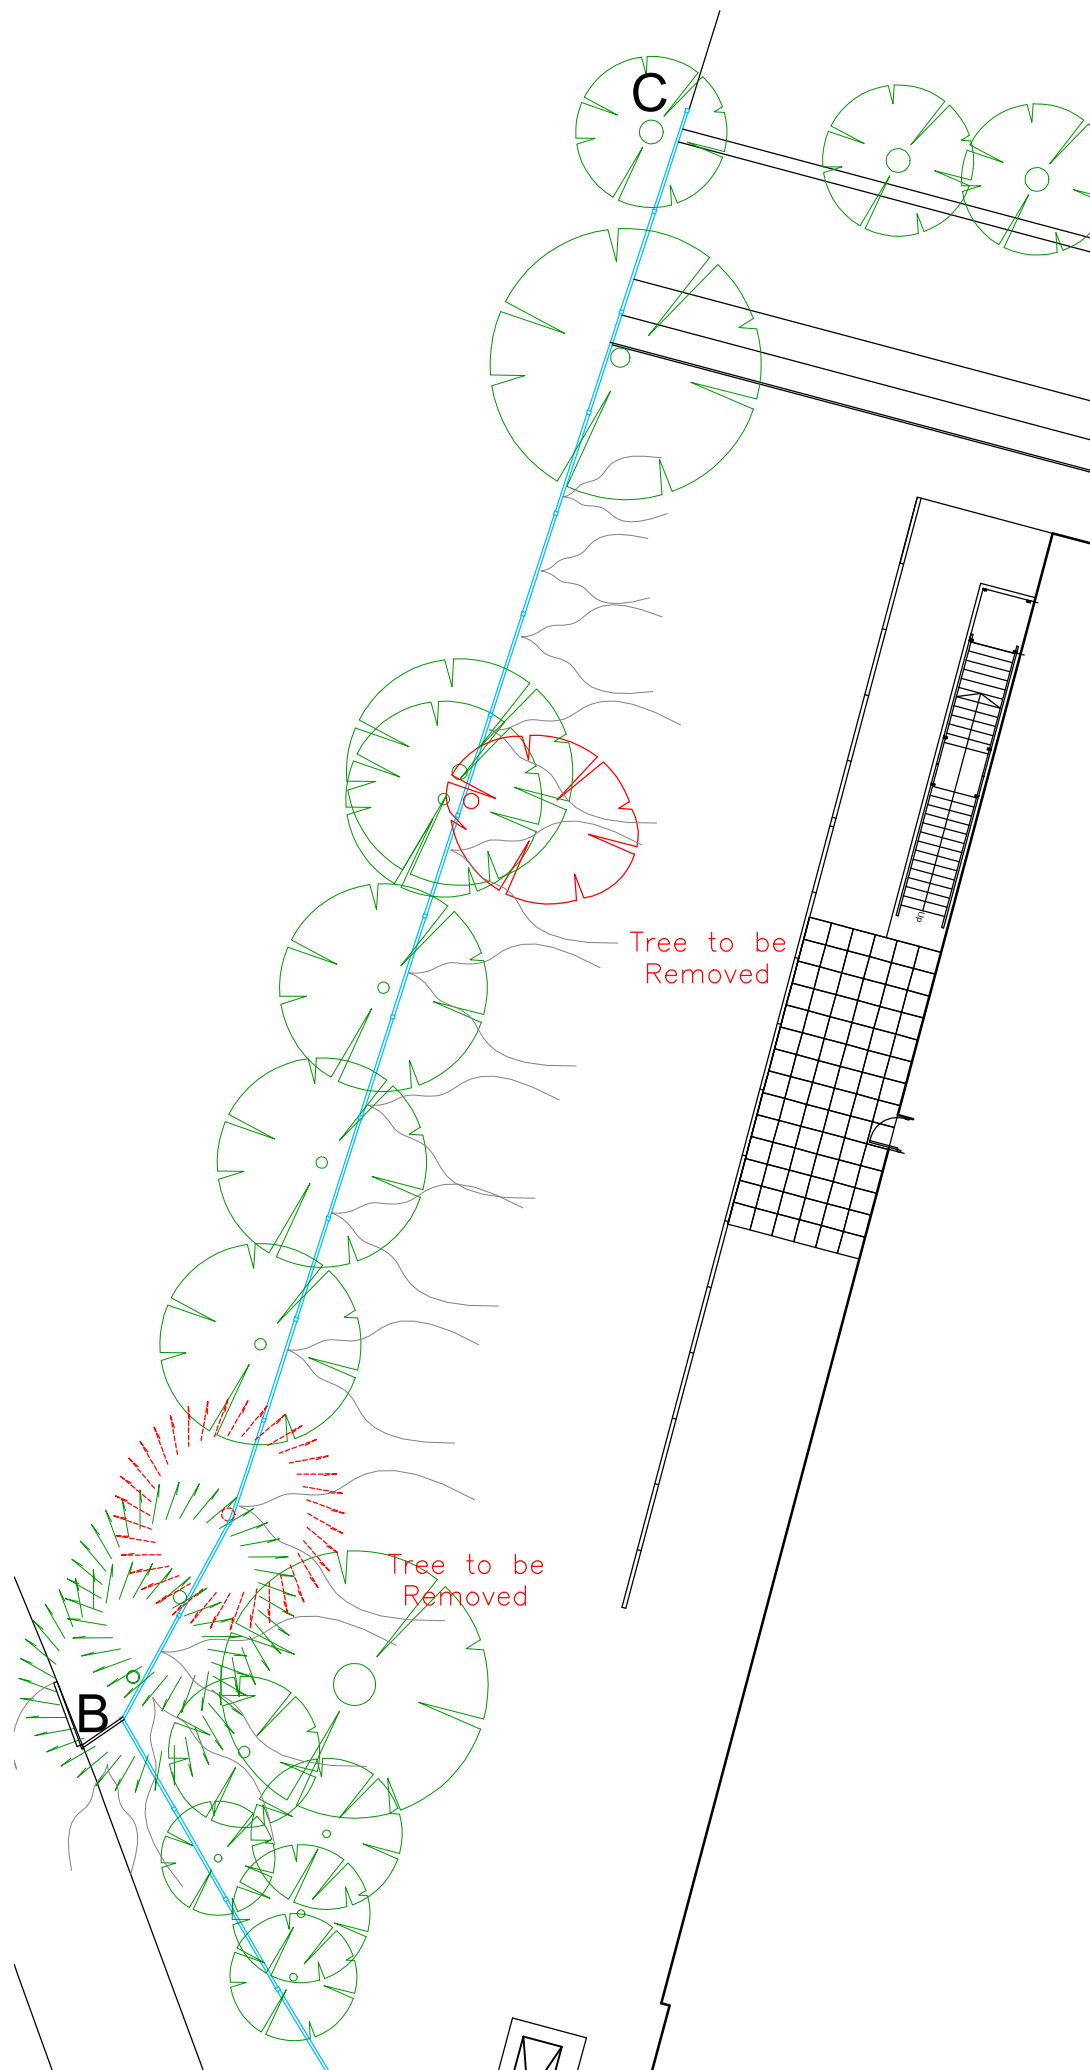


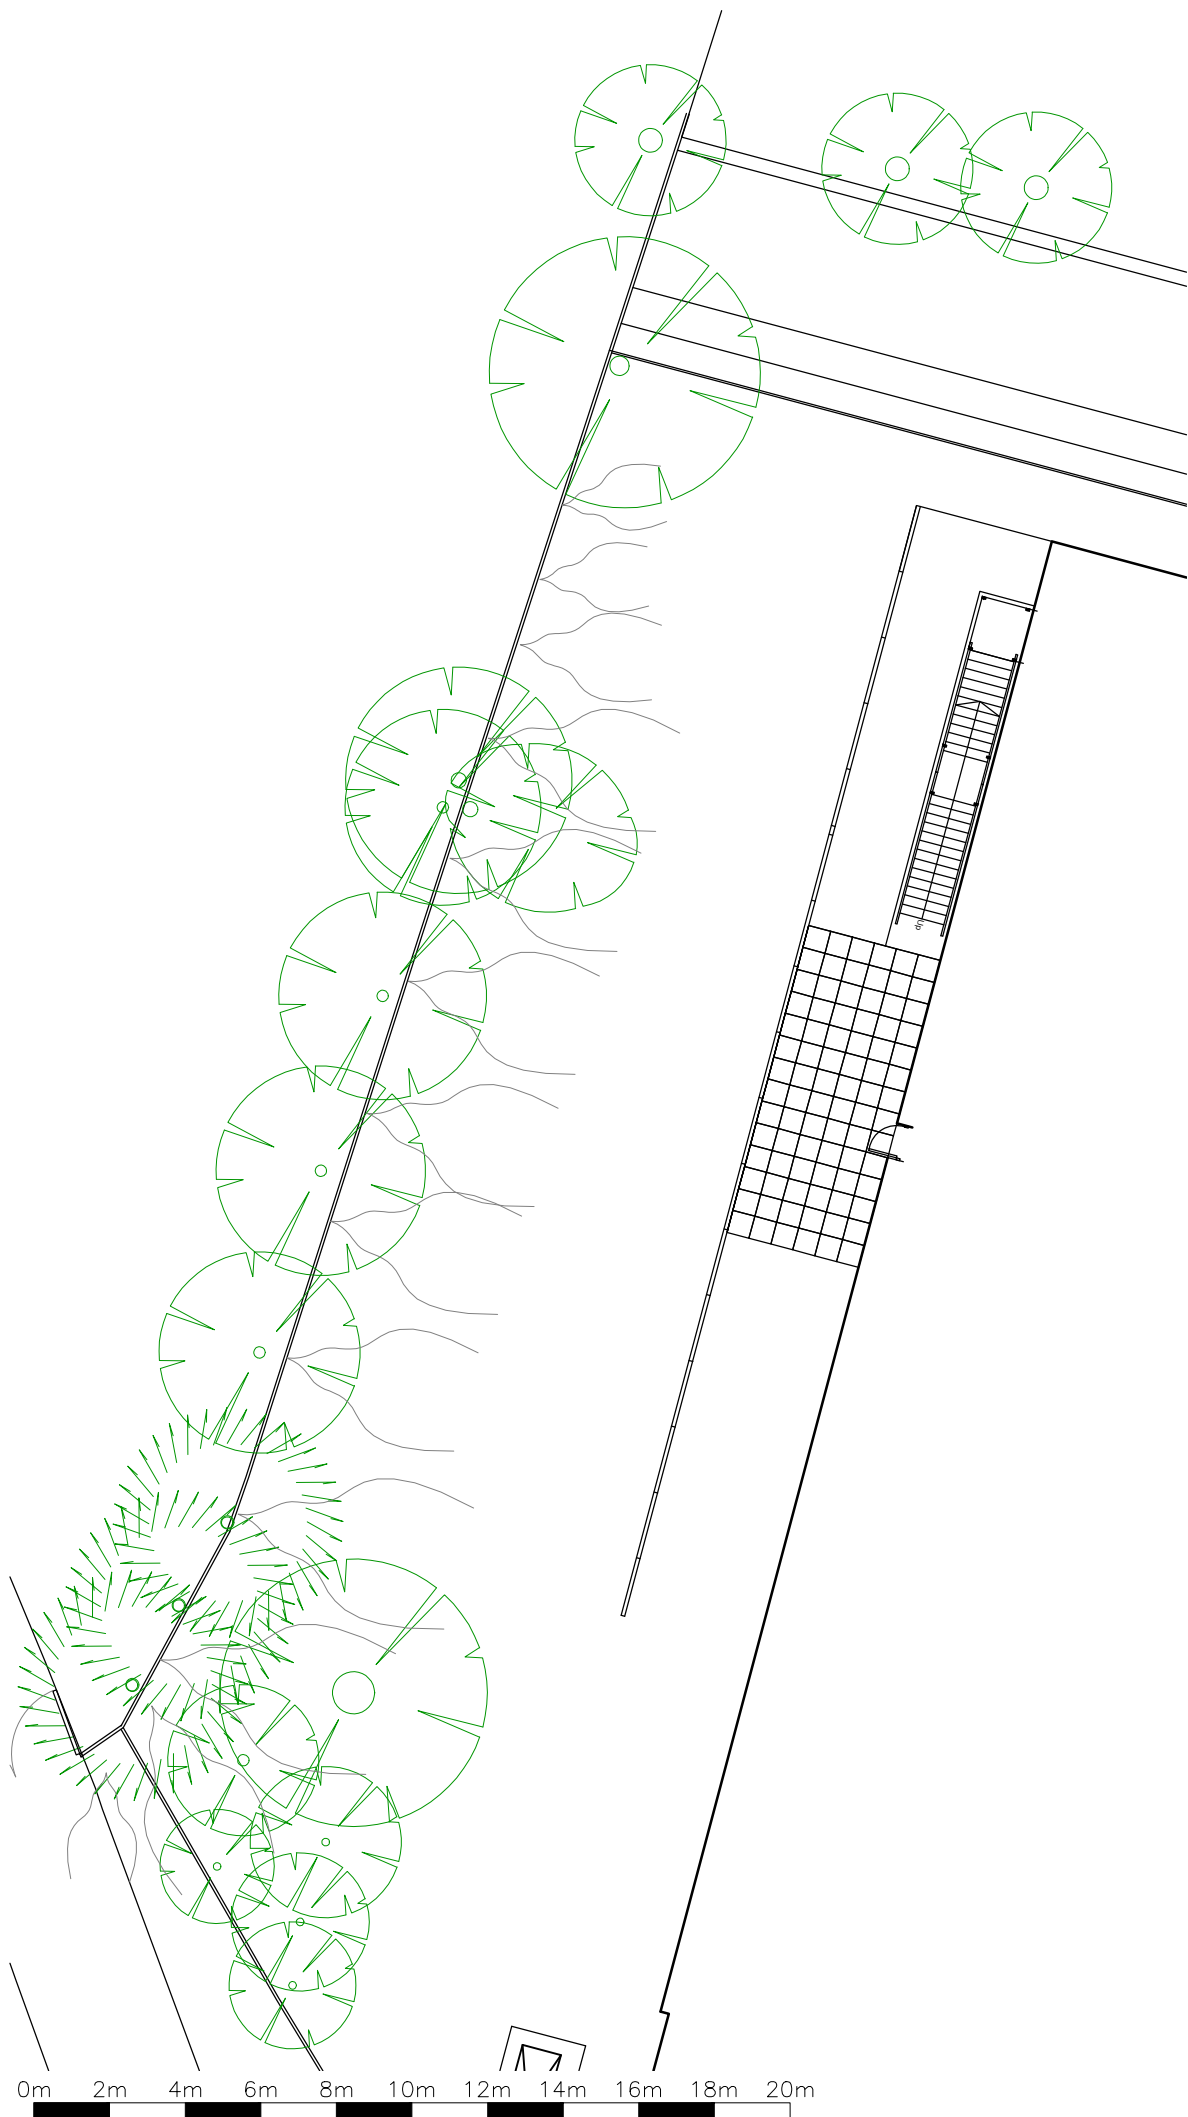

Rev	Revision	By	Date

KNIGHT
AARCHITECTURAL
DDESIGN

K.A.D. Ltd.
First Floor Unit 7
The Quarterdeck
Port Solent
PO6 4TP
T: 01489 660194
E: admin@k-a-d.co.uk
W: www.k-a-d.co.uk

Client
TRUMPF

Project
**WELLINGTON PARK
HEDGE END
SOUTHAMPTON
SO30 2QU**

Drawing
TREE PLAN

Scale
1:200@A3

Date
MAY 2023

Project no.	Sequential	Bldg/Floor	Detail	Rev
KAD	03	A	TP	.