




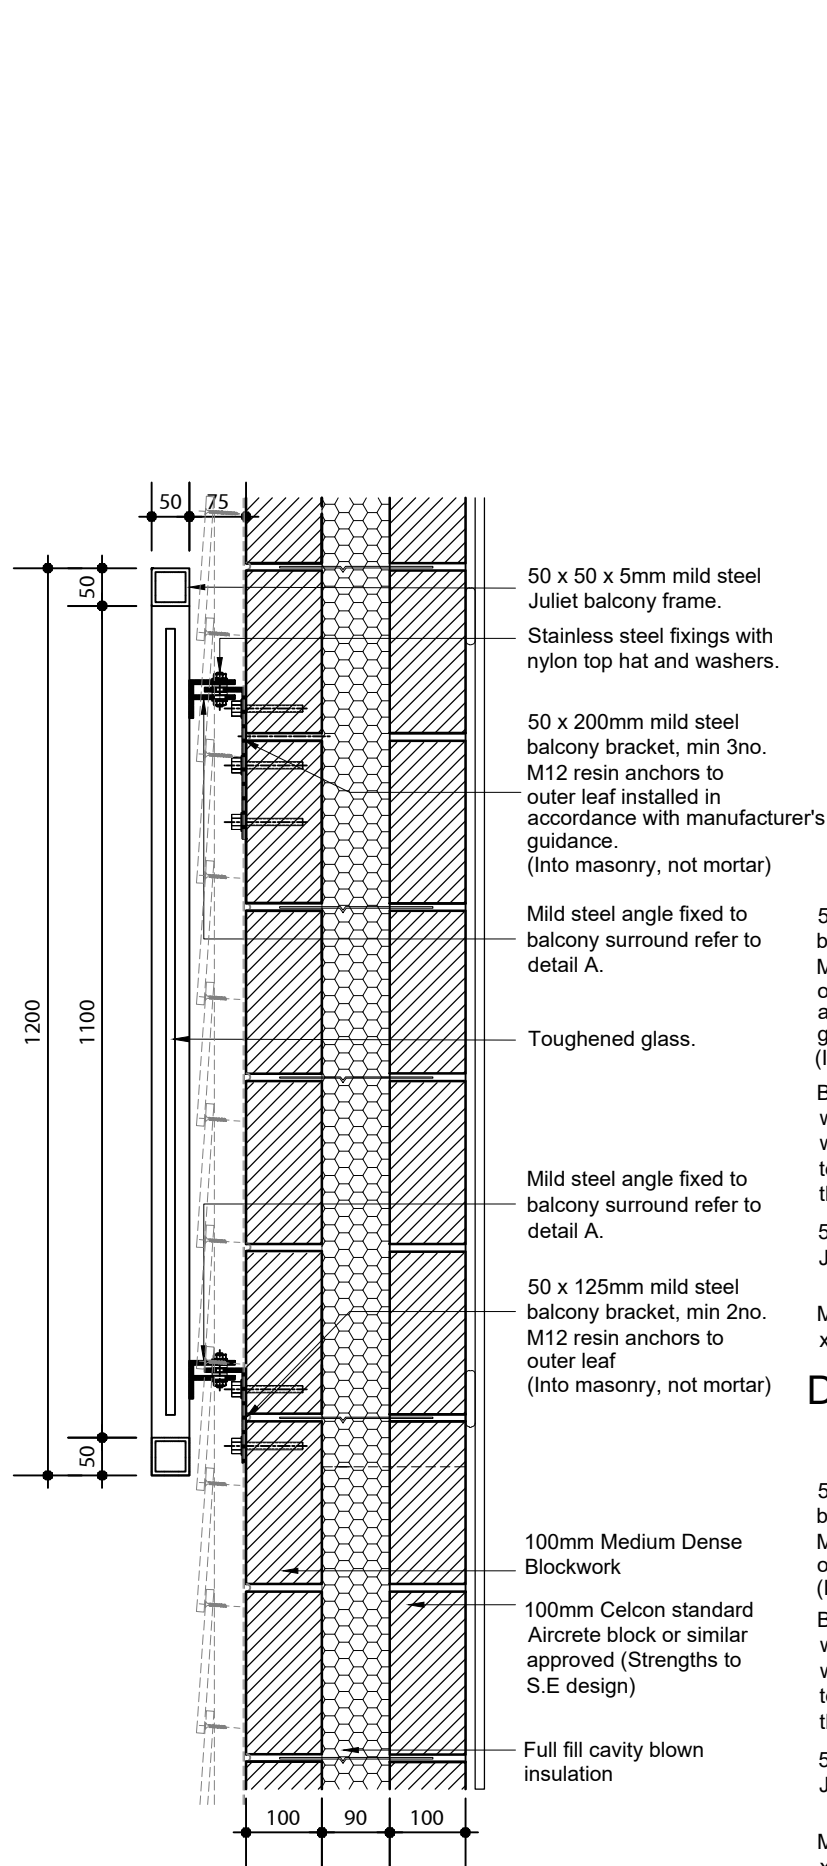


Juliet Balcony Section A-A Scale 1:10

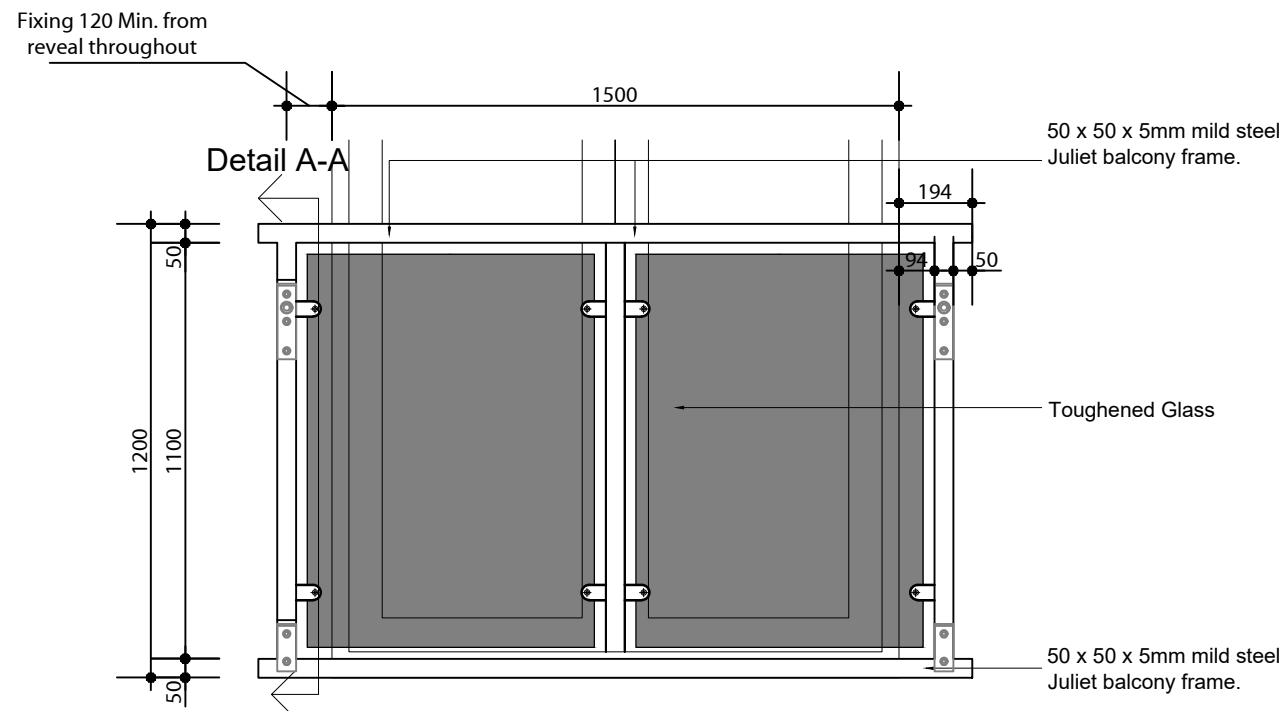


Juliet Balcony Elevation Scale 1:20

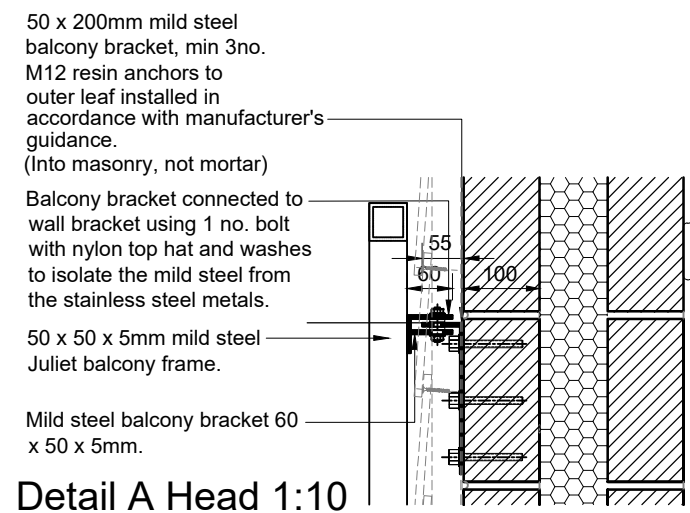

Detail A Head 1:10

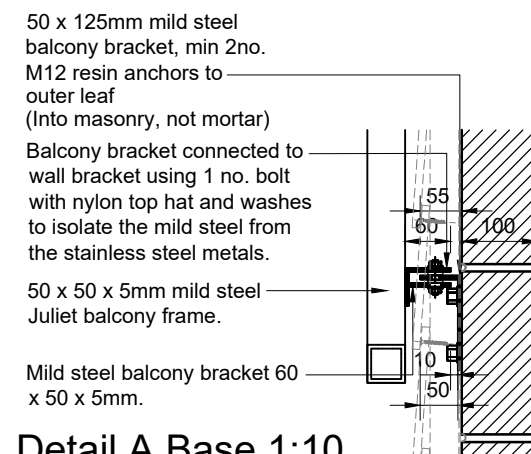

Detail A Base 1:10

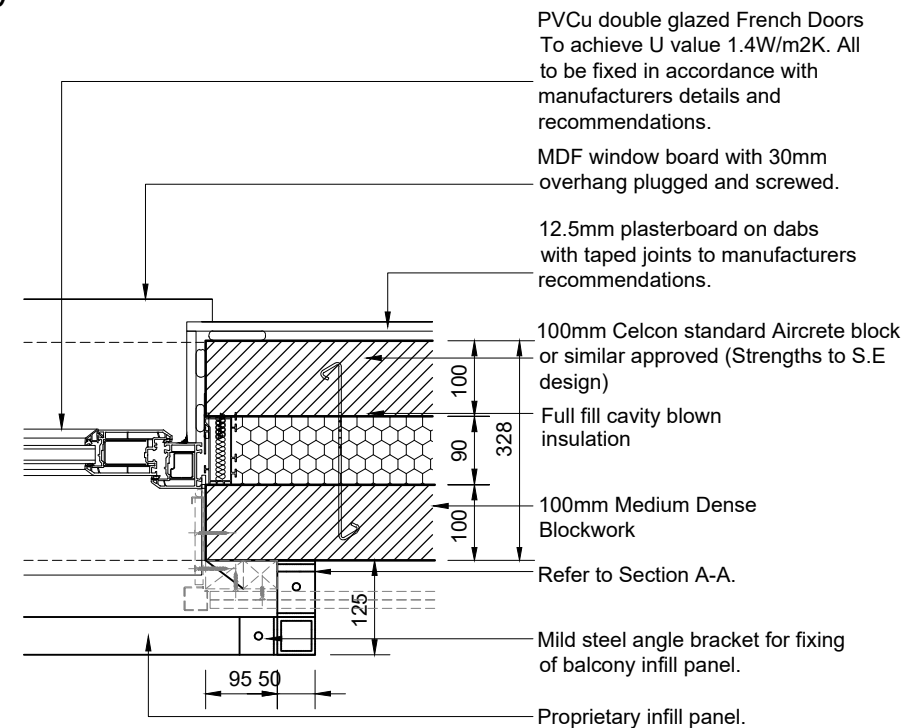

Juliet Balcony Plan 1:10

Rev.	Date	Description	Drawn	Checked
Client	Scale	1:10/1:20	Drawn	IC
MILLER HOMES			Checked	
Project	Date	JUNE 23	File	DETAILS
NORTH WEST OF BOORLEY GREEN, WINCHESTER ROAD, BOORLEY GREEN				
Drawing Title	Drg.No.	P1844/DET/02	Rev.	Drawing Status
BLOCK D JULIET BALCONY DETAIL				CONSTRUCTION

aap
architecture

AAP Architecture Ltd
Unit A, Monument Business Centre, Monument Way East, Woking, Surrey GU21 5LG
T 01483 727345 E projects@aap-arc.co.uk W aap-arc.co.uk

Under the Intellectual Property Act 2014, this drawing is the copyright of AAP Architecture Ltd.