
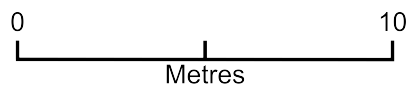


10 Carlyn Drive Silver Birch

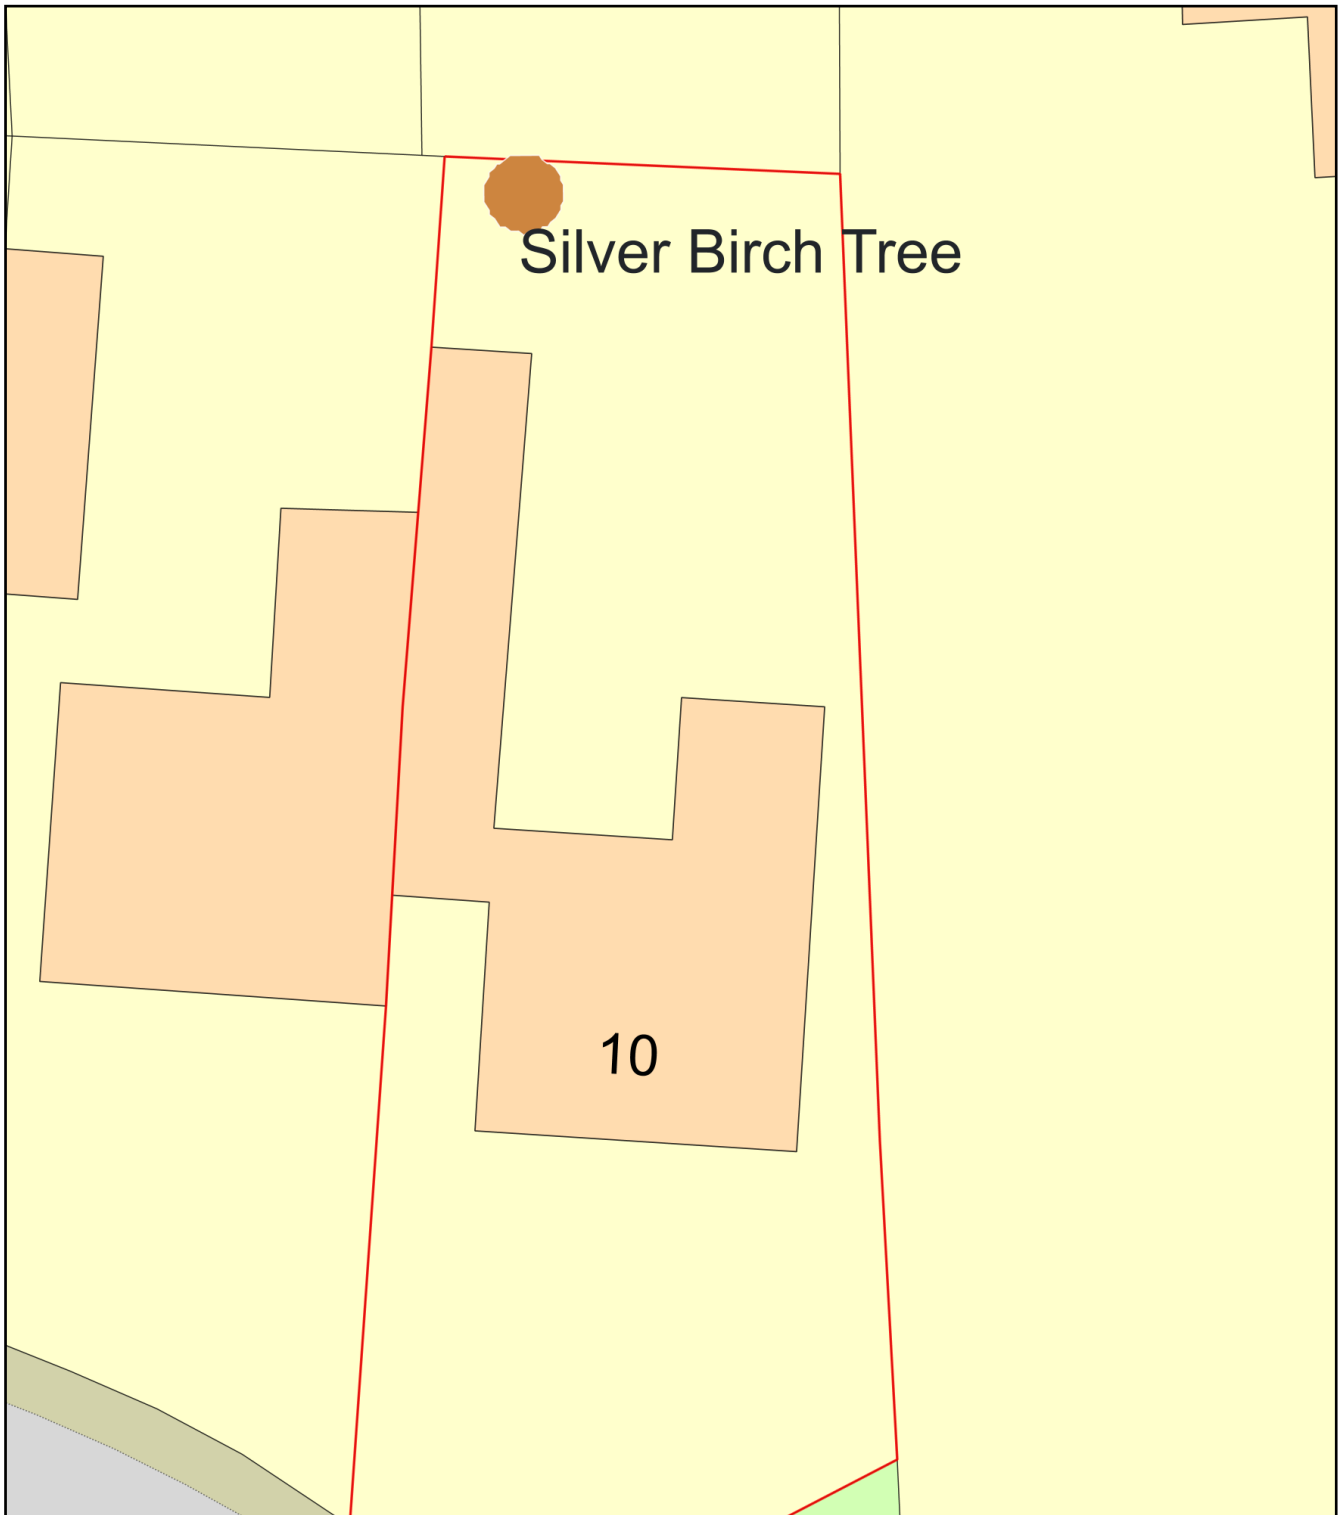

Plan Produced for: Eastleigh Borough Council

Date Produced: 13 Jun 2023

Plan Reference Number: TQRQM23164122557560

Scale: 1:200 @ A4