


1 3D View 1 Existing

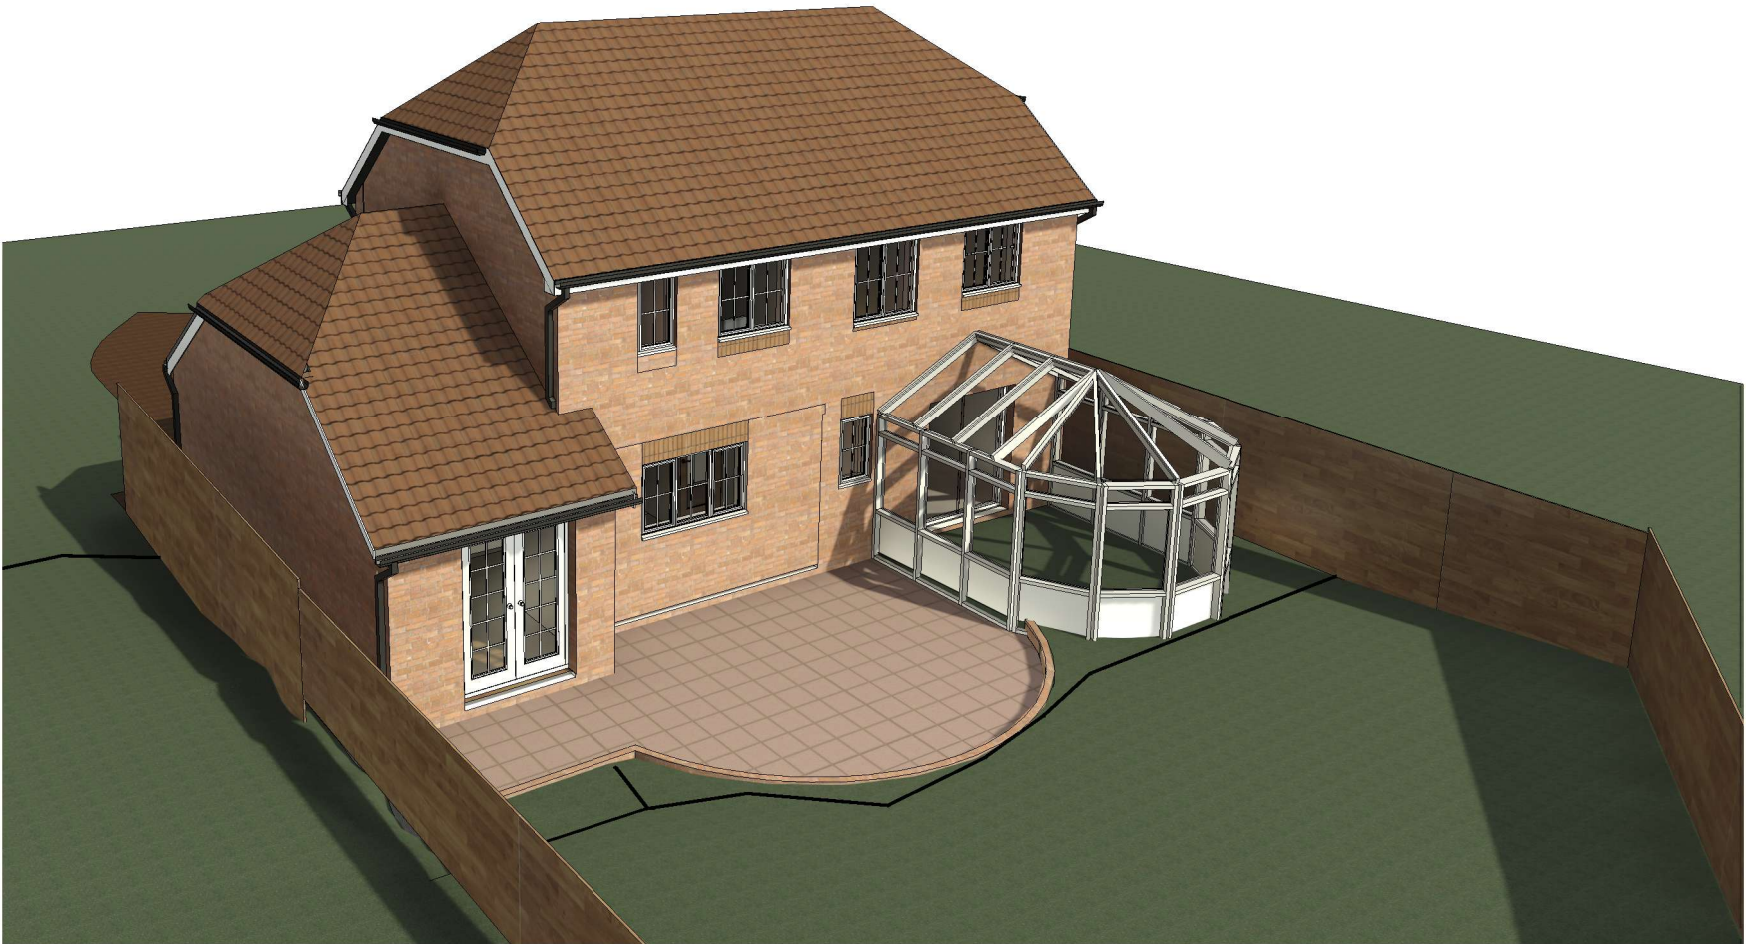

2 3D View 1 Proposed



Rev	Description	By	Check	Date
-----	-------------	----	-------	------

Hyphen
3 Charlecote Mews
Staple Gardens
Winchester, SO23 8SR
+44 1962 835500
info@hyphen.archi

Client

Mrs H Luck

Project

20 Stanier Way Extension

Drawing

3D Views 2

Scale	Date	Author	Checked
@A3	Issue Date	TL	TL
Workstage	Status		

Hyphen Project No	Project / Drawing No	Revision
7142		7142-A129A

Do not scale from this drawing.
Report any discrepancies to the author.
© The Hyphen Group Ltd