
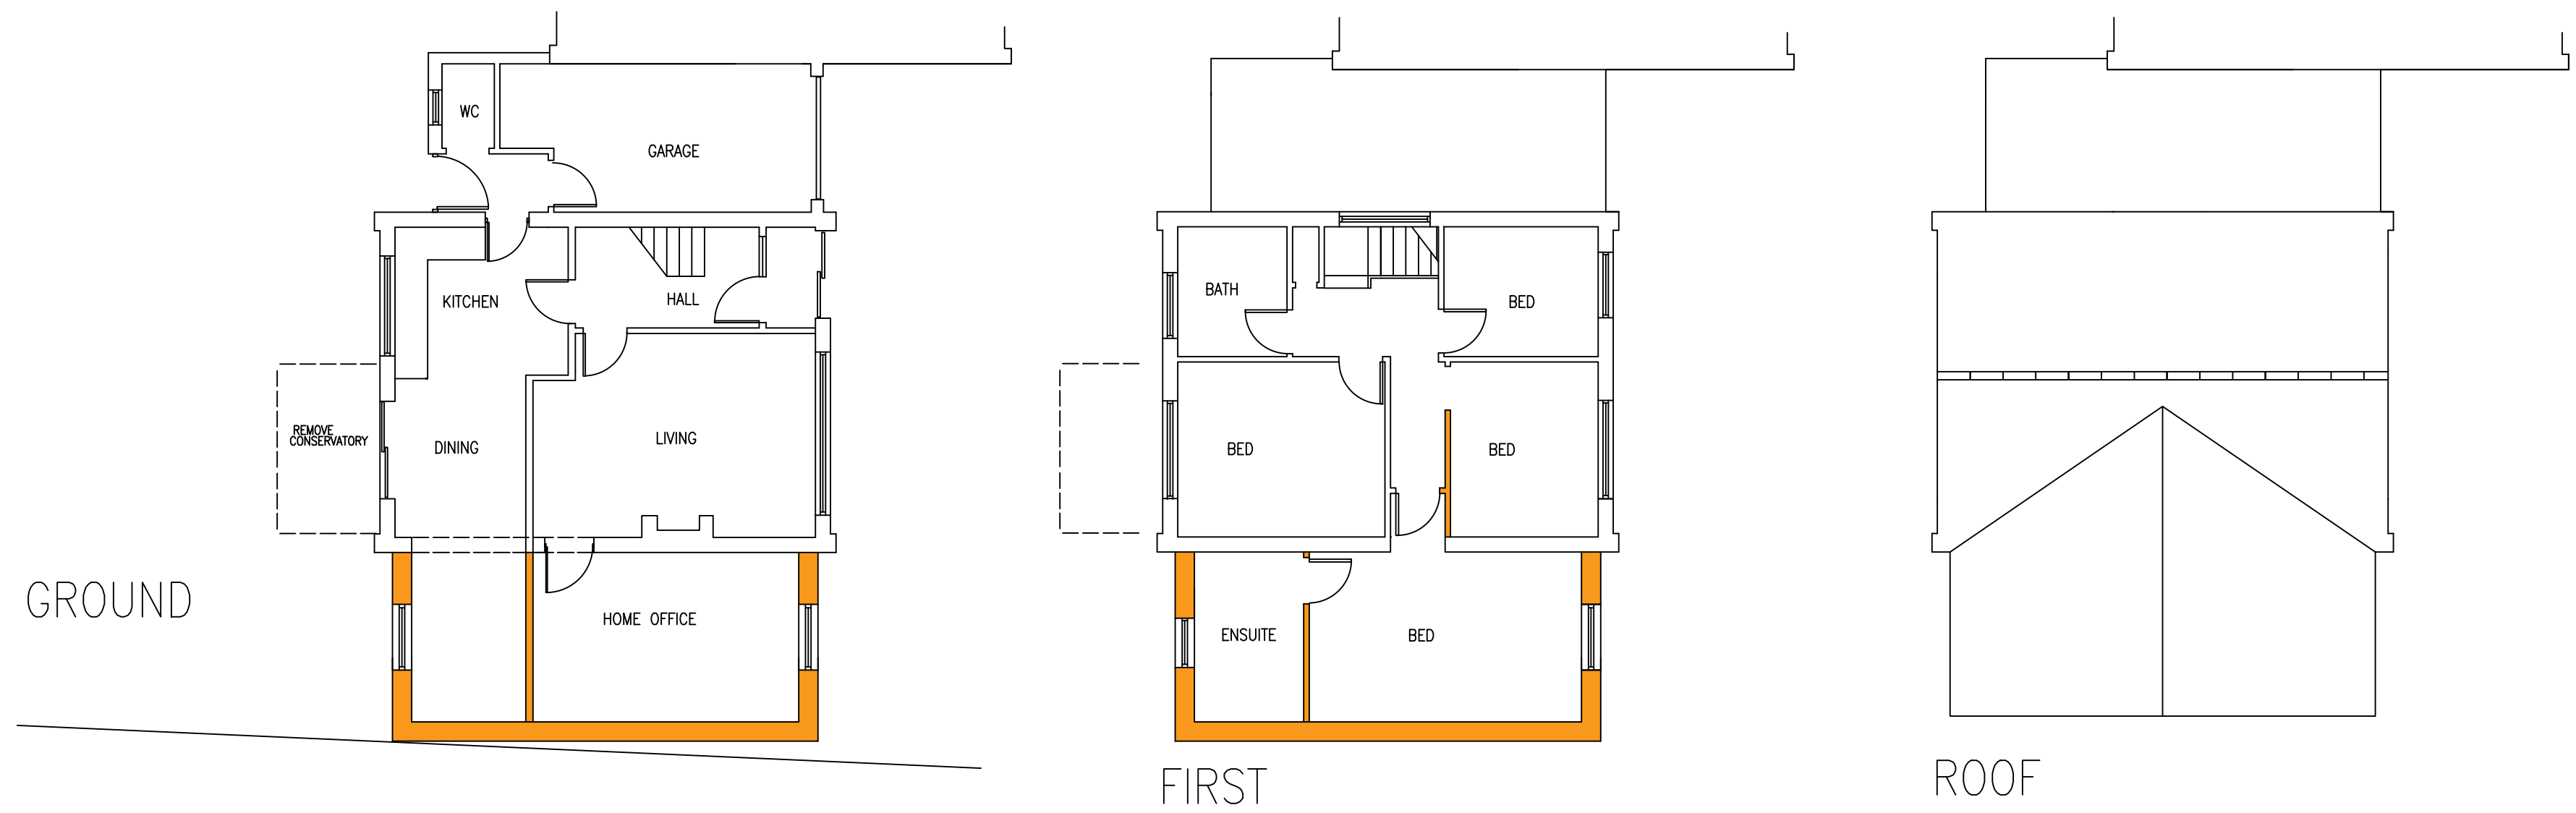


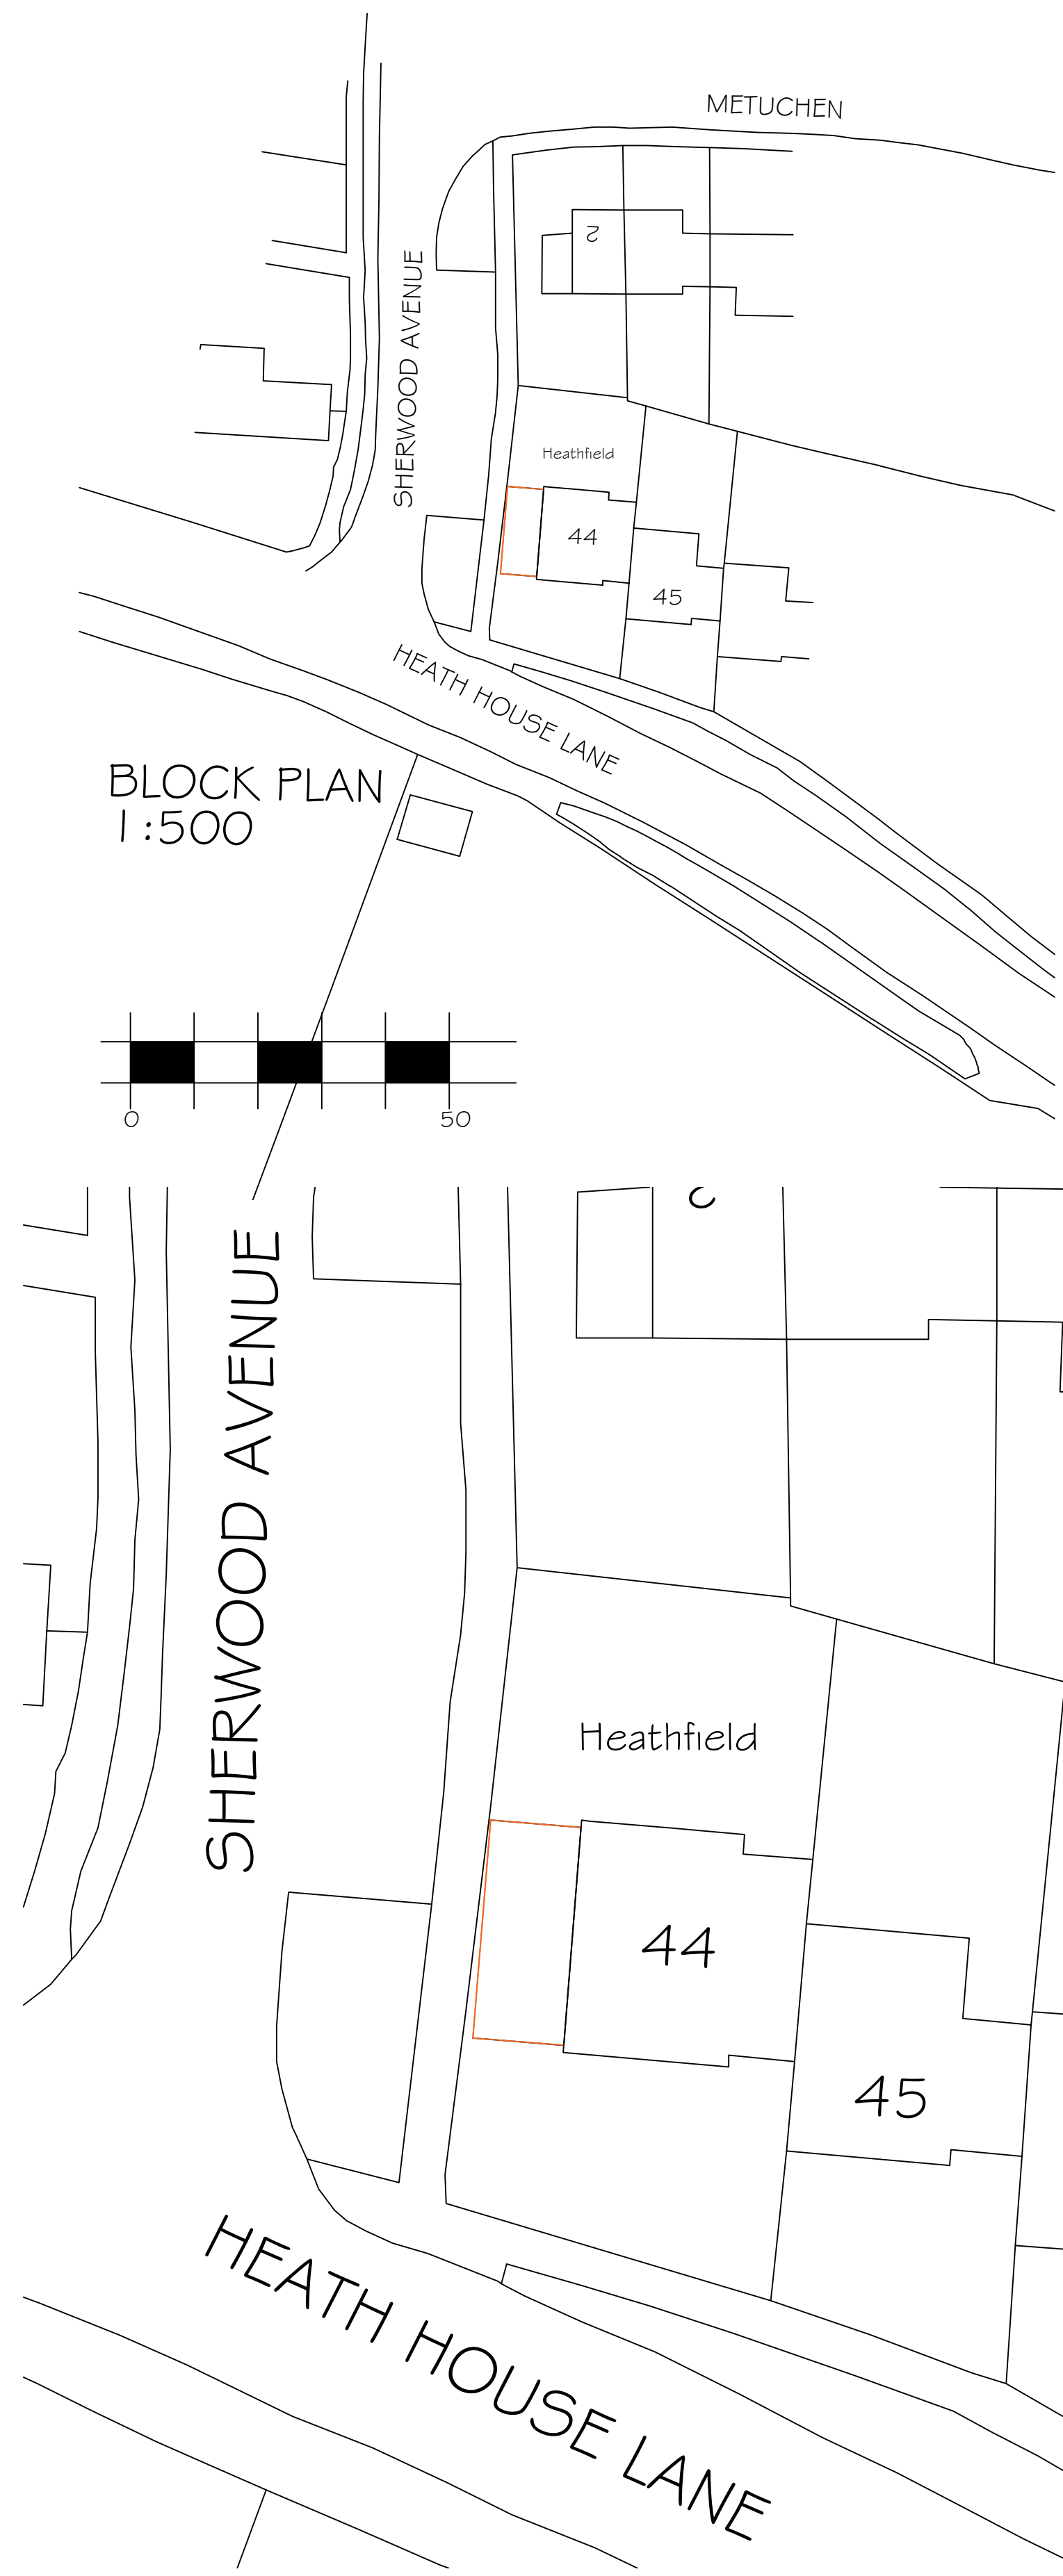

PROPOSED

|   |                                                              |                                                                                     |   |                         |
|---|--------------------------------------------------------------|-------------------------------------------------------------------------------------|---|-------------------------|
| Date : JUNE 2023<br>Scale : 1:100<br>Drg No. : 23/17/SK1   | Project :<br>44 HEATH HOUSE LANE<br>HEDGE END<br>SOUTHAMPTON | Revisions :<br>R1:-<br>R2:-<br>R3:-<br>R4:-<br>R5:-<br>R6:-<br>R7:-<br>R8:-<br>R9:- | BOSINNEY ARCHITECTS   |                         |
| Do not scale from drawing for other than planning purposes. All sizes to be confirmed on site before construction<br><br>The copyright of this drawing is retained by BOSINNEY ARCHITECTS LTD | Drawing title :<br>PROPOSED PLANS<br>AND ELEVATIONS          |                                                                                     | Denehurst<br>Newbridge Road<br>Cadnam<br>Southampton<br>SO40 2NX<br>Tel. No. 02380 812 116<br>Email info@bosinney.co.uk | Drawing No.<br><br>SK/1 |