


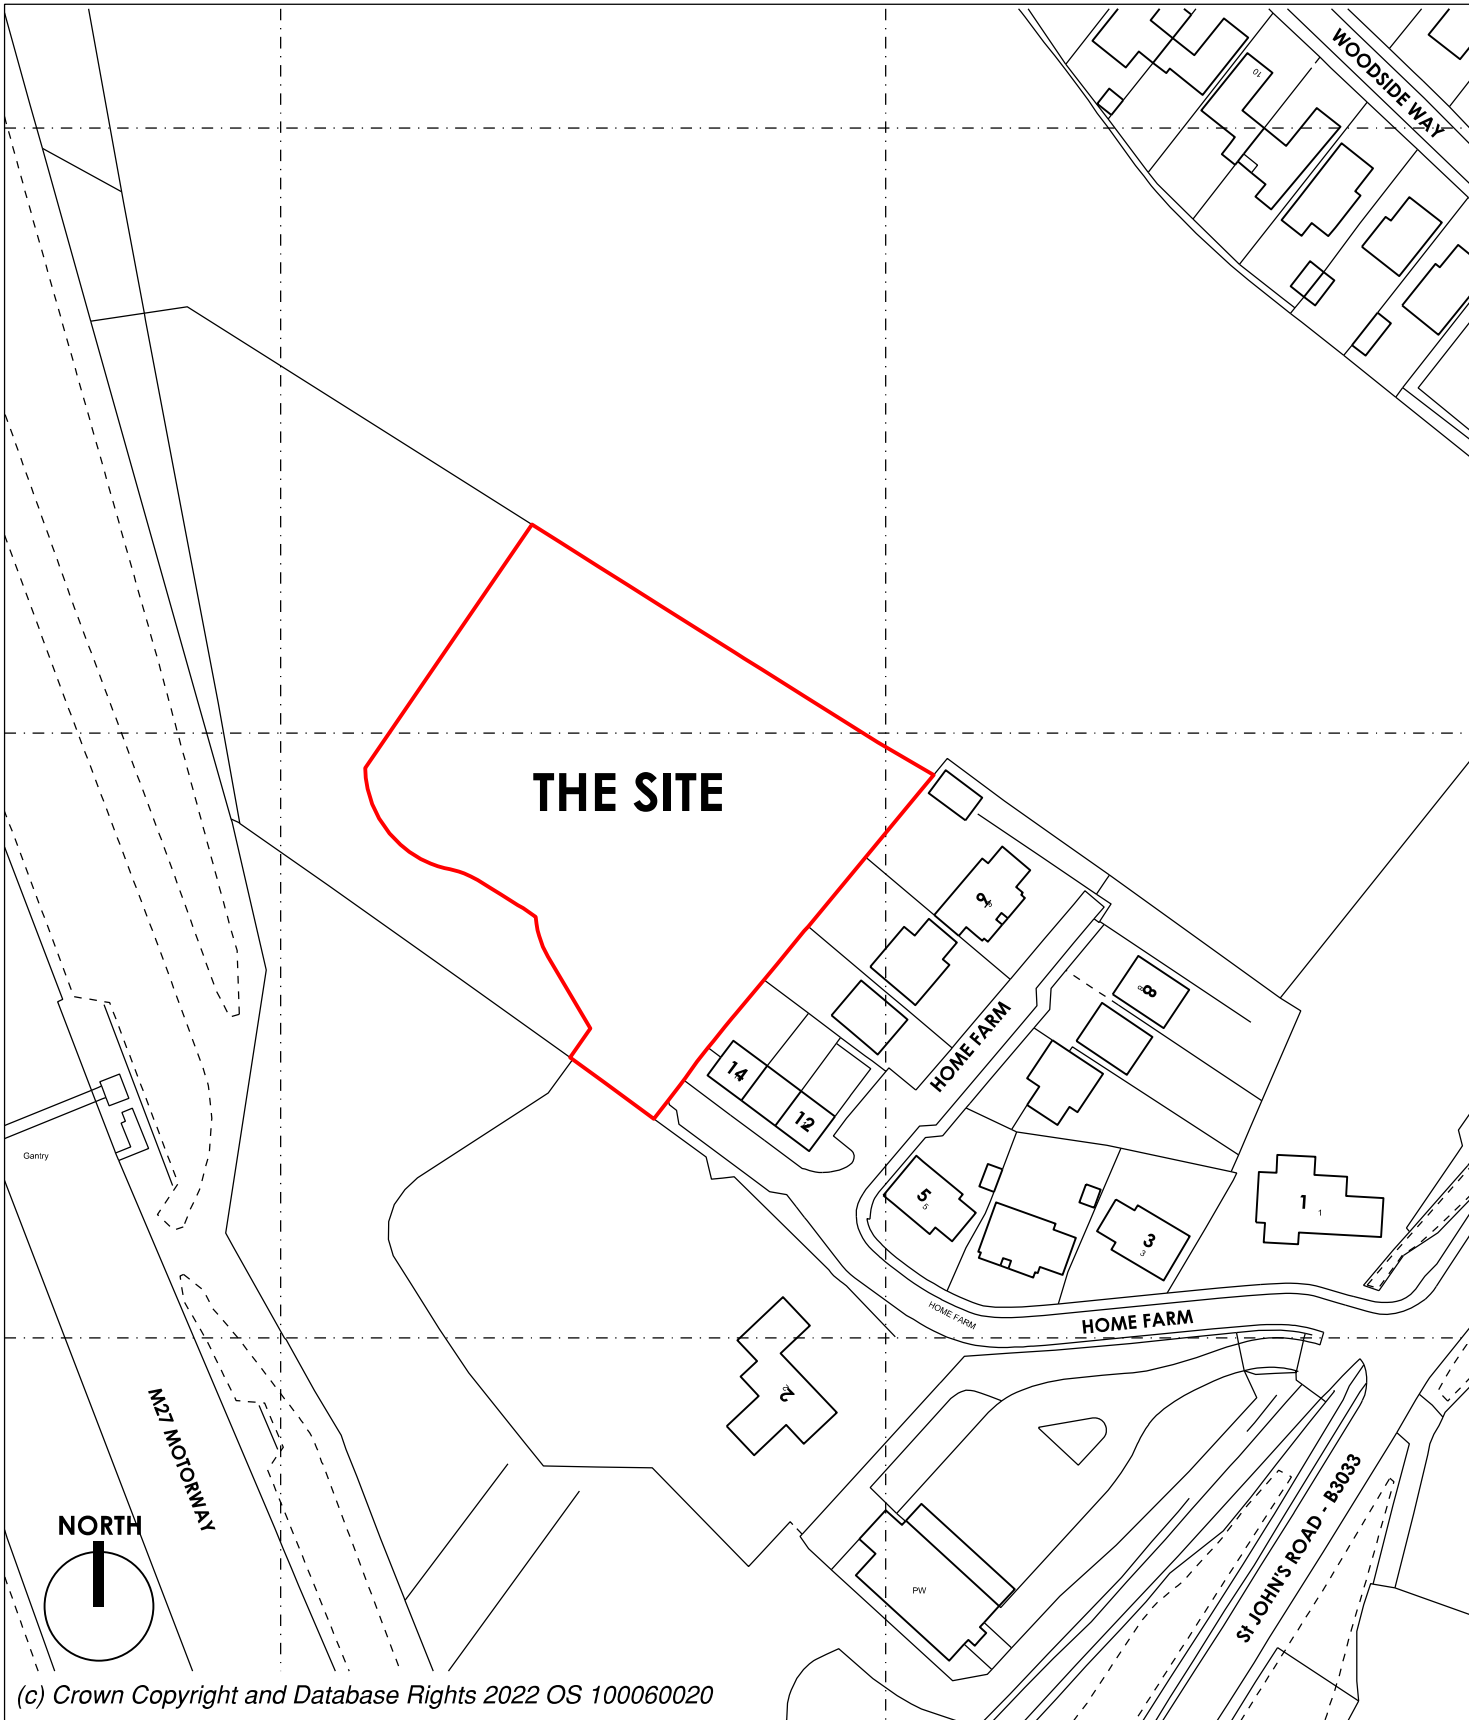

(c) Crown Copyright and Database Rights 2022 OS 100060020

POPE PRIESTLEY ARCHITECTS ARCHITECTURE TOWN PLANNING URBAN DESIGN		12A, VICARAGE FARM BUSINESS PARK, WINCHESTER ROAD, FAIR OAK, HAMPSHIRE SO50 7HD T: +44 (0)23 80335228 E: info@popepriestley.co.uk		A4
HOME FARM HEDGE END HAMPSHIRE SO30 4DF	SITE LOCATION PLAN	SCALE BAR 0 10 20 30 40 50m		
		SCALE @ A4 1: 1250		
		DATE 03.04.2023	AUTHOR JT	CHECK DP
		DRAWING STATUS PLANNING ISSUE		
CONTRACTORS MUST CHECK ALL DIMENSIONS ON SITE. ONLY FIGURED DIMENSIONS ARE TO BE WORKED FROM. DISCREPANCIES MUST BE REPORTED TO THE ARCHITECT BEFORE PROCEEDING. THIS DRAWING IS COPYRIGHT ©		SCALE BAR 10mm INTERVALS WHEN PRINTED AT TRUE SCALE		DRAWING NO. PP1433/ 100
				REVISION P1