
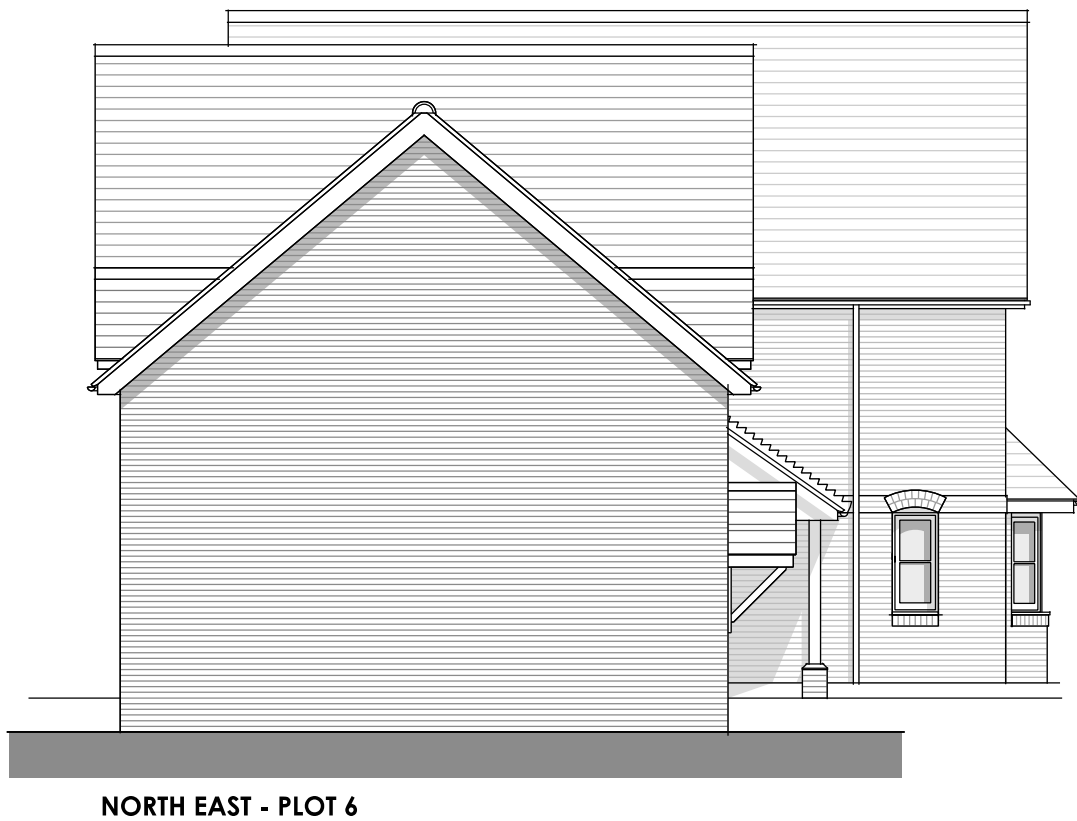


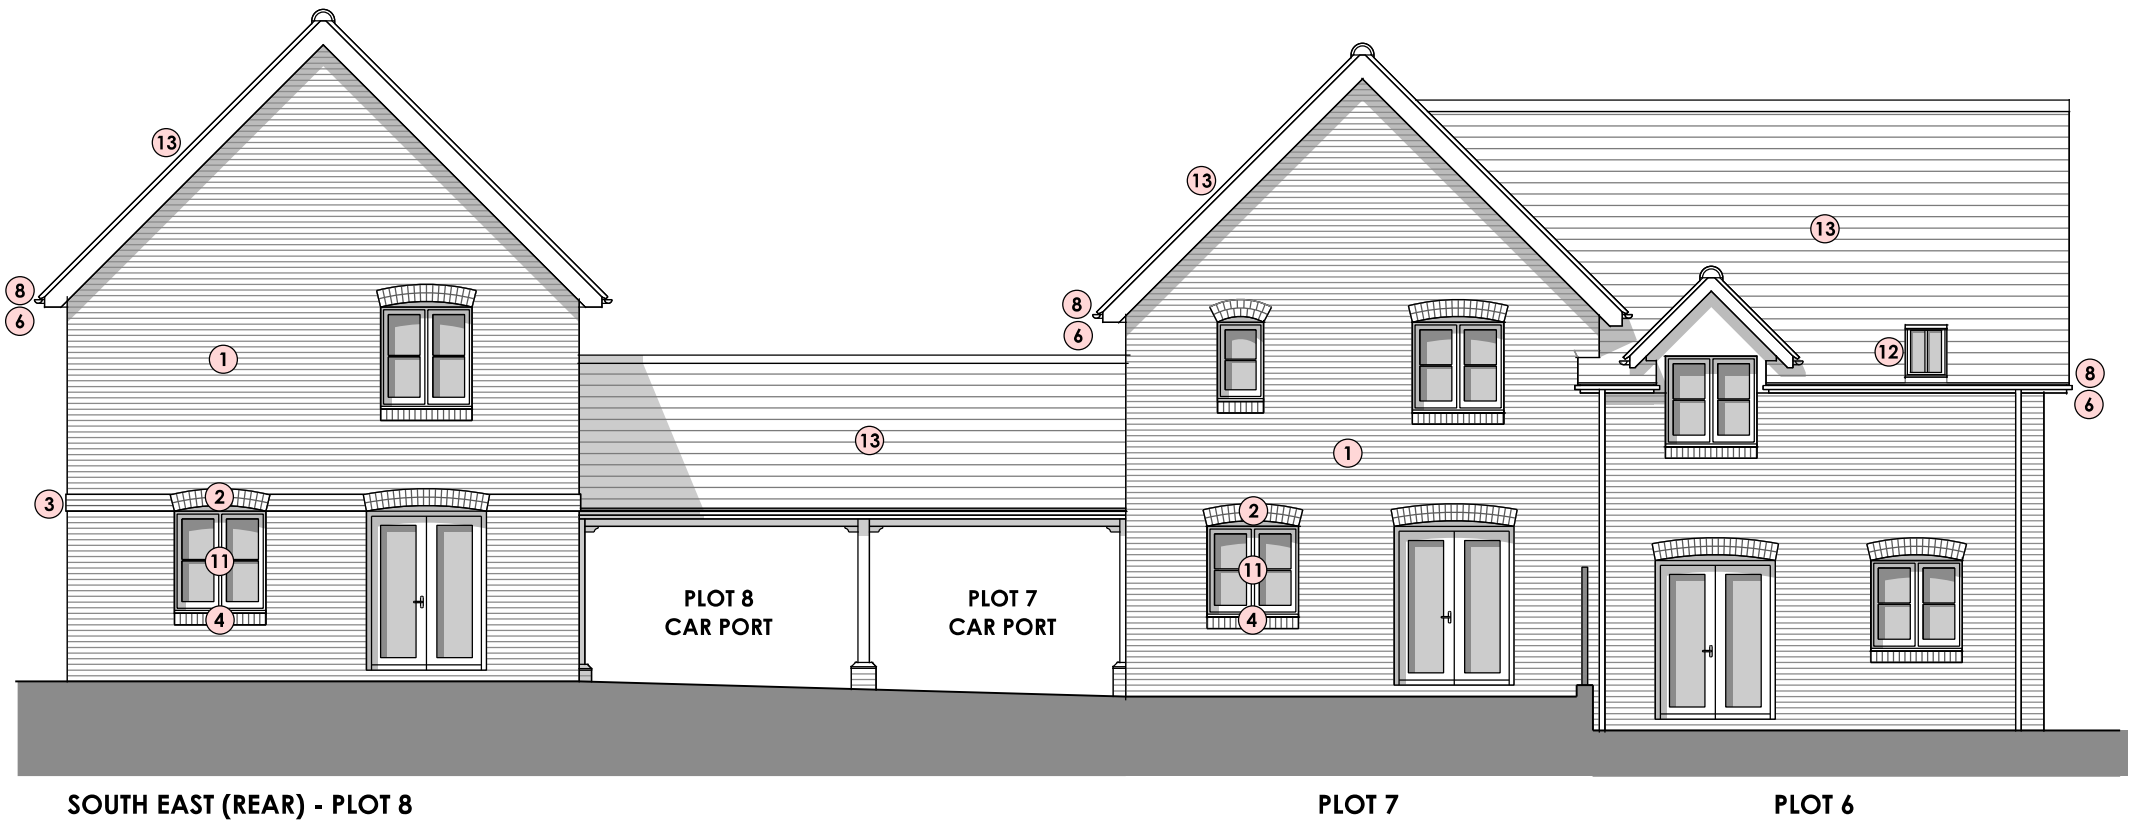

MATERIALS

- 1 MULTI STOCK FACE BRICK
- 2 CONTRASTING FACE BRICK DOUBLE HEADER ARCHES
- 3 PROJECTING FEATURE STRING COURSE
- 4 CONTRASTING BRICK SILL
- 5 BLACK RANDOM WIDTH VERTICAL BOARD ON BOARD CLADDING WITH BRICK EXTENDED DRIP AT BASE
- 6 BLACK FASCIAS & BARGE BOARDS WITH WHITE SOFFITS
- 7 BLACK FASCIAS & BARGE BOARDS WITH BLACK SOFFITS

- 8 BLACK GUTTERS WITH CIRCULAR RAIN WATER PIPES
- 9 COLOURED EXTERNAL DOORS - STYLE AS INDICATED
- 10 GARAGE DOOR COLOUR TO MATCH FRONT DOOR
- 11 WHITE UPVC DOUBLE GLAZED WINDOWS & DOORS, STYLE AS SHOWN
- 12 ROOF LIGHT
- 13 GREY SLATE ROOF WITH MATCHING RIDGE & HIP TILES
- 14 PLAIN TILE ROOF WITH MATCHING RIDGE TILES & BONNET HIP TILES

POPE PRIESTLEY ARCHITECTS

ARCHITECTURE | TOWN PLANNING | URBAN DESIGN

12A, VICARAGE FARM BUSINESS PARK, WINCHESTER ROAD, FAIR OAK, HAMPSHIRE SO50 7HD T: +44 (0)23 80335228 E: info@popepriestley.co.uk

CONTRACTORS MUST CHECK ALL DIMENSIONS ON SITE. ONLY FIGURED DIMENSIONS ARE TO BE WORKED FROM. DISCREPANCIES MUST BE REPORTED TO THE ARCHITECT BEFORE PROCEEDING. DRAWING WAS PREPARED IN MICROSTATION FORMAT. DRAWINGS EXPORTED IN OTHER FORMATS MAY DIFFER. REFER TO ORIGINAL DRAWING FOR TRUE FORMAT. THIS DRAWING IS COPYRIGHT © POPE PRIESTLEY ARCHITECTS. IMPORTANT NOTE FOR USE OF THIS DRAWING: THIS DRAWING HAS BEEN PRODUCED SPECIFICALLY FOR USE ON THIS PROJECT. POPE PRIESTLEY ARCHITECTS CANNOT BE HELD RESPONSIBLE FOR RE-USE OF THIS INFORMATION BY OTHERS FOR ANY PURPOSE OTHER THAN FOR WHICH IT IS SPECIFICALLY INTENDED. THIS DRAWING REFLECTS STANDARDS AGREED FOR THIS PROJECT AND CURRENT AT THE TIME OF PRODUCTION AND WILL NOT BE UPDATED IN ACCORDANCE WITH CHANGING LEGISLATION AND/ OR OTHER REQUIREMENTS.

SCALE BAR 10mm INTERVALS WHEN PRINTED AT TRUE SCALE

HOME FARM
HEDGE END
HAMPSHIRE
SO30 4DF

SCALE BAR 0 1 2 3 4m

SCALE @ A3
1: 100

DATE
03.04.2023

AUTHOR
JT

CHECK
DP

ELEVATIONS
PLOTS 6, 7 & 8
SHEET 2 OF 2

DRAWING STATUS
PLANNING ISSUE

DRAWING NO.
PP1433/ 114

REVISION
P1

A3