
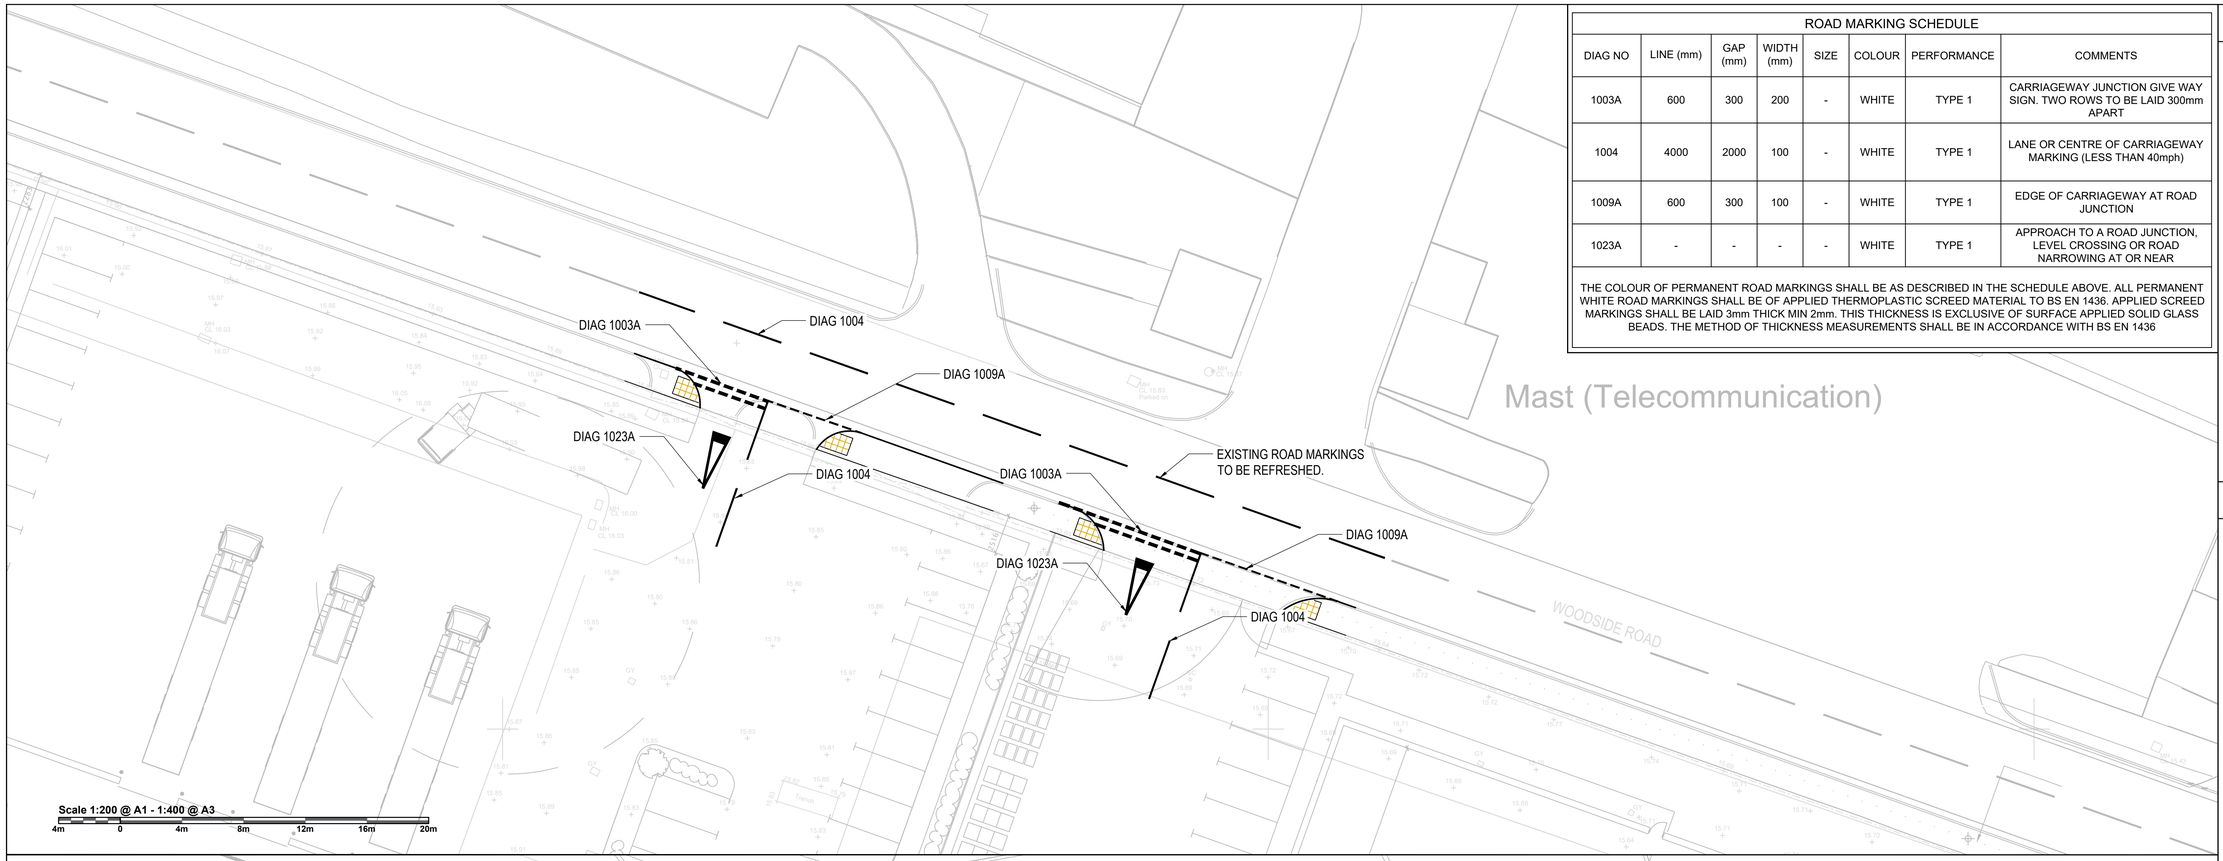


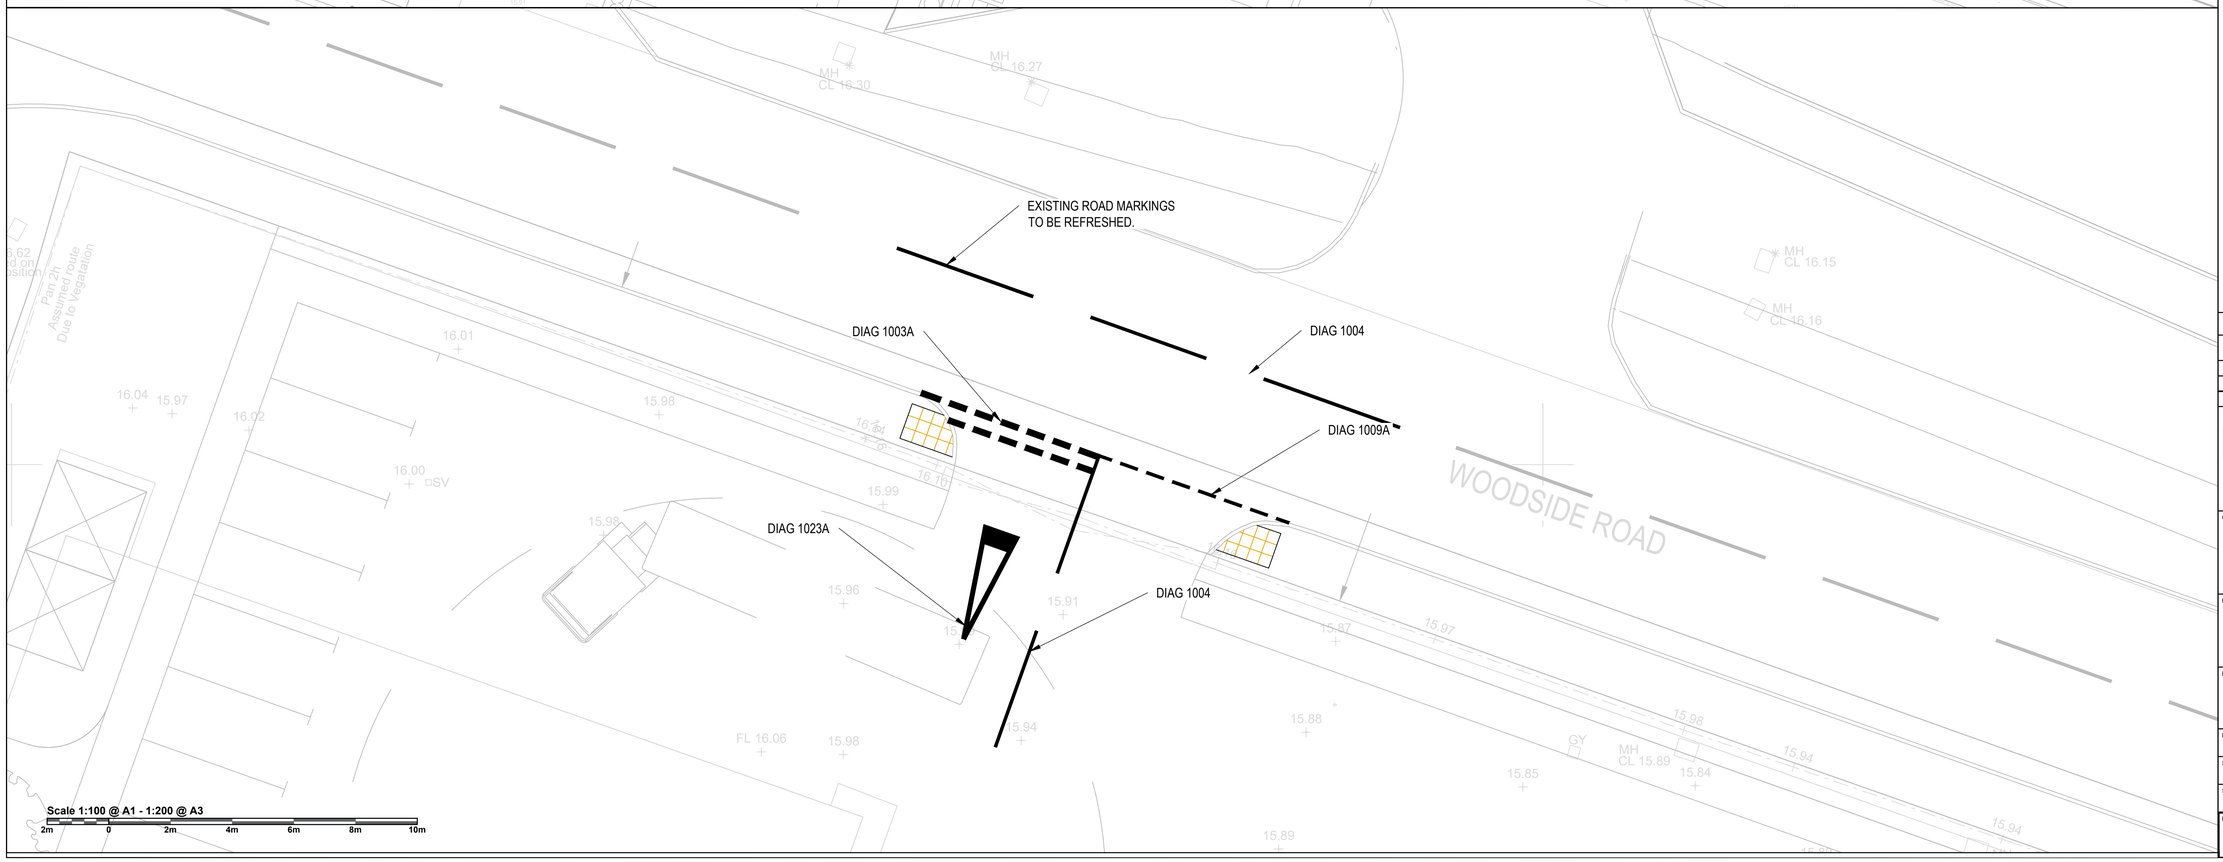

ROAD MARKING SCHEDULE							
DIAG NO	LINE (mm)	GAP (mm)	WIDTH (mm)	SIZE	COLOUR	PERFORMANCE	COMMENTS
1003A	600	300	200	-	WHITE	TYPE 1	CARRIAGEWAY JUNCTION GIVE WAY SIGN. TWO ROWS TO BE LAID 300mm APART
1004	4000	2000	100	-	WHITE	TYPE 1	LANE OR CENTRE OF CARRIAGEWAY MARKING (LESS THAN 40mph)
1009A	600	300	100	-	WHITE	TYPE 1	EDGE OF CARRIAGEWAY AT ROAD JUNCTION
1023A	-	-	-	-	WHITE	TYPE 1	APPROACH TO A ROAD JUNCTION, LEVEL CROSSING OR ROAD NARROWING AT OR NEAR
THE COLOUR OF PERMANENT ROAD MARKINGS SHALL BE AS DESCRIBED IN THE SCHEDULE ABOVE. ALL PERMANENT WHITE ROAD MARKINGS SHALL BE OF APPLIED THERMOPLASTIC SCREED MATERIAL TO BS EN 1436. APPLIED SCREED MARKINGS SHALL BE LAID 3mm THICK MIN 2mm. THIS THICKNESS IS EXCLUSIVE OF SURFACE APPLIED SOLID GLASS BEADS. THE METHOD OF THICKNESS MEASUREMENTS SHALL BE IN ACCORDANCE WITH BS EN 1436							

NOTES

1) ALL DIMENSIONS ARE IN METERS UNLESS STATED OTHERWISE.
2) ALL WORK IS TO BE CARRIED OUT IN ACCORDANCE WITH THE SPECIFICATION FOR HIGHWAY WORKS AND LOCAL AUTHORITY GUIDANCE.
3) UNDERGROUND SERVICES ARE PRESENT IN THE AREA. CONTRACTOR IS TO CONFIRM THE PRECISE LINE AND DEPTH OF ANY SERVICES PRIOR TO THE COMMENCEMENT OF ANY EXCAVATION WORKS.
4) IT IS THE CONTRACTORS RESPONSIBILITY TO CONTACT AND MAKE ALL THE NECESSARY ARRANGEMENTS WITH THE STATUTORY UNDERTAKERS FOR THE IDENTIFICATION OF EXISTING SERVICES AND AREAS OF DANGER WHEN EXCAVATING.
5) THIS DRAWING IS TO BE READ IN CONJUNCTION WITH ALL RELEVANT SPECIALIST DETAILS AND SPECIFICATIONS. CONSTRUCTION DETAILS FOR THE USED MATERIALS CAN BE FOUND ON THE RELEVANT DRAWINGS.
6) PLEASE NOTE ON THIS DWG: ALL PERMANENT ROAD MARKINGS SHALL COMPLY FULLY WITH THE SPECIFICATION AND PERFORMANCE REQUIREMENTS OF CLAUSE 1212.

KEY

PROPOSED KERB LINE

PROPOSED FOOTWAY EDGING

REVISIONS

REV	DESCRIPTION	DATE	BY
–	FIRST ISSUE	08/10/22	WR
A	SECOND ISSUE	19/01/23	WR
B	THIRD ISSUE	28/03/23	WR

Aval Consulting Group
Transportation Planning : Environmental Consultants
www.aval-group.co.uk, Email: contact@aval-group.co.uk
Company Number: 11922039

Client Name:
HAMPSHIRE COUNCIL

Project Title:
WOODSIDE ROAD,
EASTLEIGH

Drawing Title:
ROAD MARKINGS
SECTION 278s

Date: 01.07.2022	Drawn By: WR
Scale: 1:100 @ A1 1:200 @ A3	Checked: WR
Status: CONSTRUCTION	Approved: AC

Drawing No.: AVAL/91924/1200/001

Rev.: B