Boorley Park Hoarding Layout

Comprising text/graphic panels, splits as shown, all panel widths are 1220mm except where marked otherwise
Skirting / pelmet strips, fitted as shown – strip height is 150mm (leaving a visible area of 2140mm height)

1 PART 1:
comprising 1 continuous section, set to follow level ground
(overall spread to have a visible area of 25945mm x 2140mm)

25945mm

2 PART 2:
comprising 4 stepped sections, set in descending order to follow downward slope
(each panel to have a visible area of 2440mm x 2140mm)

3 PART 3:
comprising 30 stepped sections, set in ascending order to follow upward slope
(panels 1-29 to have a visible area of 3660mm x 2140mm / panel 30 to be 3200mm x 2140mm)

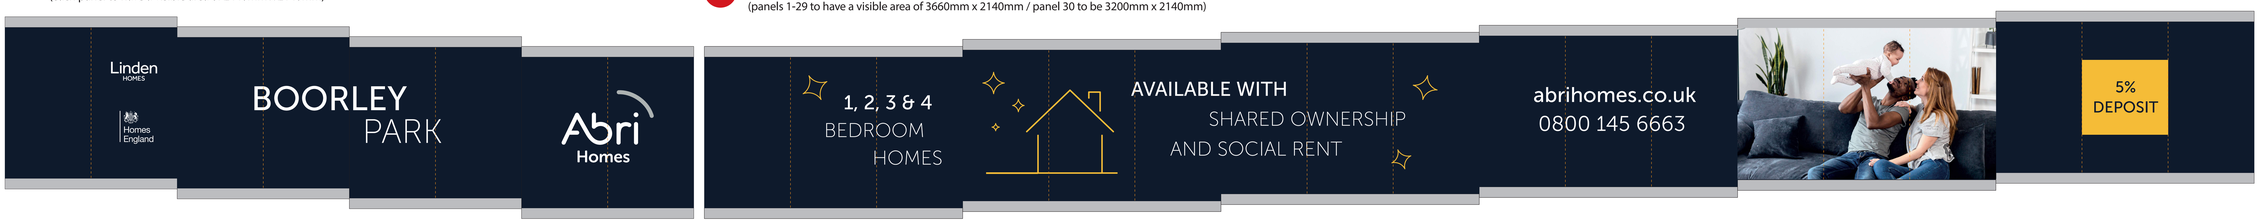

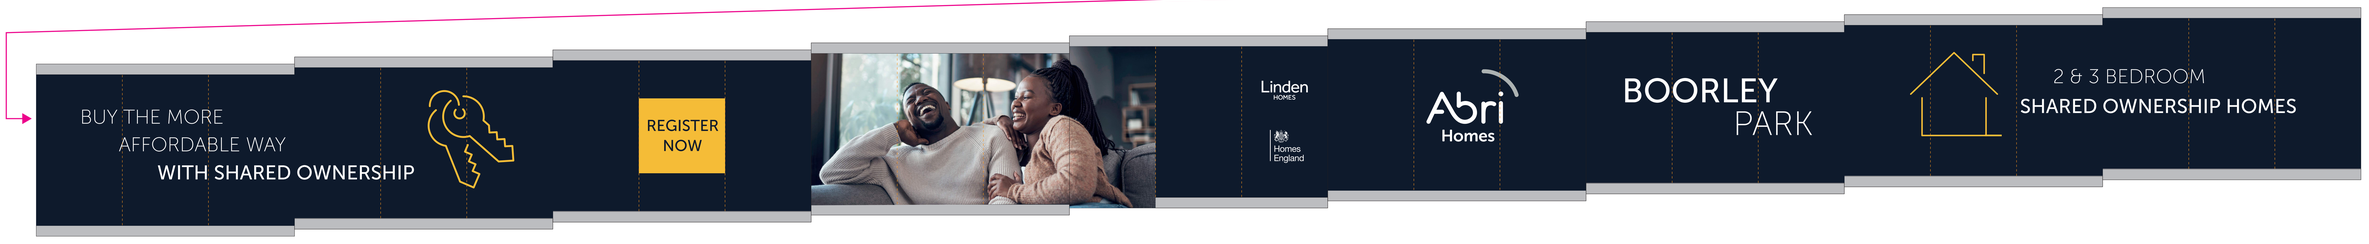

*SECTION 30 of 30: content area 3200mm x 2140mm

4 PART 4 (return):
comprises 1 section, set to follow level ground
(panel to have a visible area of 2460mm x 2140mm)

PLAN VIEW

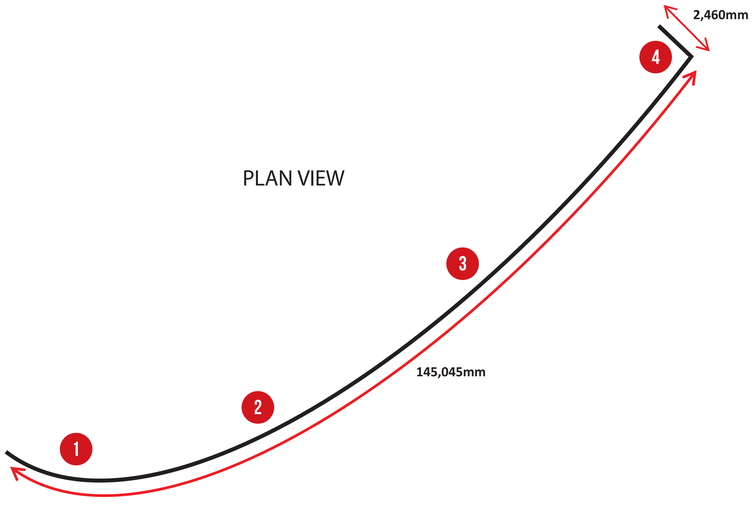

ARTWORK SPECIFICATION

Please supply artwork saved as PDF/X1a-2001 format
Convert text to outlines / curves
Embed images in file at 300dpi resolution (wherever possible)
Hoarding runs to be supplied as continuous / complete sections
Artwork to be at either 10% or 25% of actual size