



Site area 480sqm
Existg. Built area 140sqm.
Curtilage area 480-140=340sqm
Proposed extension 14sqm

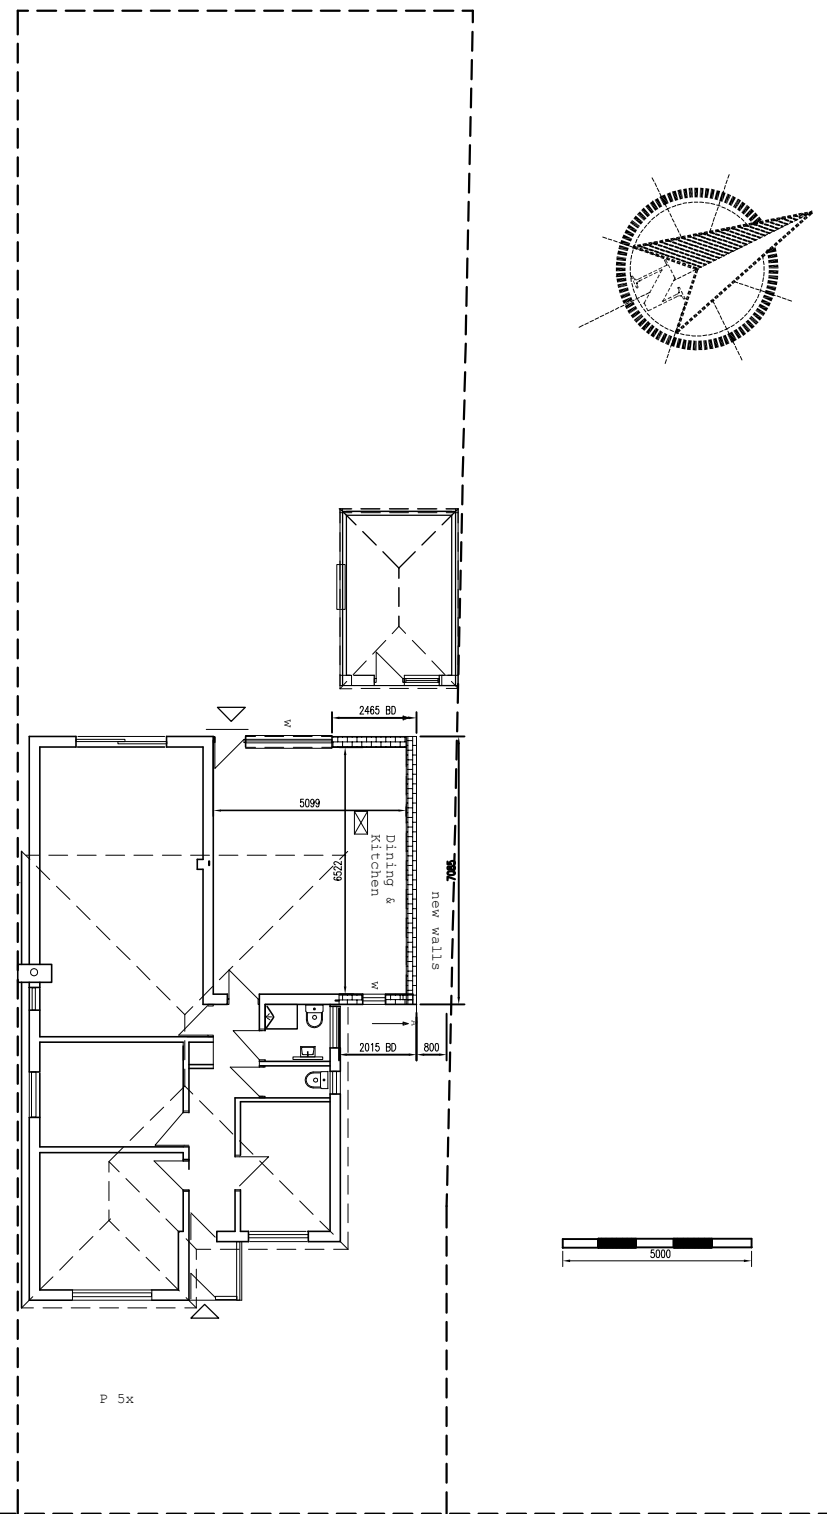

Proposed Extension

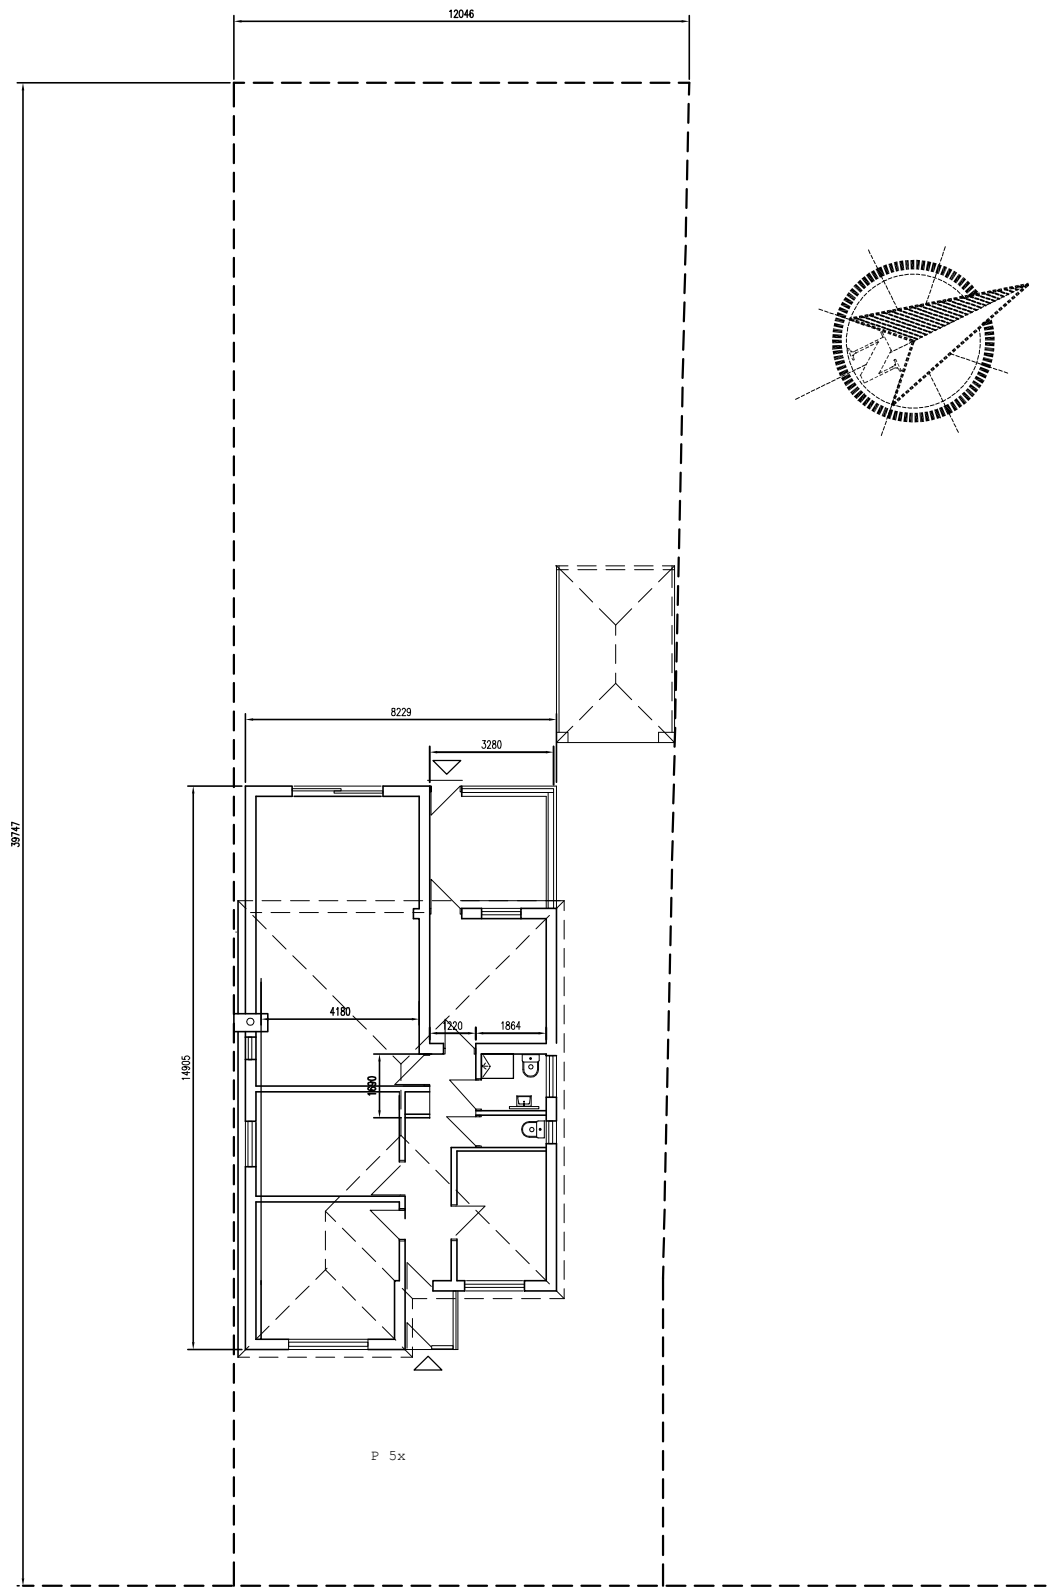

Existing Floor Plan