

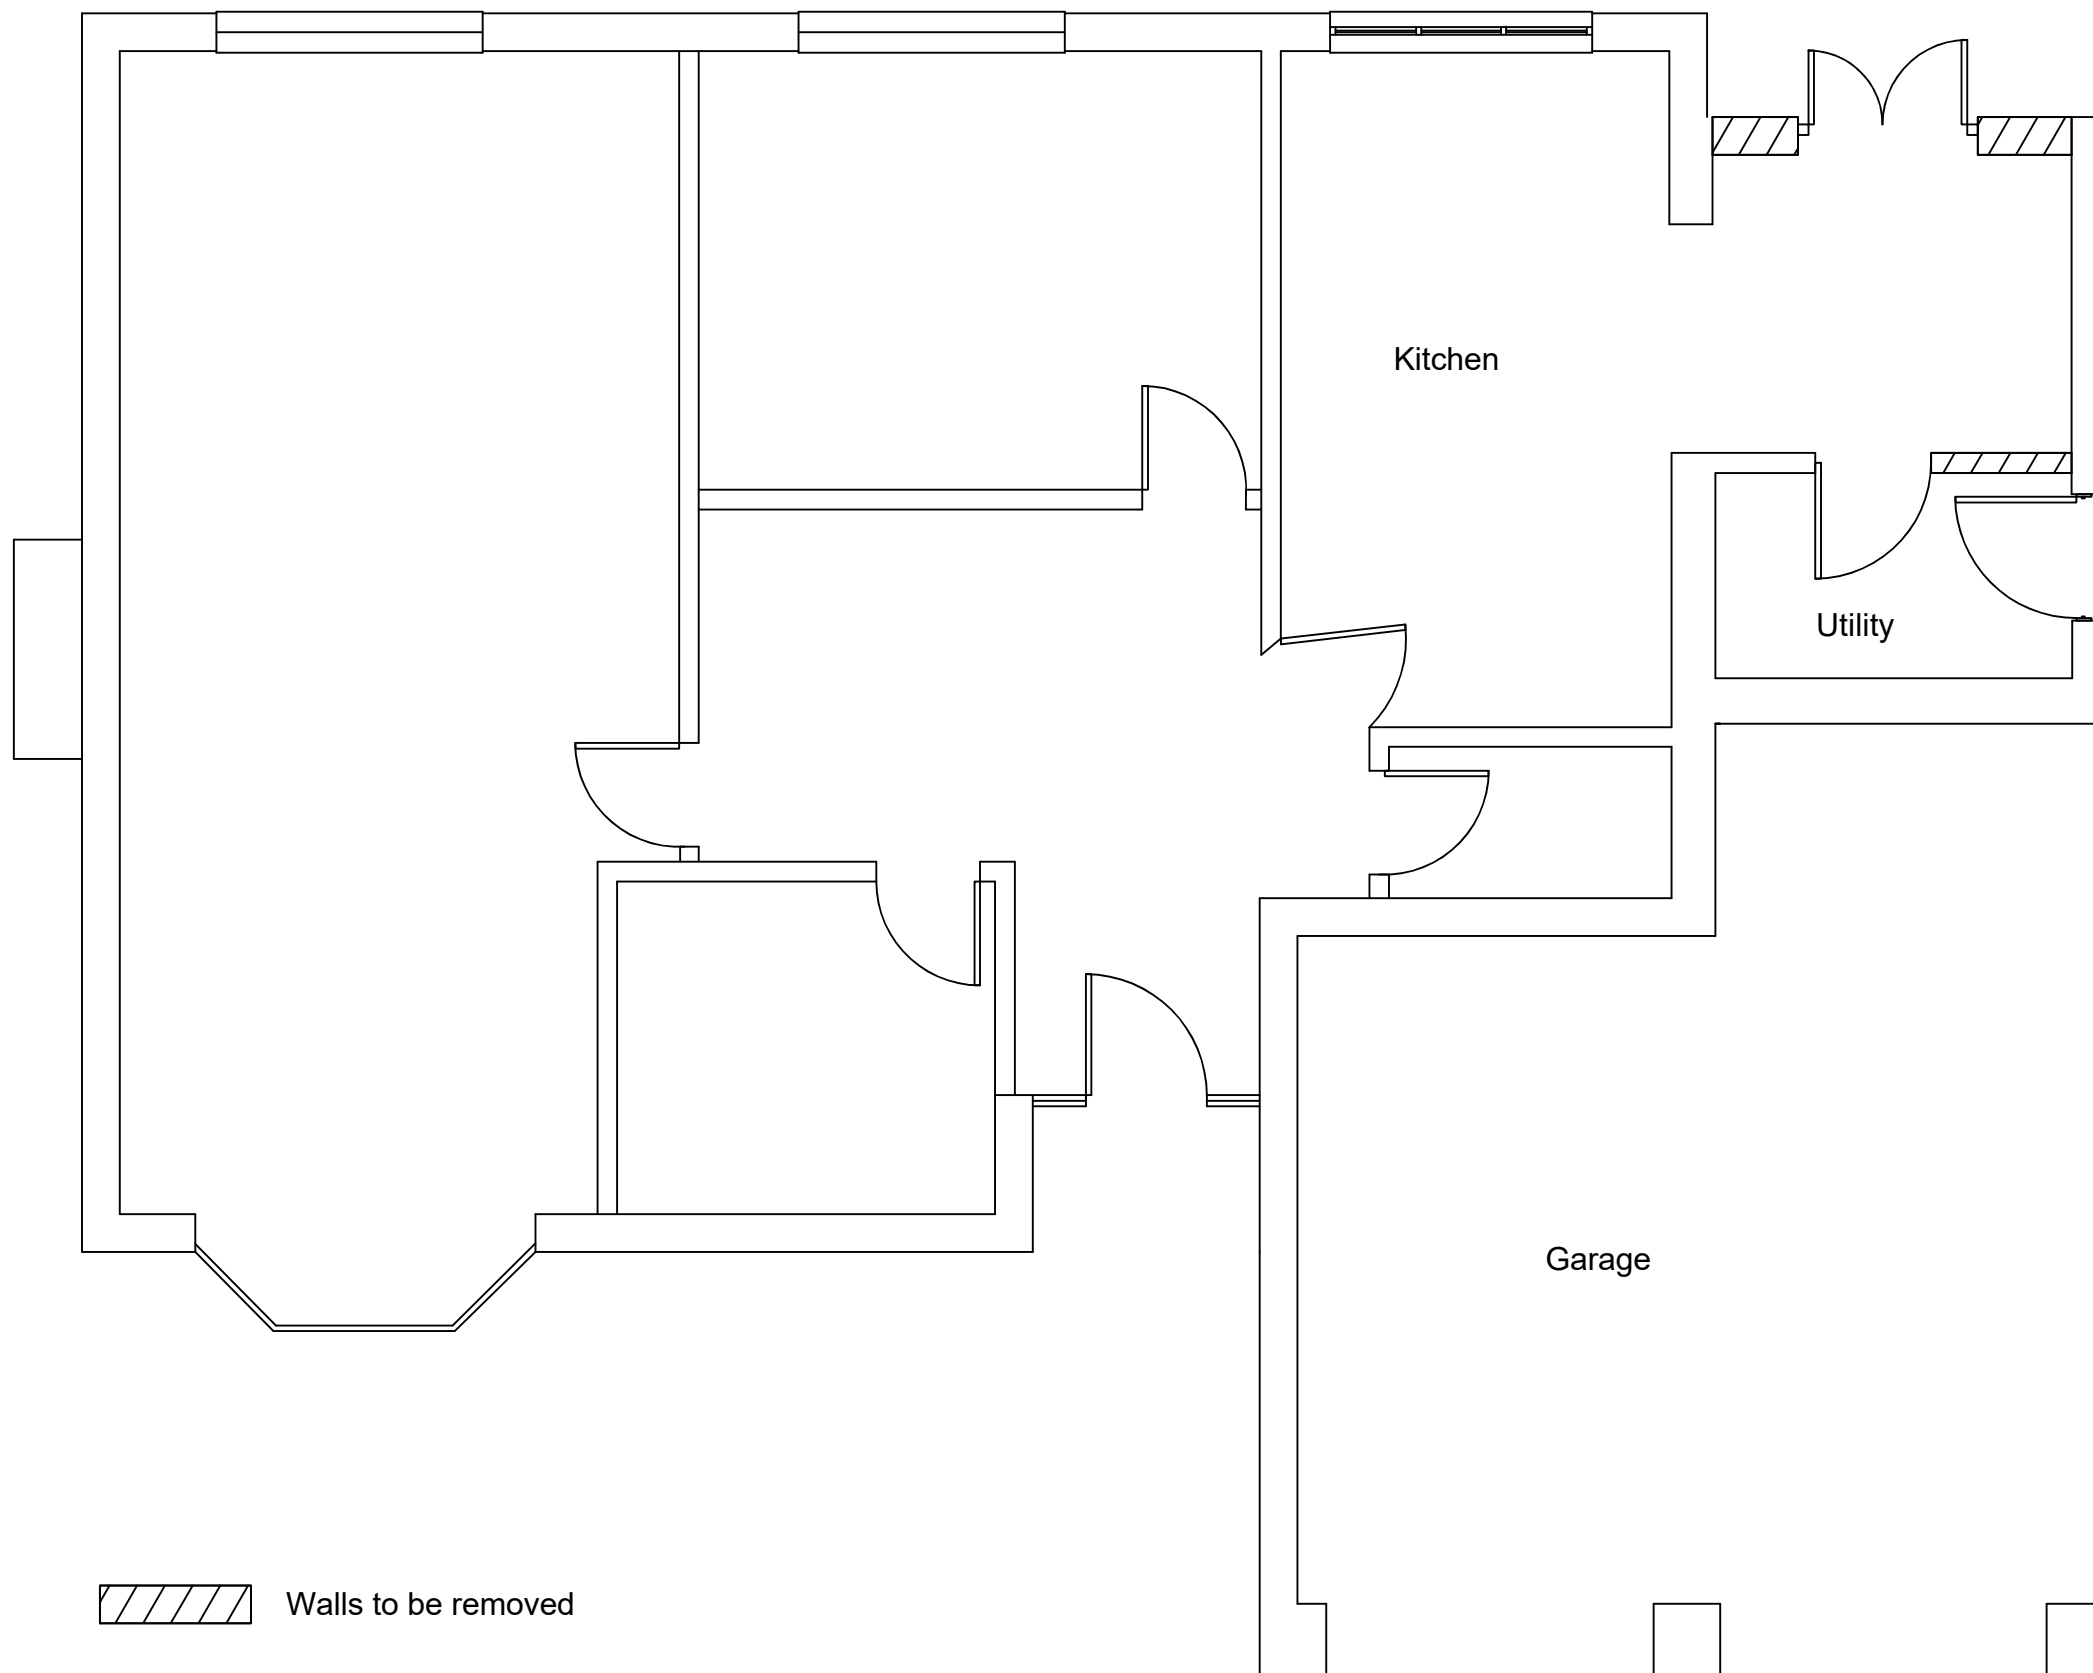


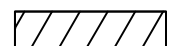

 Walls to be removed

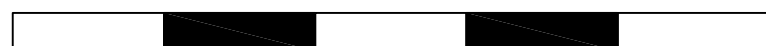

metres @ A3

J.G.Adair
Chartered Building Surveyor

7 Dawn Gardens, Sleepers Hill,
Winchester, SO22 4NS

01962 864538

info@jgadair.co.uk
www.jgadair.co.uk

Client	Mr R Coulson	
Subject	Planning	
Title	Existing Floor Plan	
Project	2 Beechwood Rise	
Scale	1:50	Paper Size: A3
No:	01/01/78-01A	Revisions: A: Door Window Clarified