



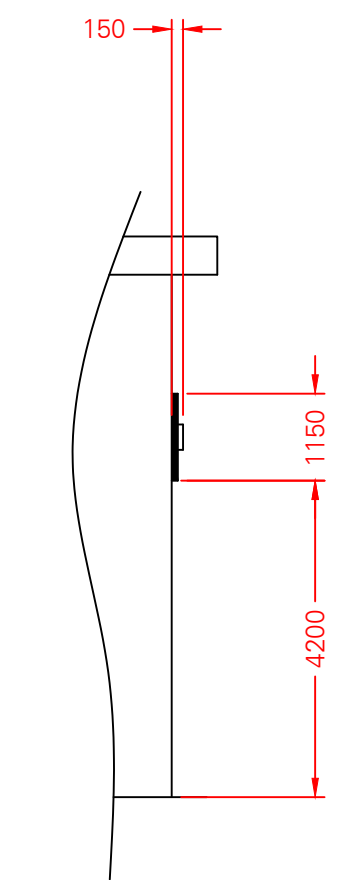


SIDE VIEW SIGN 1B

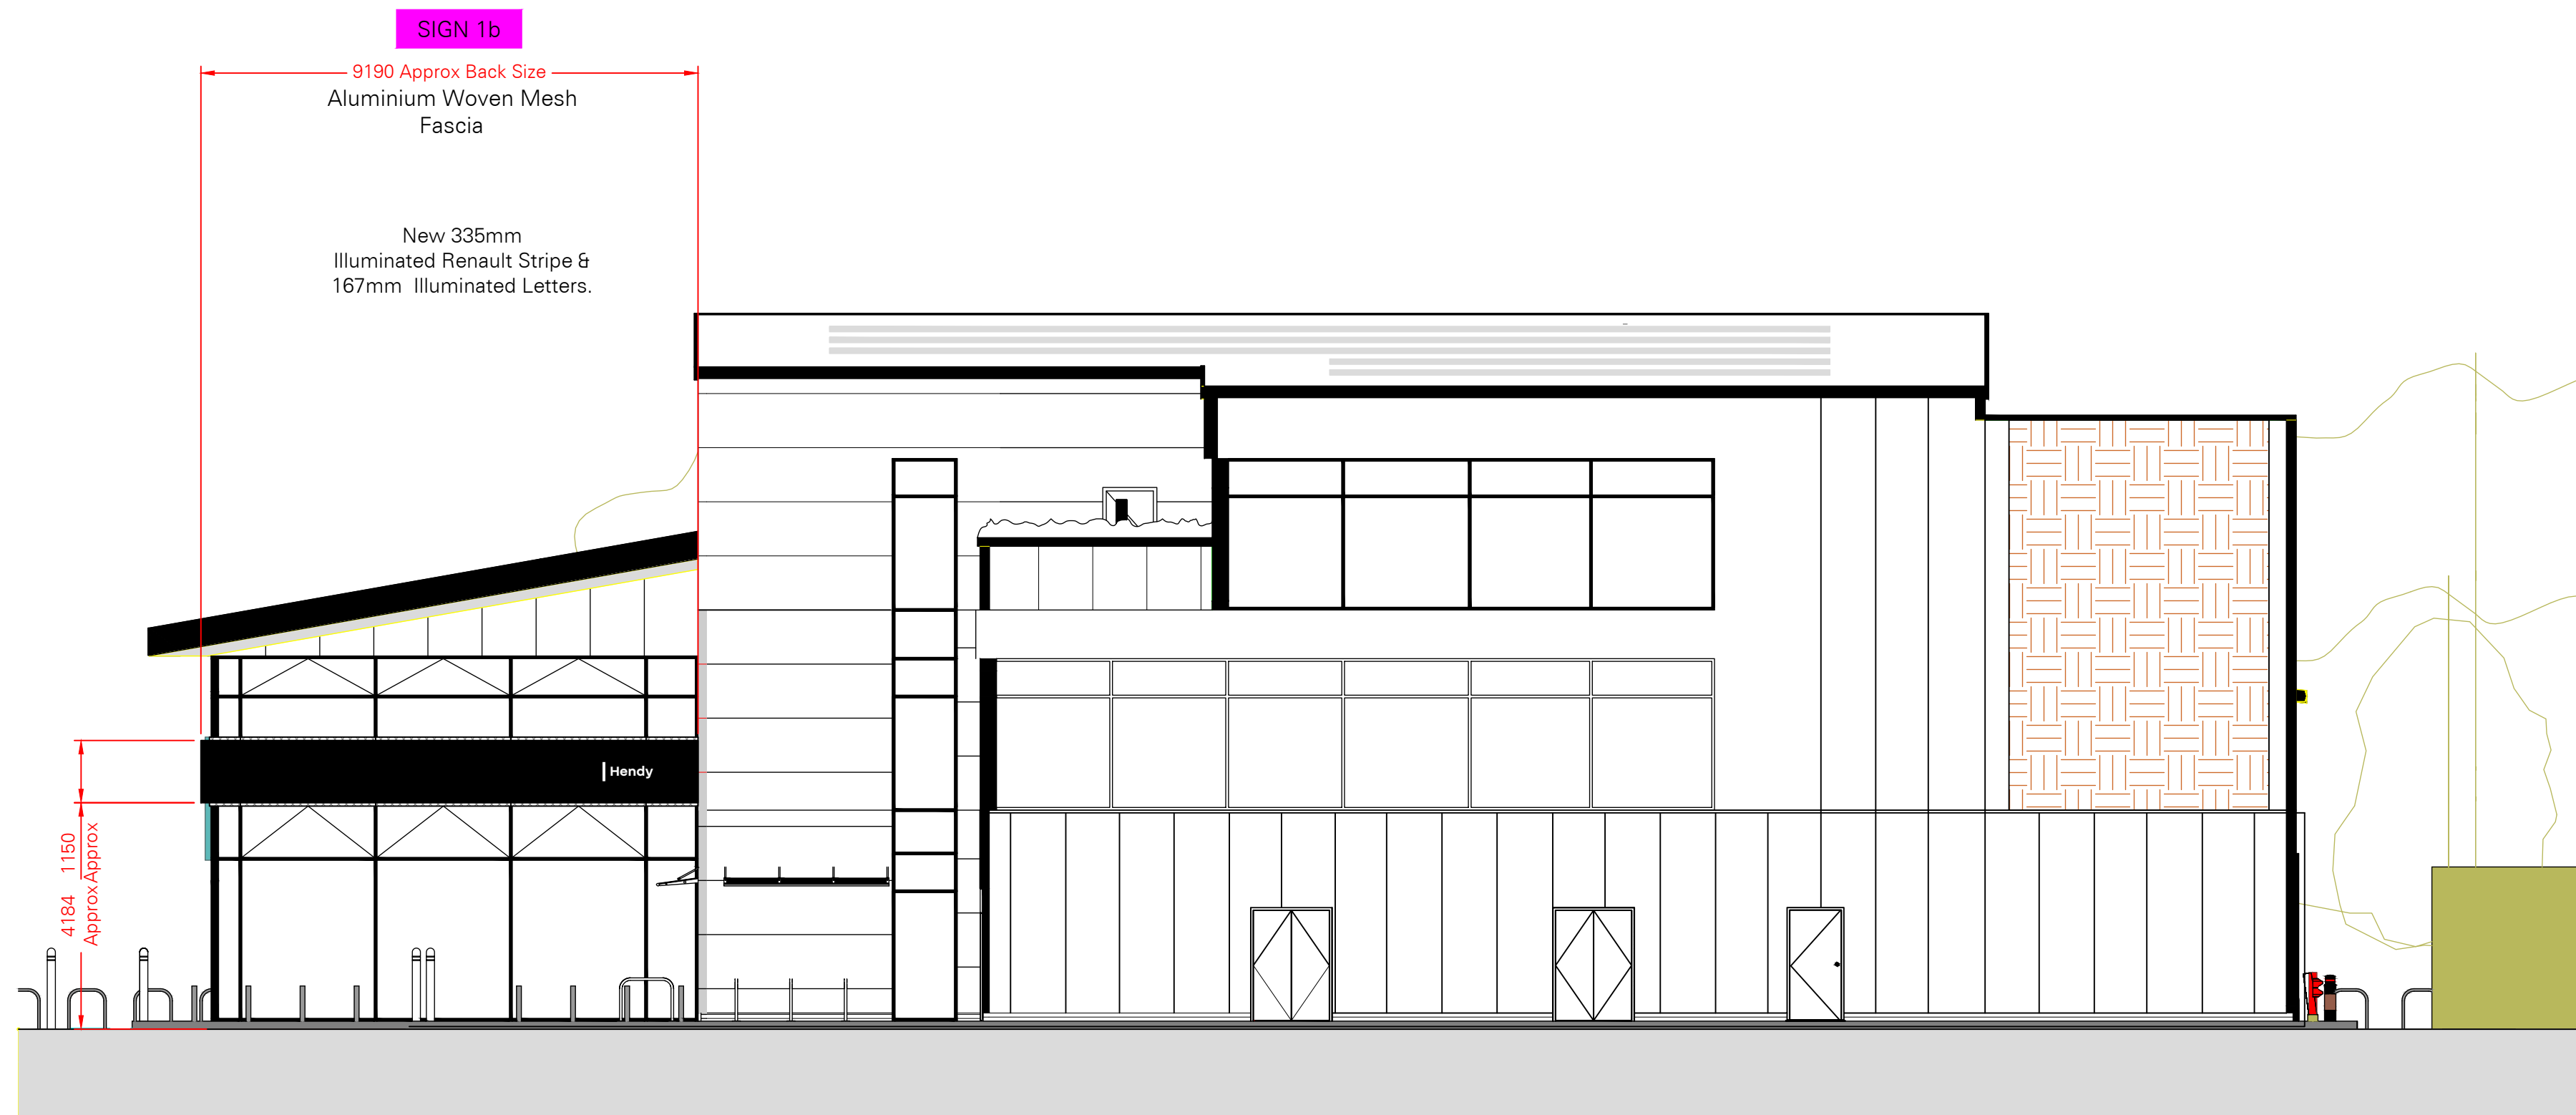


RIGHT HAND RETURN ELEVATION

SIGN 3B
Blue ACM RAL5011 Fascia Panels with Built
up
Illuminated 500mm High White Letters &
Logo in 3 Colours
Screwed back to facade.
Illumination by Static white LEDS

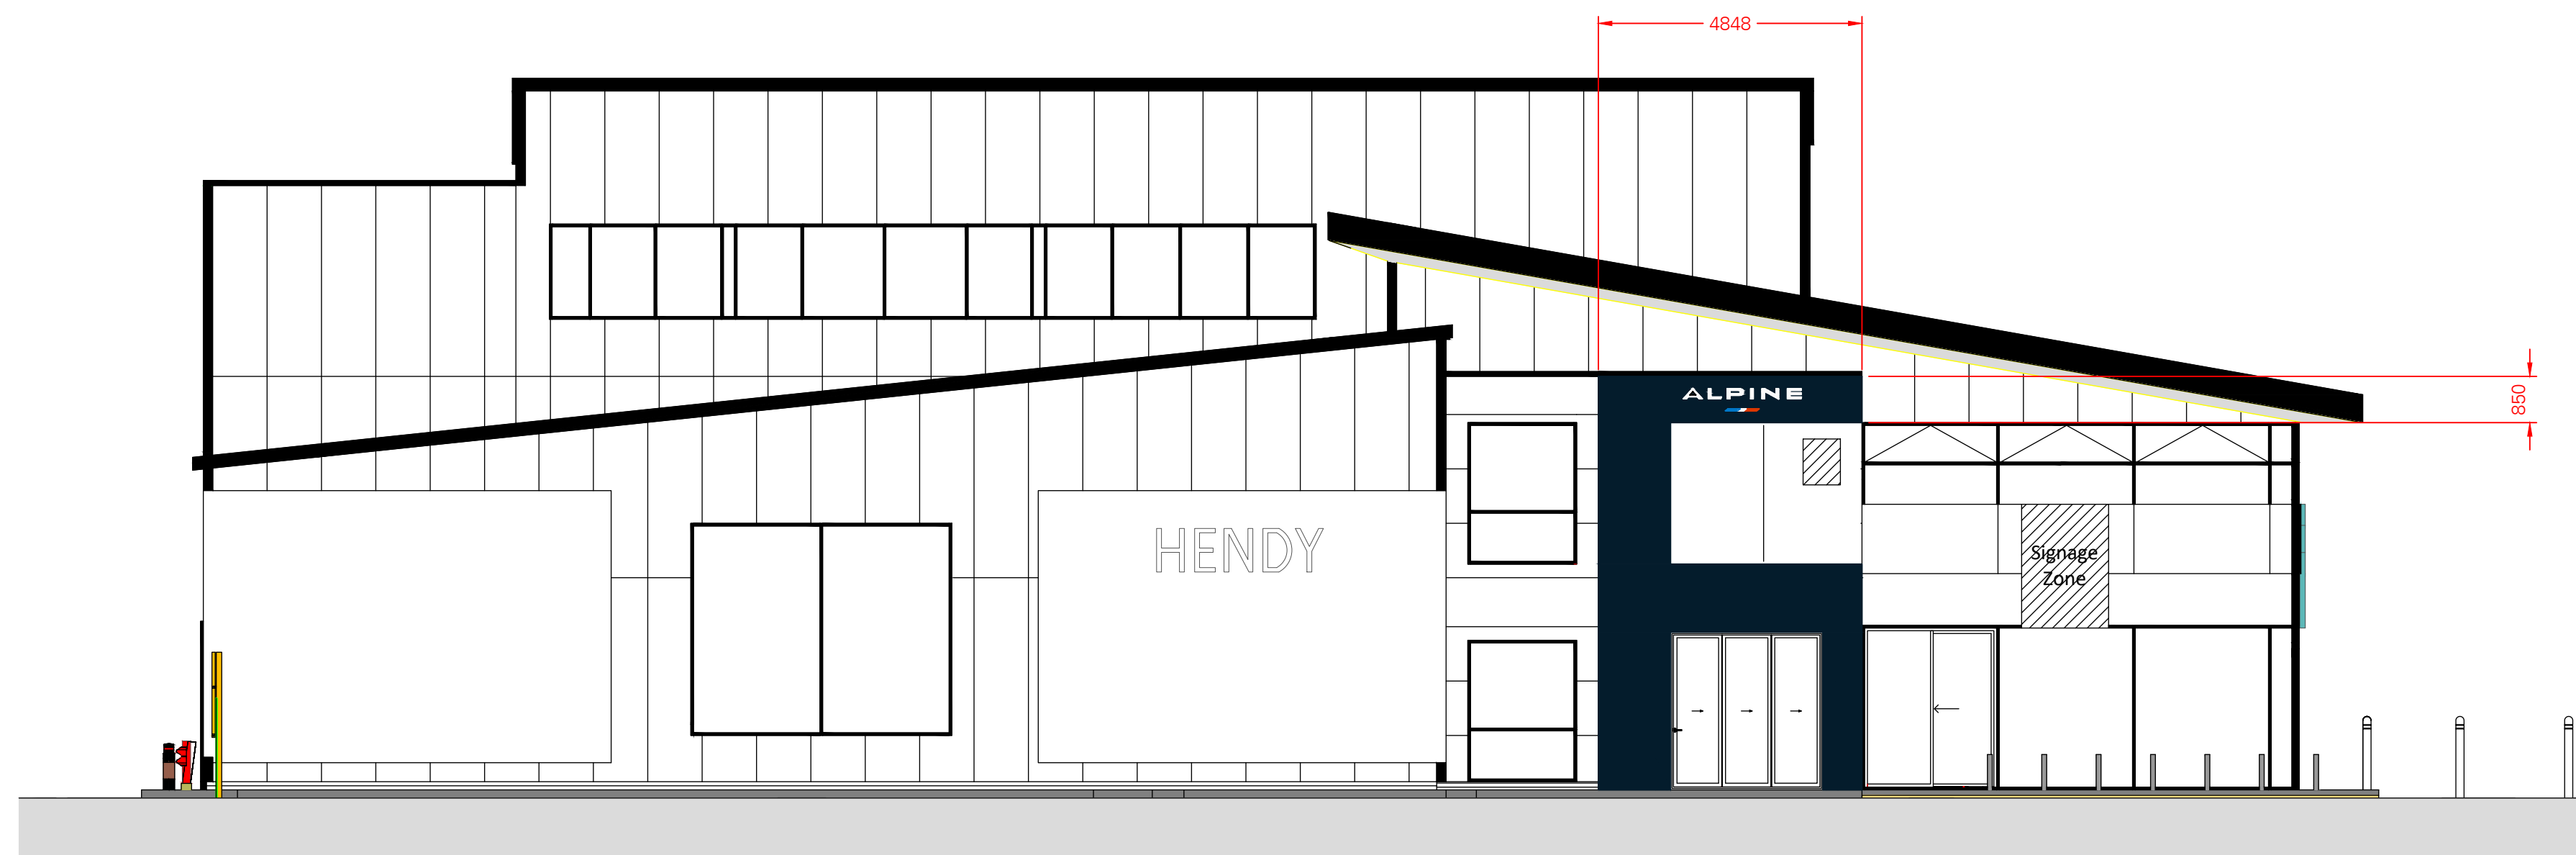

LEFT HAND RETURN ELEVATION

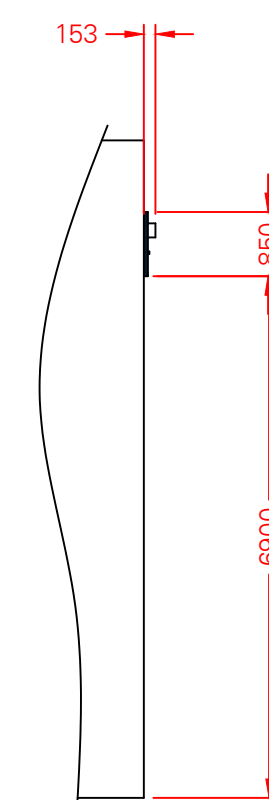

SIDE VIEW SIGN 3B



Tara Signs Ltd St Peters Place Western Road
Lancing West Sussex BN15 8SB
T: 0044 (0)1903 750710 tarasigns.com

© 2020 - Tara Signs Ltd

Scale 1:100@A1
Tolerance ±
Drg No Ren22 C10960 PLANNING 2
Date 30/05/2023
Drawn By CF
Checked By

Revisions Date
A) RIGHT HAND RETURN ELEVATION
REVISED TO LATEST CONSTRUCTION
DRAWING: 16/06/2023 JP.

Date	Signature	Signed By	DEALER

Project
HENDY GROUP
VILLENUE WAY, ST GEORGES WAY
EASTLEIGH
HAMPSHIRE
SO50 9SJ
Title
Planning Proposal 2