




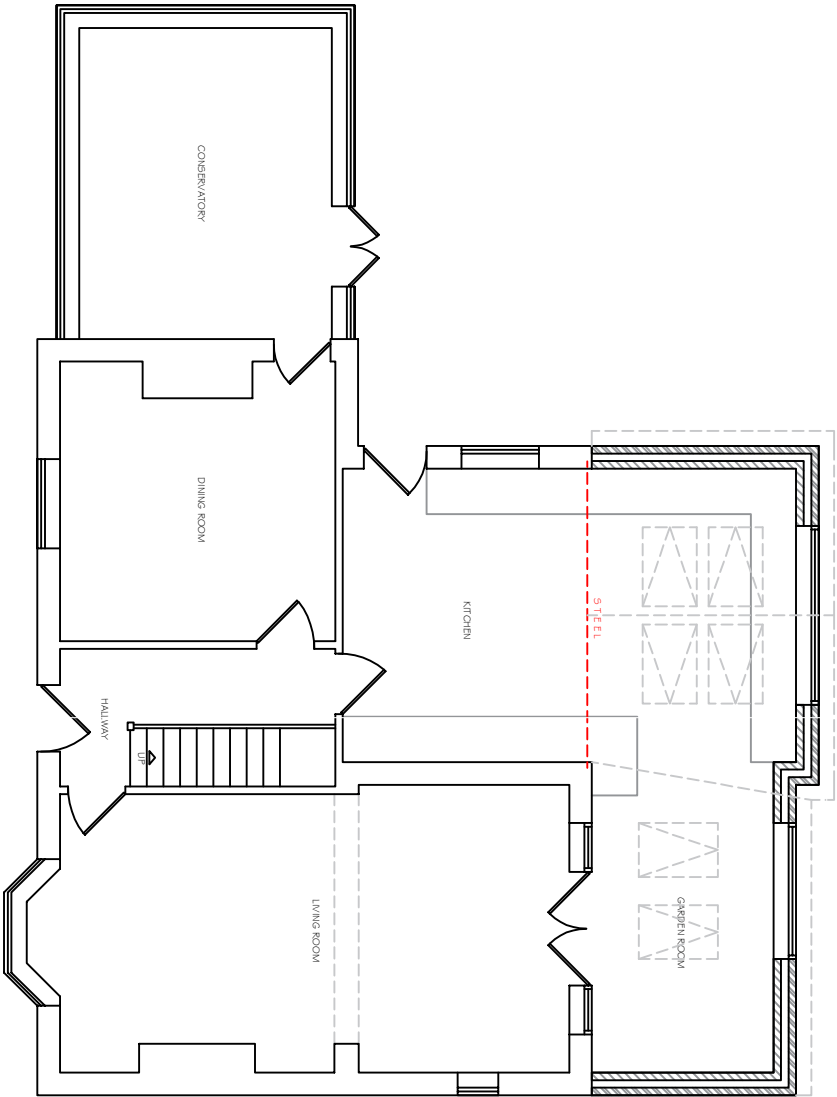

Existing Approved Plan 1:100 @ A3
Planning reference H/22/93861

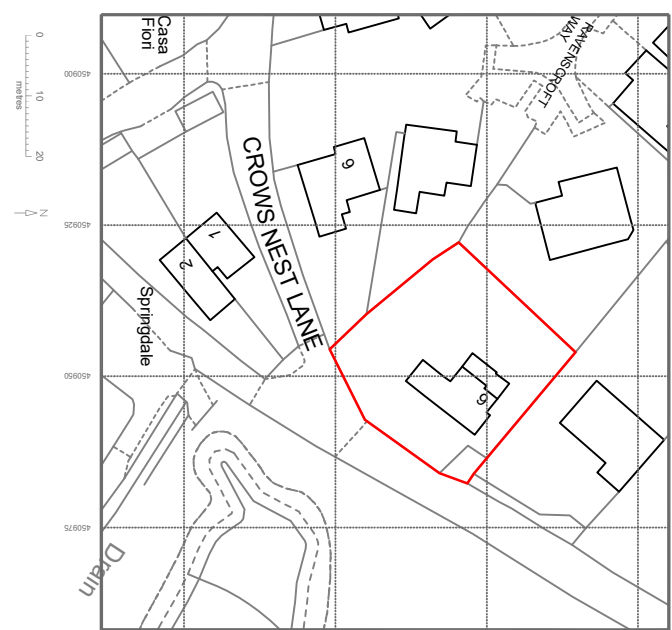

Site Location Plan 1:1250 @ A3
Planning reference H/22/93861

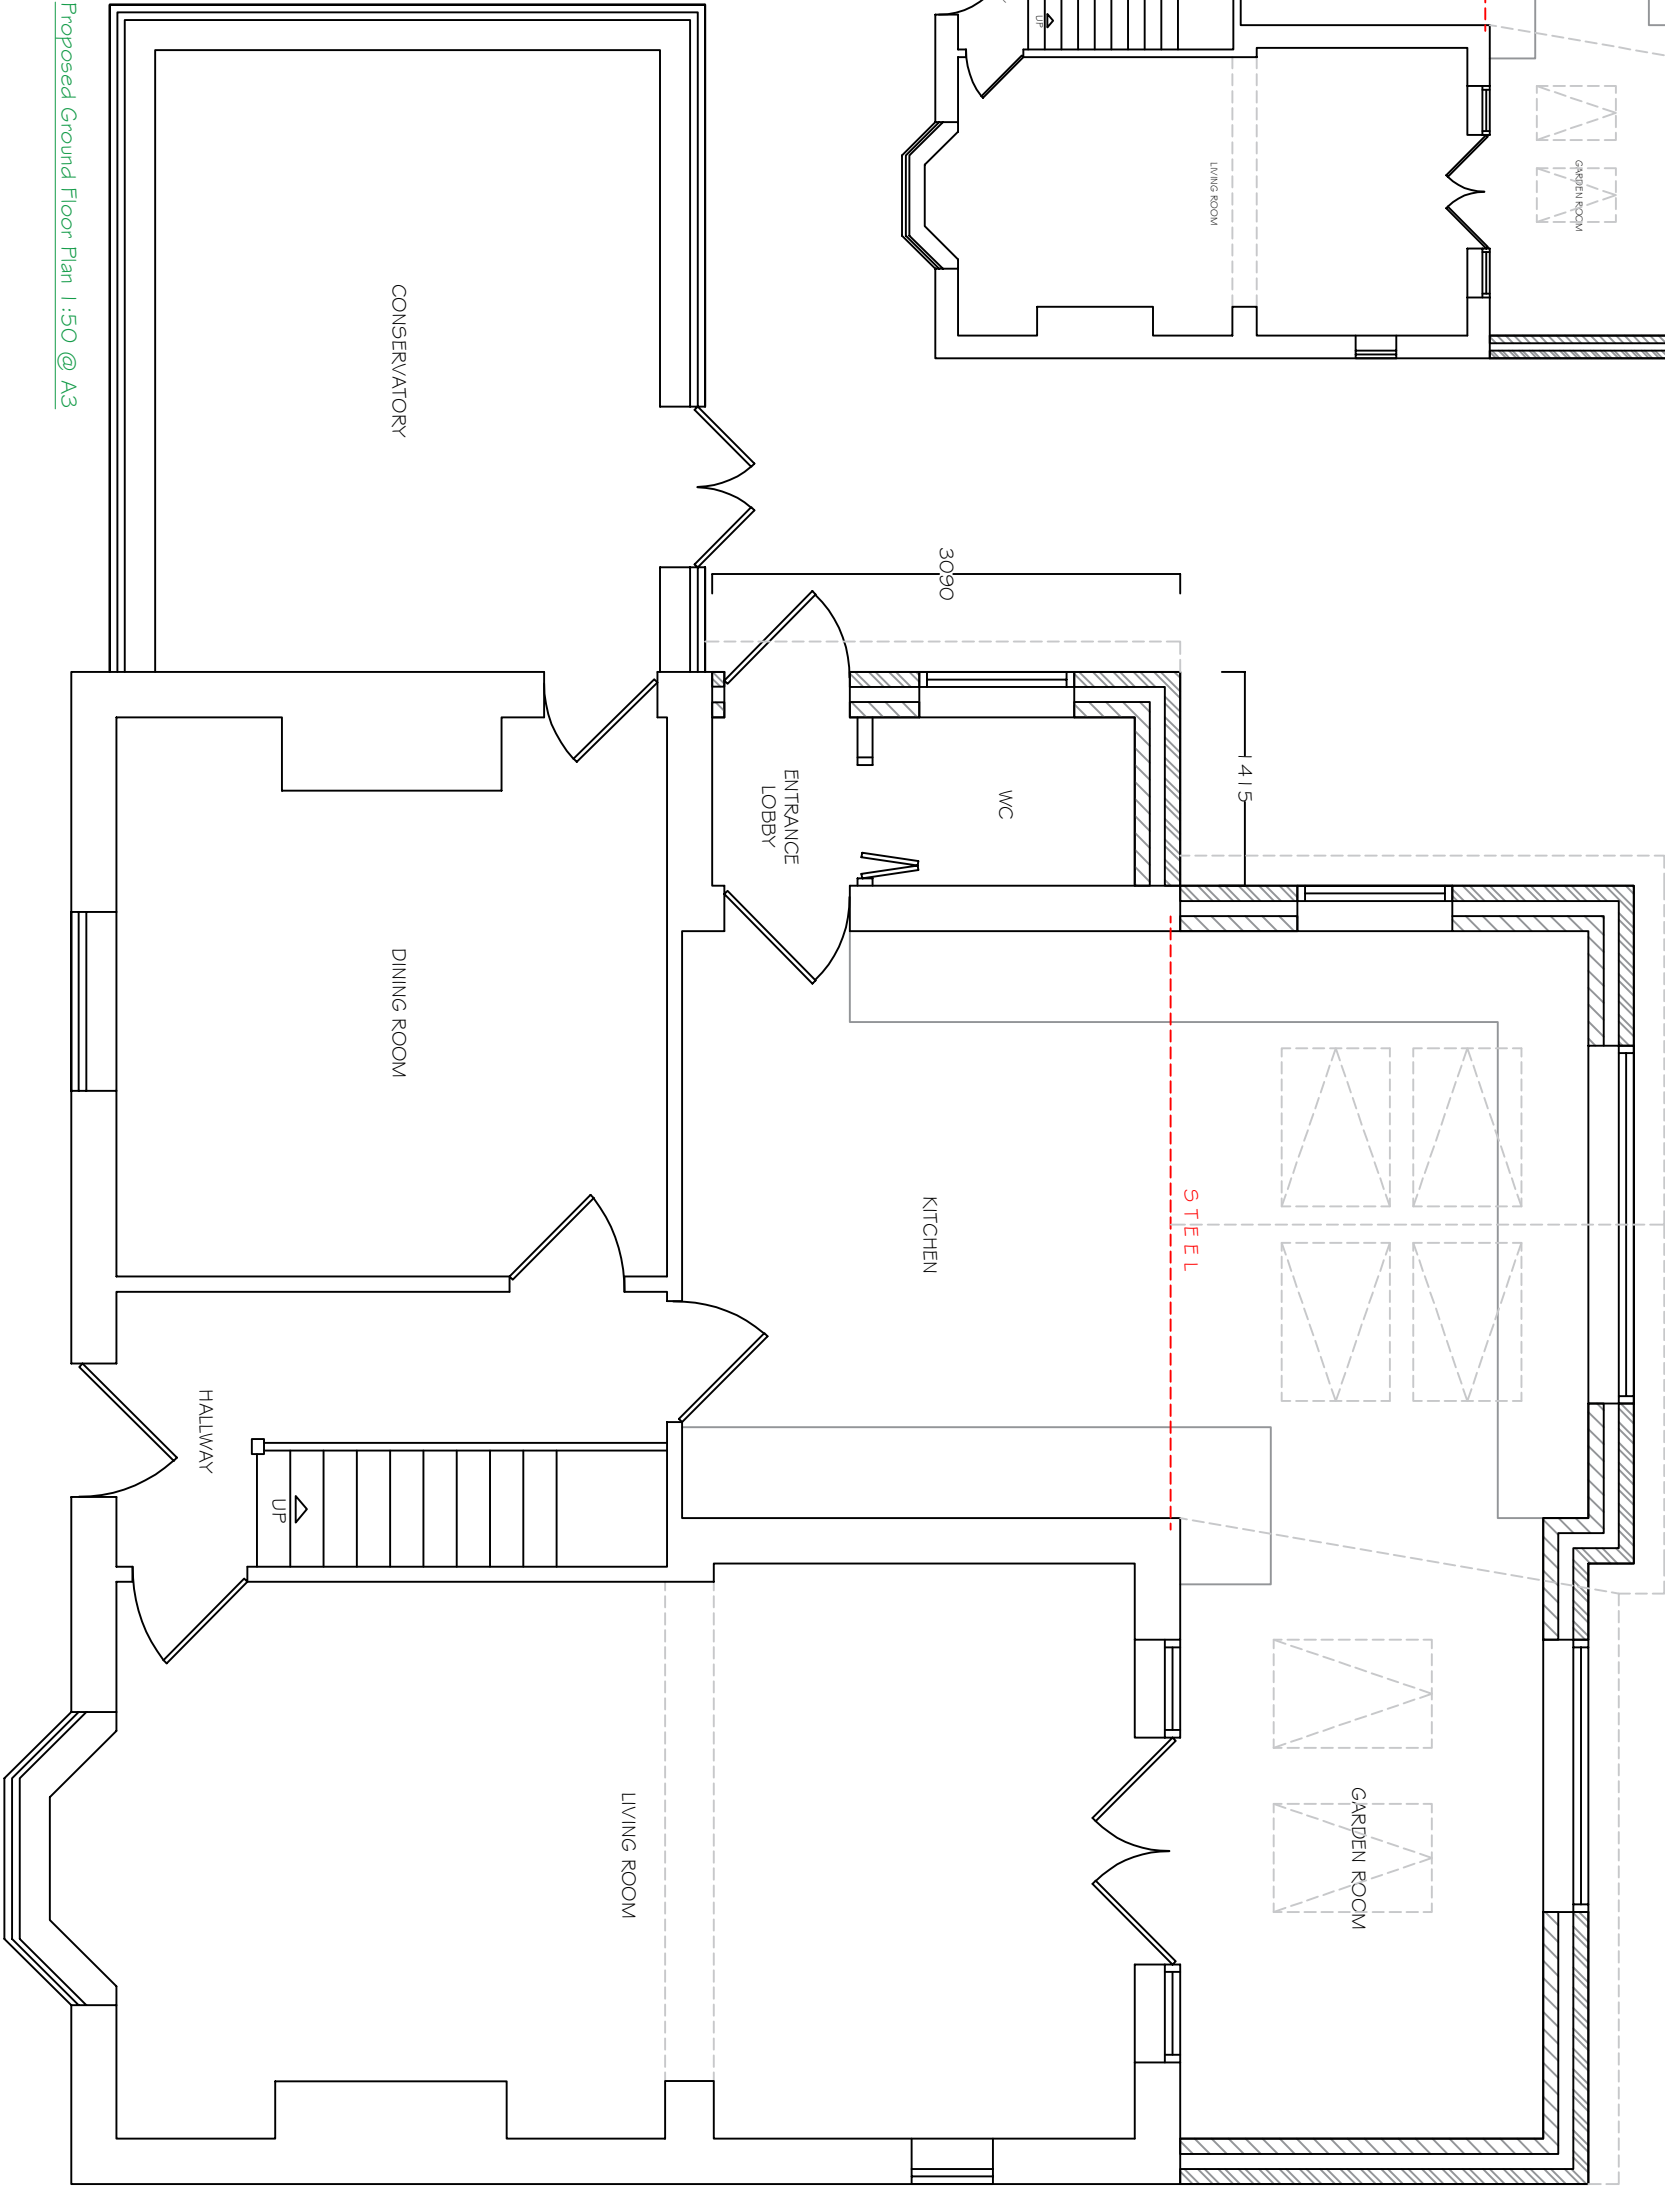

Proposed Ground Floor Plan 1:50 @ A3



OFFICE ADDRESS:
Apple Tree Architectural Design Consultants
25 Crows Nest Lane
Botley
Southampton
Hants

CLIENT & SITE ADDRESS:
Mr & Mrs Ham
9 Crows Nest Lane
Botley
Southampton
SO32 2DD

DISCLAIMER:
These drawings are the property of Apple Tree Architecture Ltd. and should not be copied or amended without permission. Do not scale from this drawing, check all measurements on-site prior to fabrication

SHEET:

2

REVISION:

2

PROJECT NUMBER: 350

DATE: May 2022

SCALE: As specified @ A3