




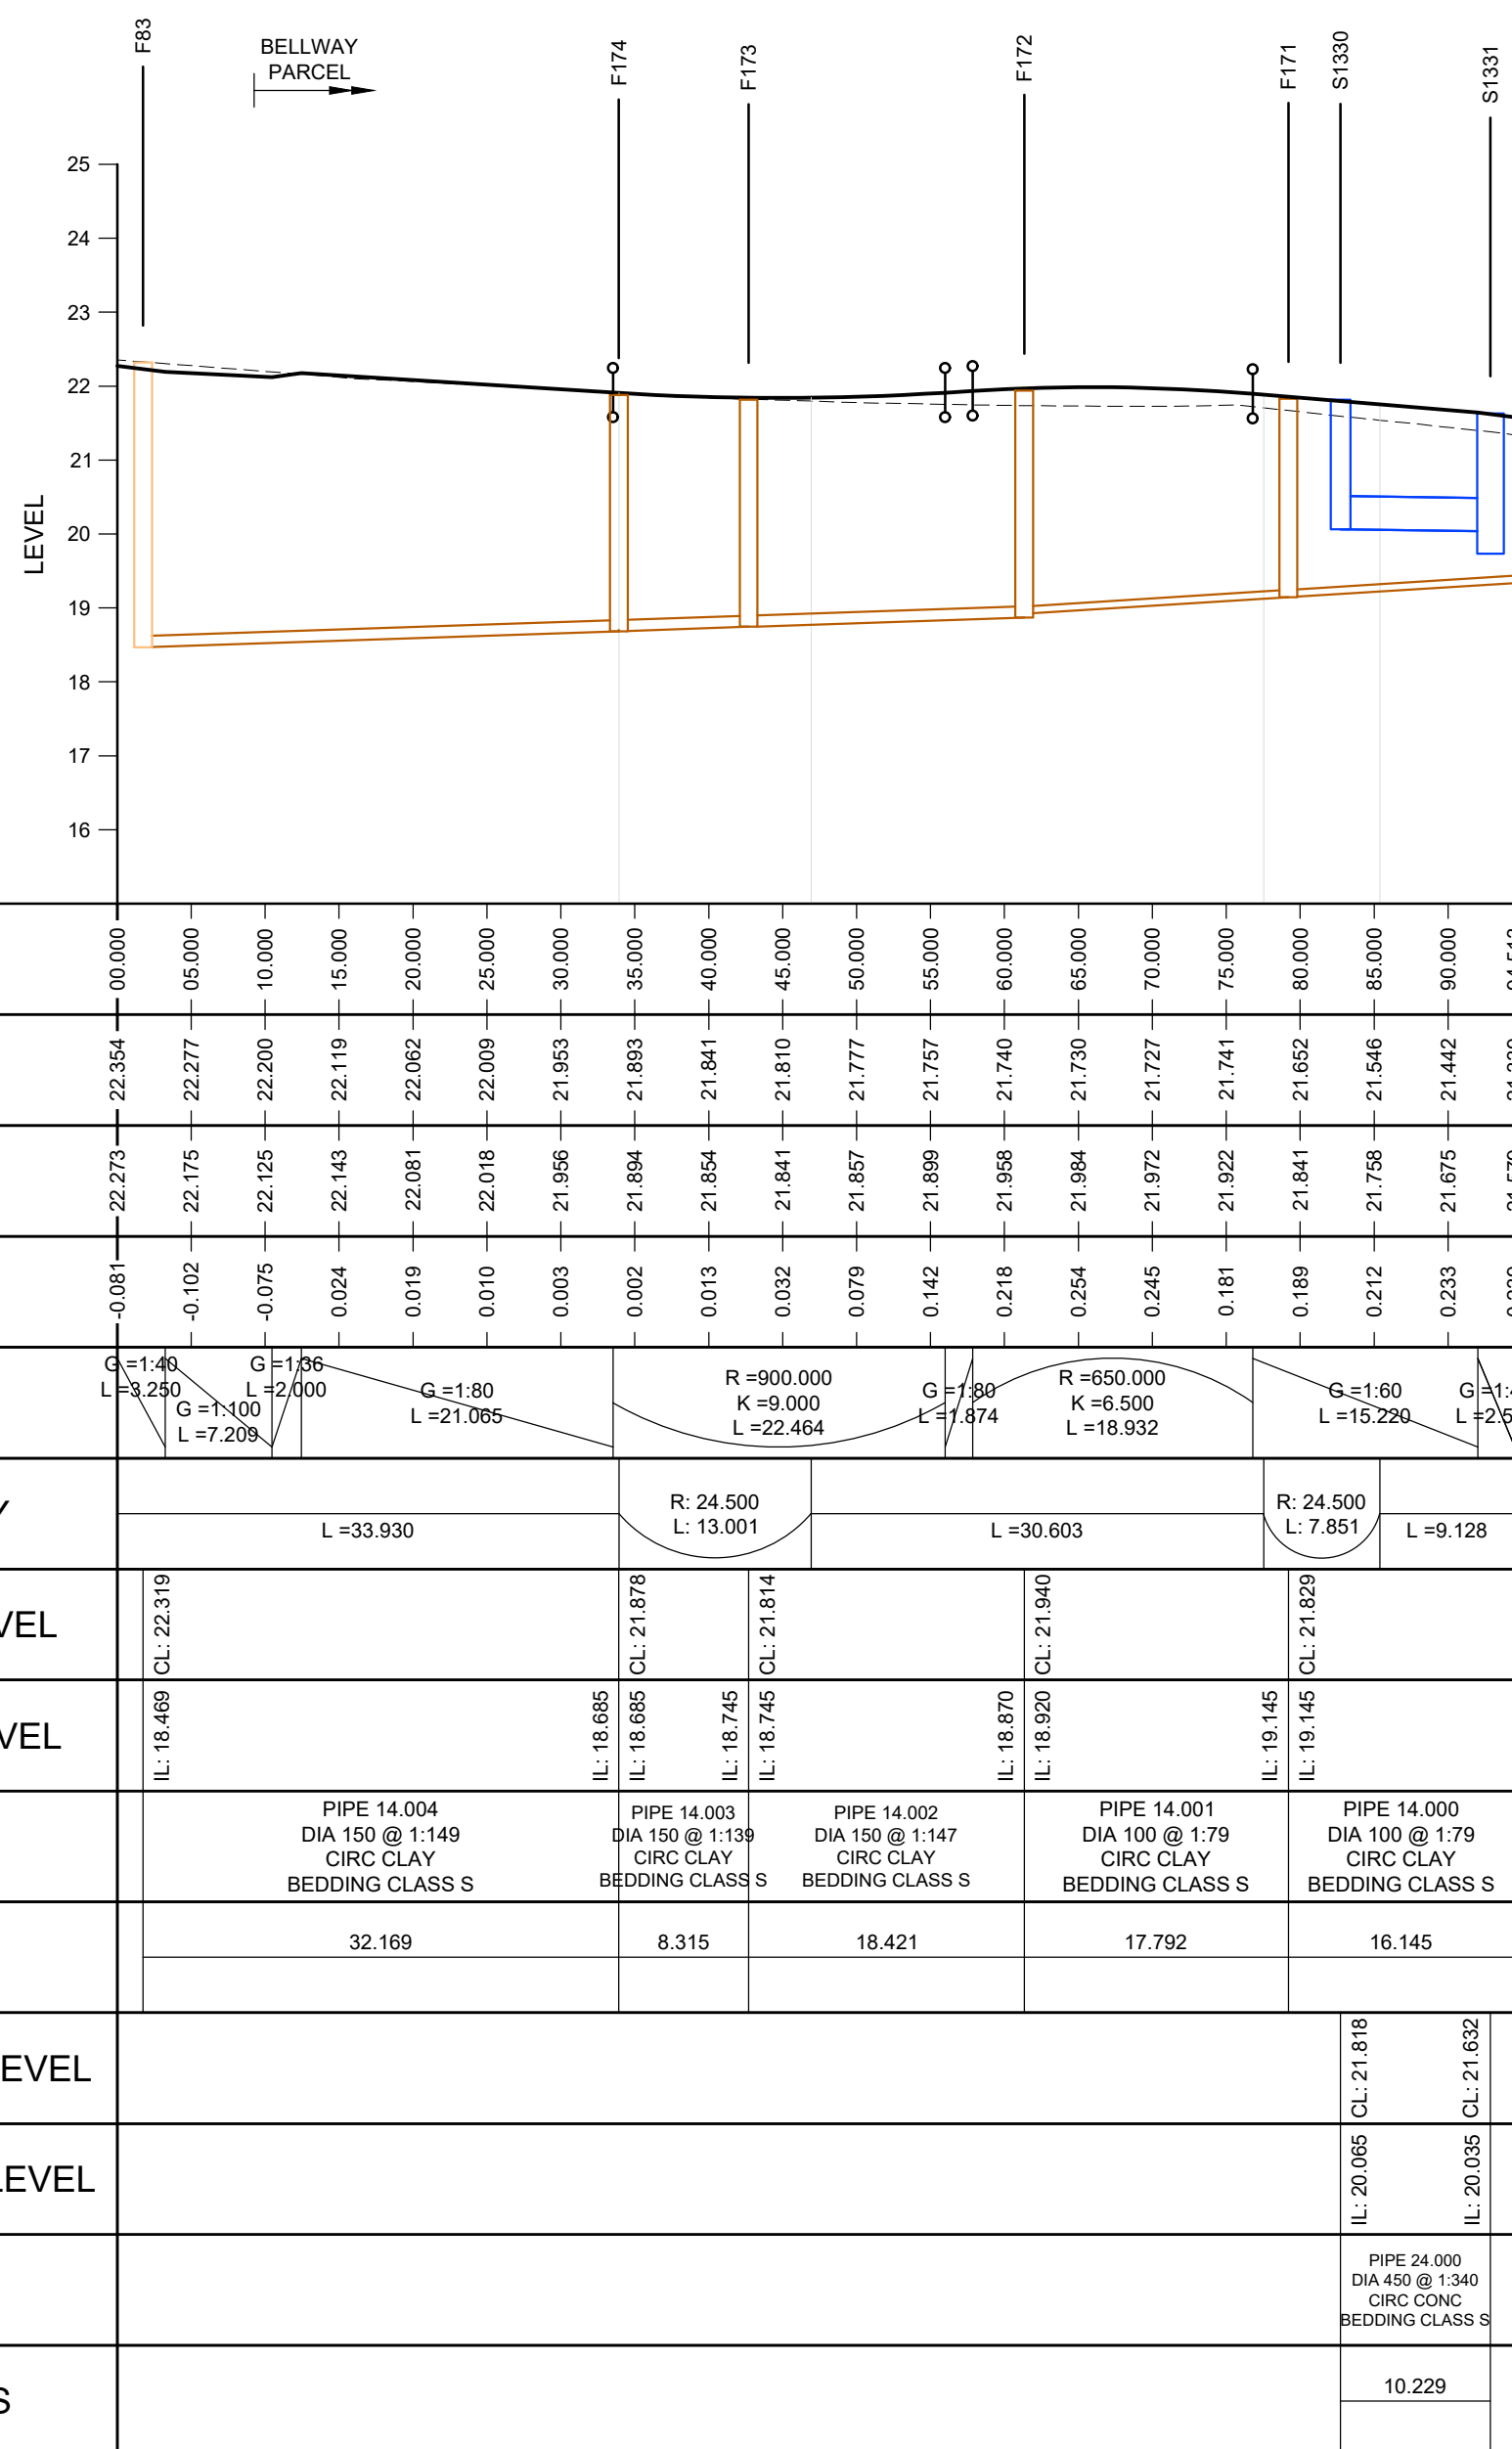


T5
SCALE: H 1:500,V 1:100, DATUM: 15.000

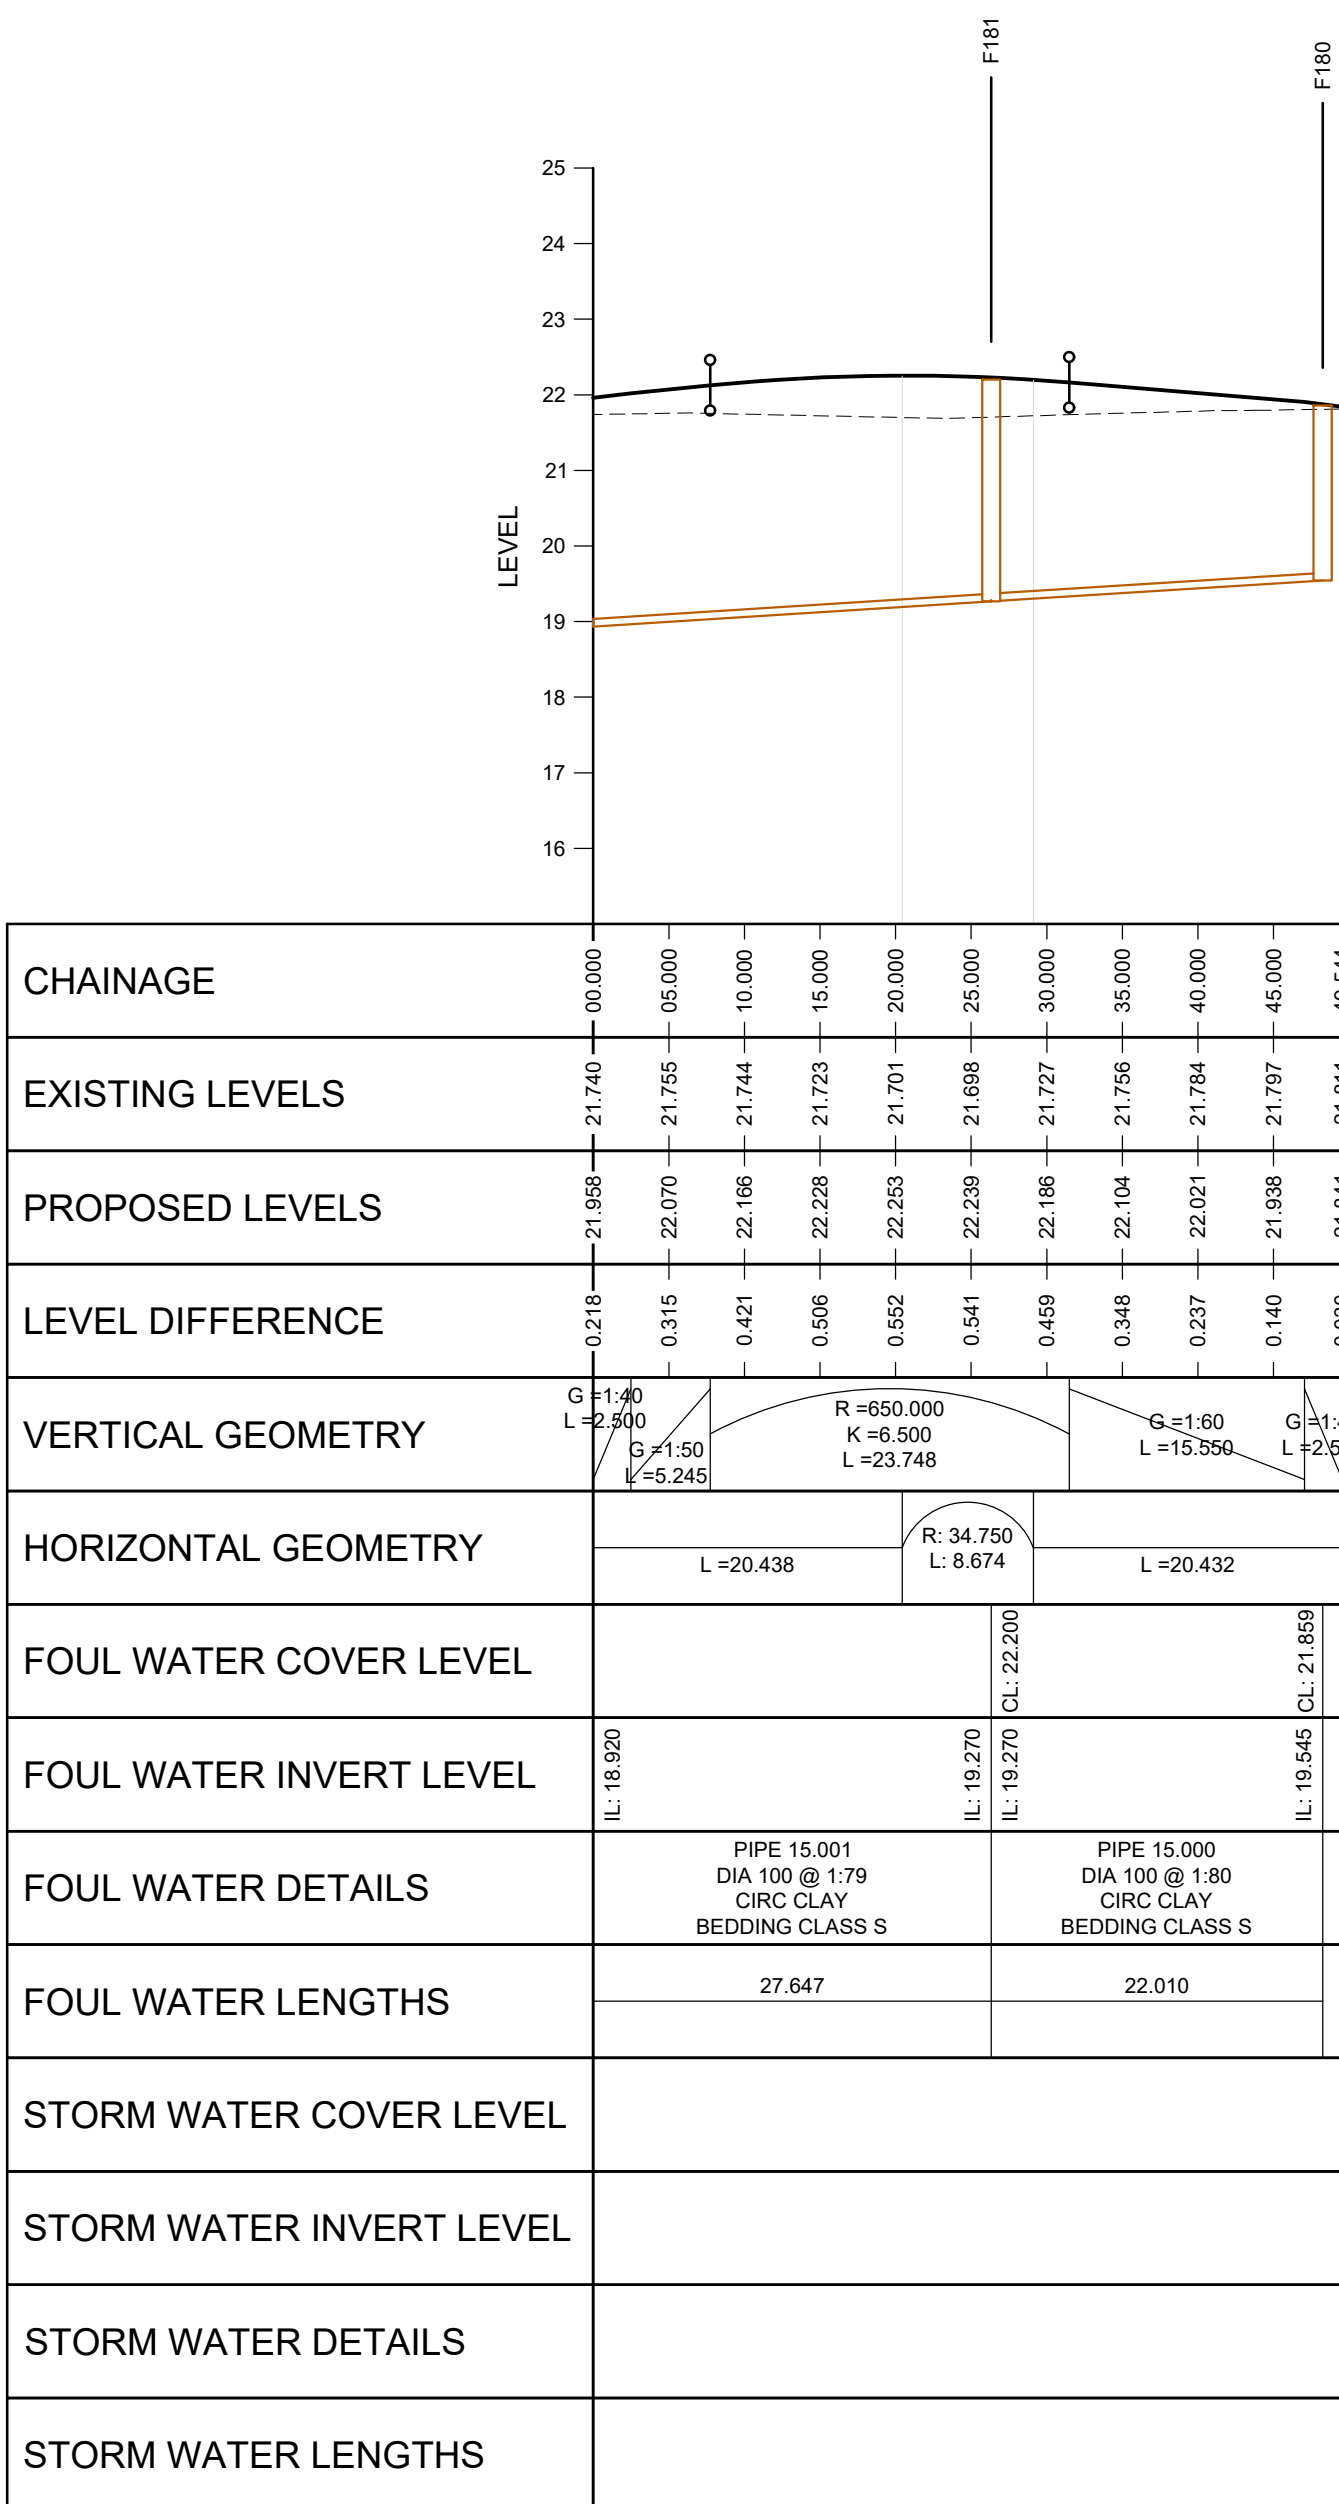


T5-1
SCALE: H 1:500,V 1:100, DATUM: 15.000

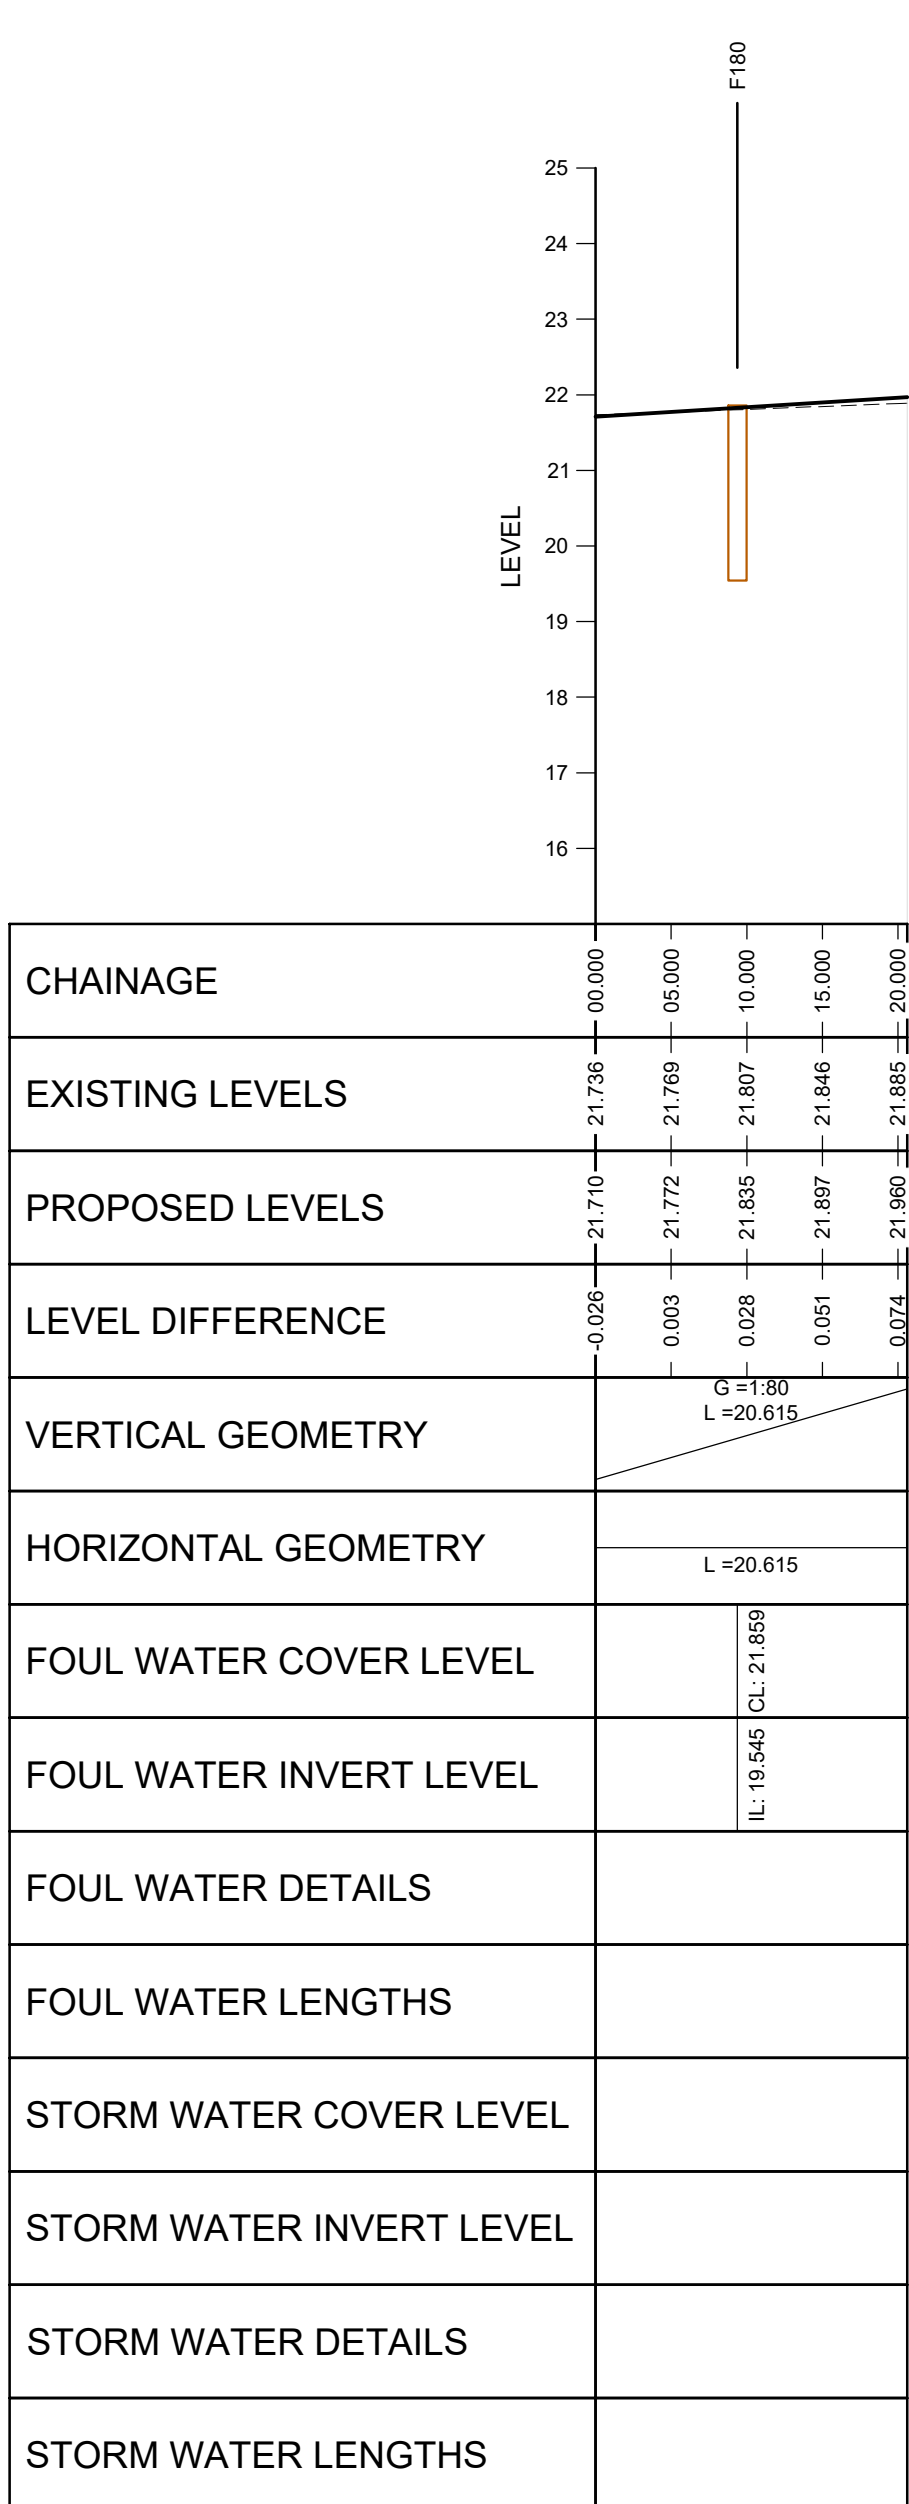


T5-2
SCALE: H 1:500,V 1:100, DATUM: 15.000

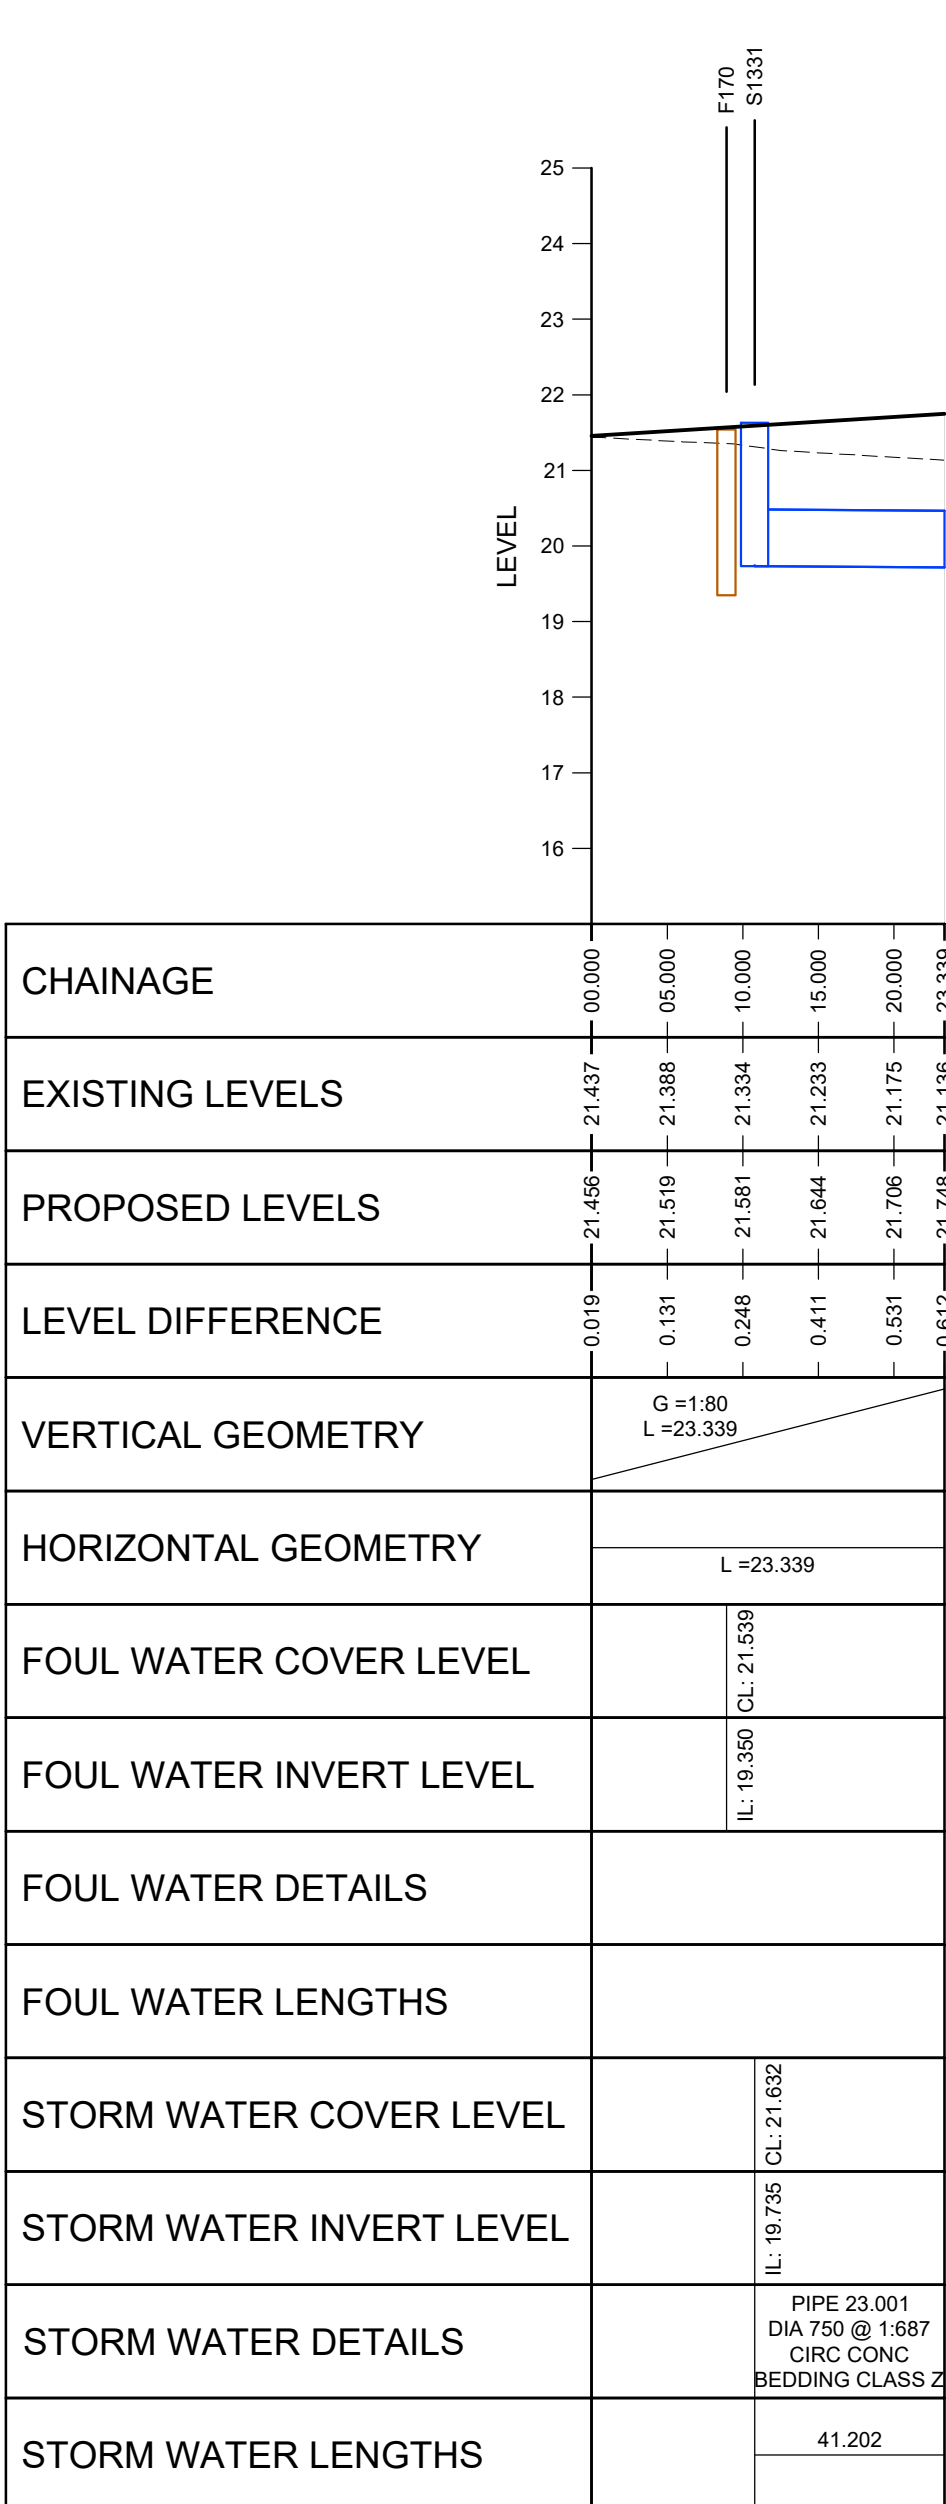

T5-3
SCALE: H 1:500,V 1:100, DATUM: 15.000

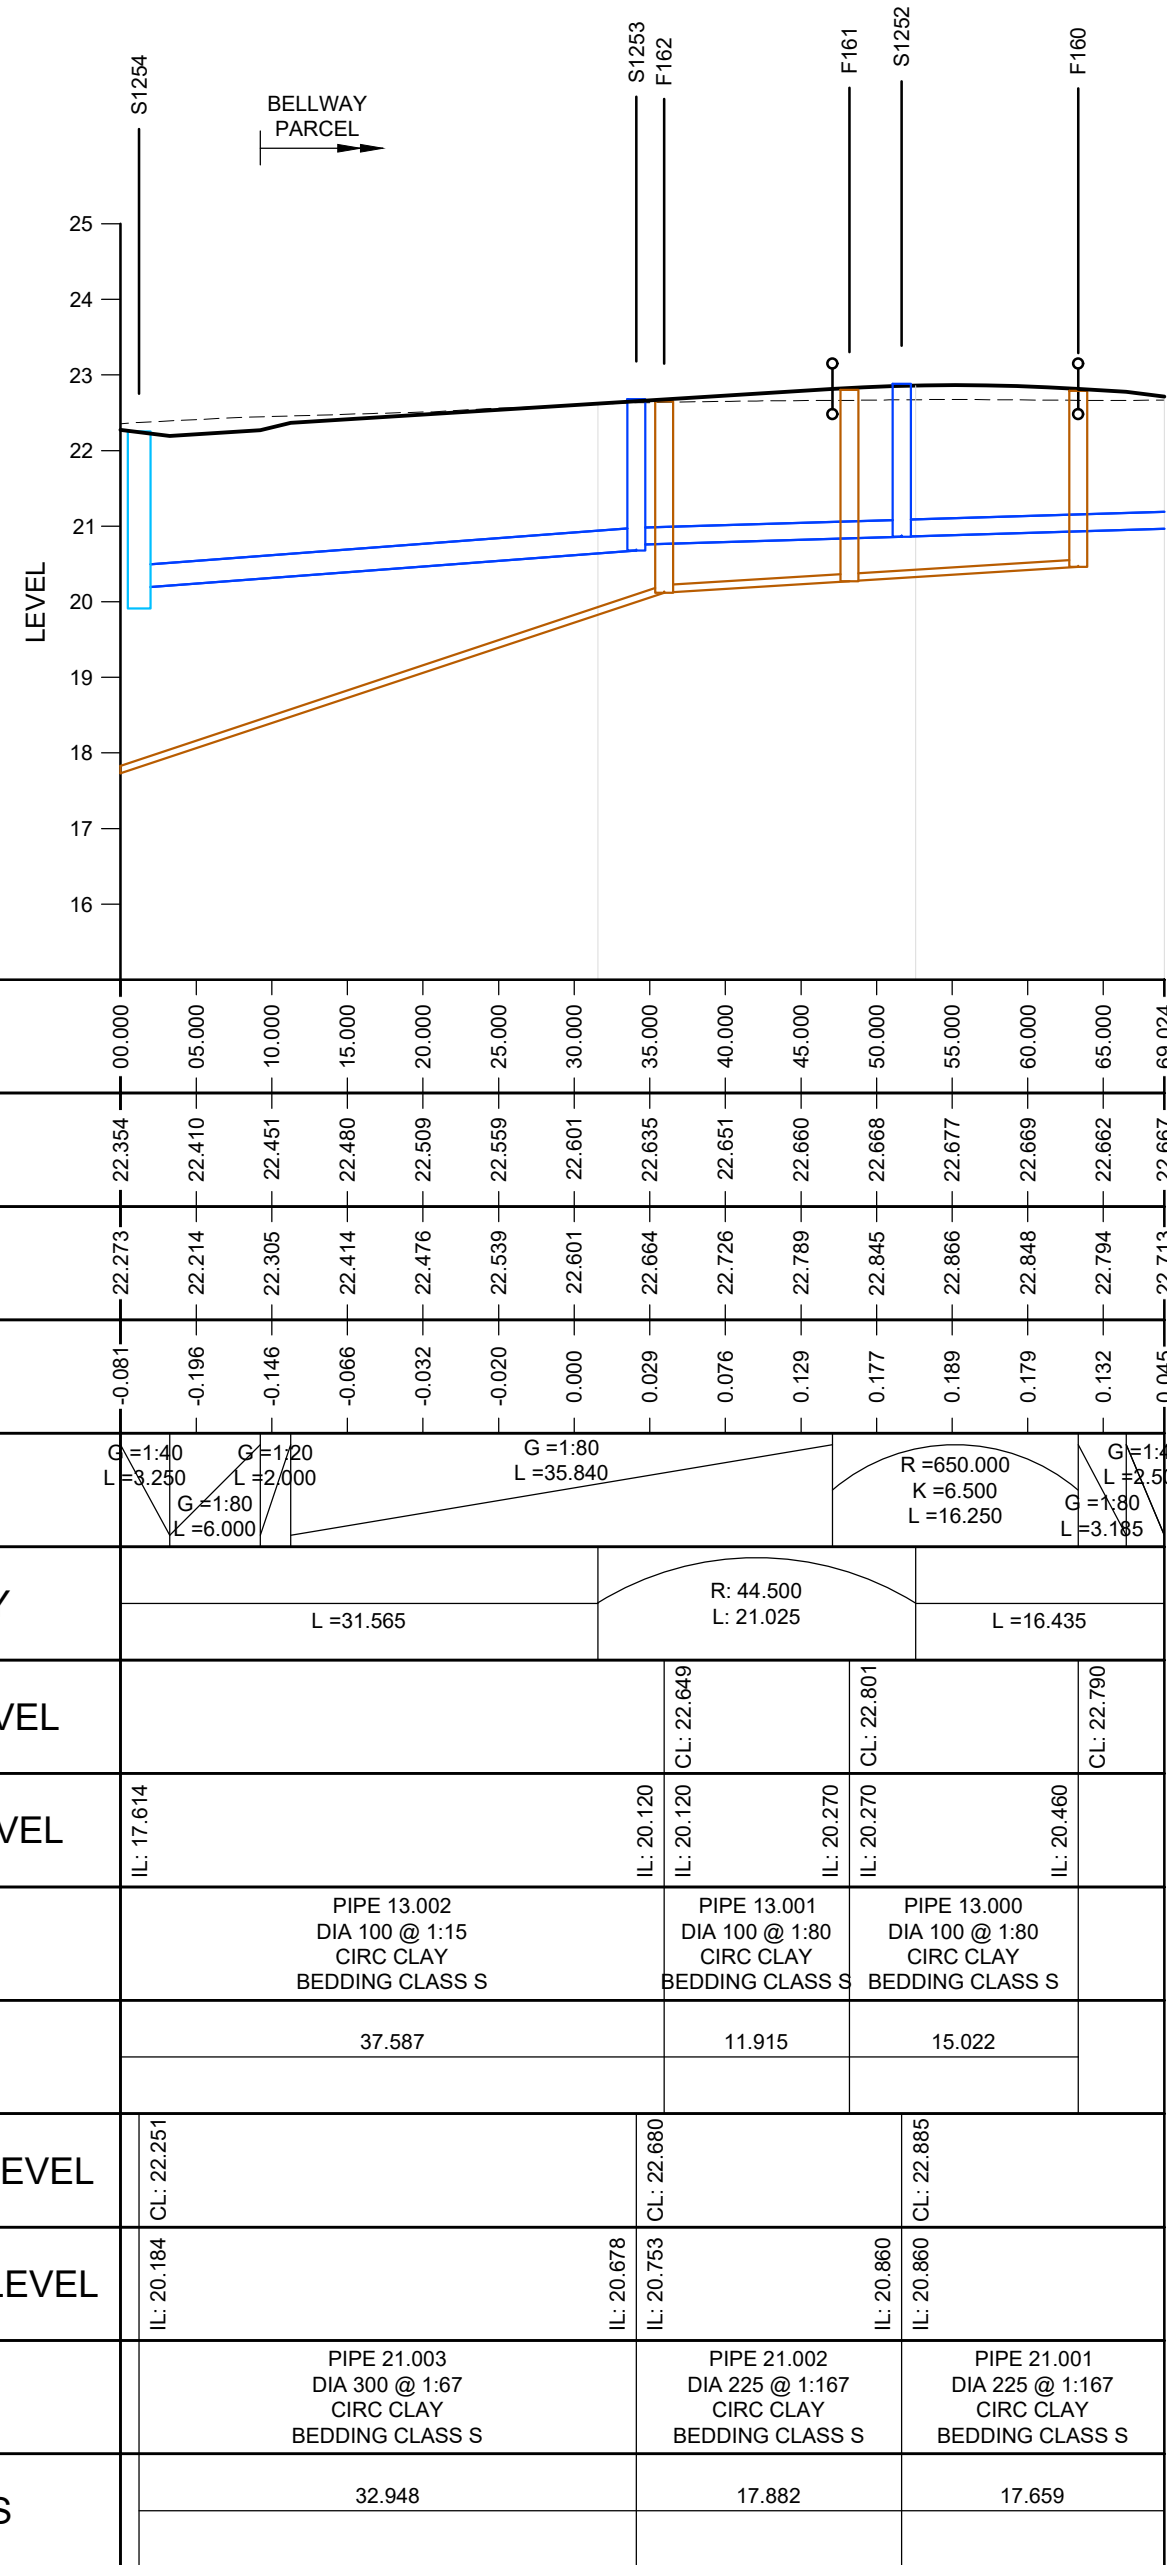

T6
SCALE: H 1:500,V 1:100, DATUM: 15.000

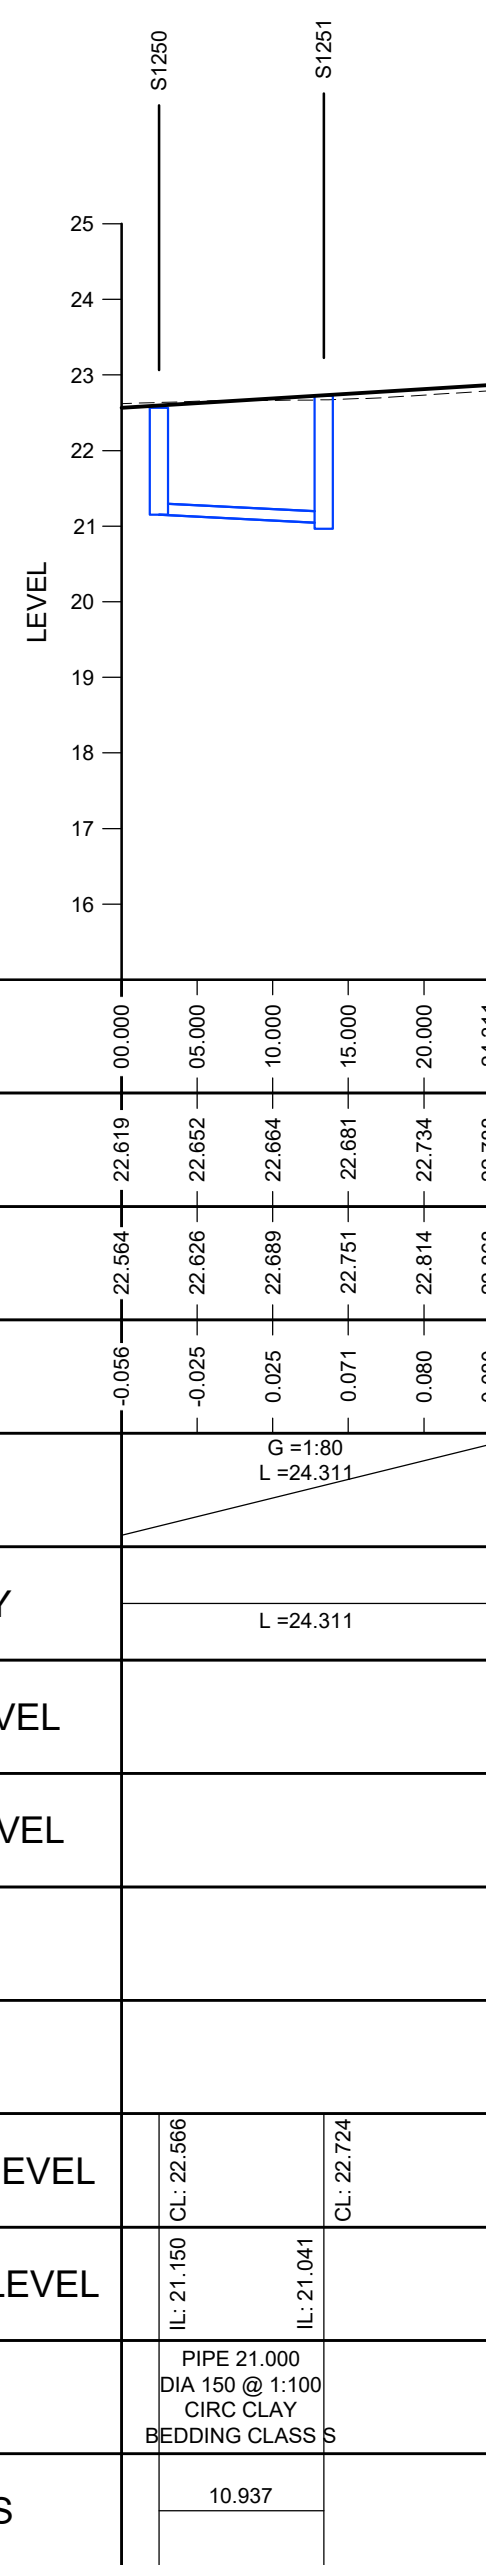

T6-1
SCALE: H 1:500,V 1:100, DATUM: 15.000

NOTES

- THIS DRAWING IS TO BE READ IN CONJUNCTION WITH CODE FOR ADDITION SPECIFICATIONS FOR HIGHWAY WORKS, AND ALL OTHER RELATED DRAWINGS ISSUED.
- IF THERE IS ANY AMBIGUITY BETWEEN THE DRAWINGS, THE CONTRACTOR SHALL IMMEDIATELY INFORM THE ENGINEER.
- DO NOT SCALE FROM THIS DRAWING UNLESS FOR PLANNING PURPOSES. WORK FROM FIGURED DIMENSIONS ONLY.
- ALL DIMENSIONS SHOWN ON THIS DRAWING ARE IN METRES.
- ALL DIMENSIONS, LEVELS AND SURVEY GRID CO-ORDINATES ARE TO BE CHECKED ON SITE AND THE ENGINEER NOTIFIED IMMEDIATELY OF ANY DISCREPANCIES PRIOR TO THE COMMENCEMENT OF THE WORKS.
- NO DEVIATION FROM THE DETAILS SHOWN ON THIS DRAWING IS PERMITTED WITHOUT PERMISSION FROM THE ENGINEER.
- FOR PROPOSED LEVELS, CONTOURS AND DRAINAGE REFER TO ODYSSEY DRAWINGS 22-190/001 TO 22-190/003.

LEGEND

- EXISTING GROUND PROFILE
- PROPOSED GROUND PROFILE
- ADOPTABLE S104 FOUL WATER SEWER AND MANHOLE
- ADOPTABLE S104 SURFACE WATER SEWER AND MANHOLE
- FOUL WATER SEWER AND MANHOLE DESIGNED BY PFA
- SURFACE WATER SEWER AND MANHOLE DESIGNED BY PFA
- CIRC CLAY EXTRA STRENGTH VITRIFIED CLAY WITH SPIGOT AND SOCKET FLEXIBLE JOINTS TO BS EN 295
- CIRC CONC FLEXIBLE JOINTED CONCRETE PIPES TO BS EN 1916/2002/BS 5911, 1,2002 CLASS 120

PFA ON PARCEL
DRAINAGE NOT SHOWN.
REFER TO ENGINEERING
LAYOUTS FOR
NETWORK INFORMATION

TENDER
ISSUE

A	ISSUED FOR TENDER	AT	CR	LH	27.04.23
Rev	Amendments	Des	Chk	App	Date



Job Title	BOORLEY GARDENS PHASE 1A, 1B & 1C				
Drawing Title	LONGSECTIONS SHEET 2				
Client	Bellway				
Scale	AS SHOWN @ A0	Date	JUL 22	Designed	SG
Drawn	TB	Checked	SG	Approved	RM
Job No	22-190	Drawing No	22-190/008	Rev	A