



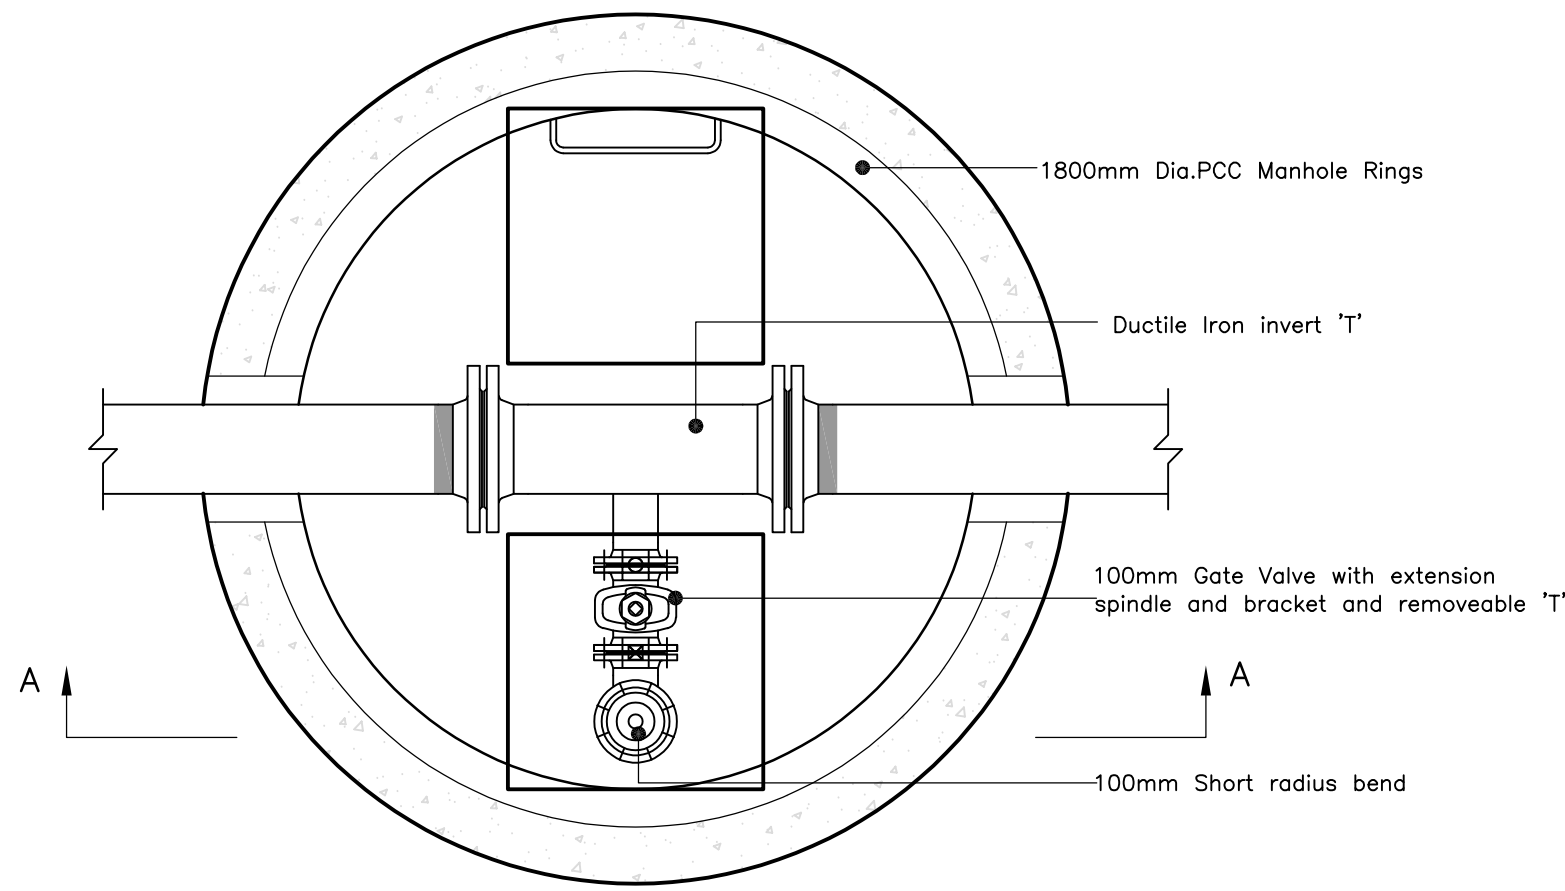


Plan
Scale 1:20

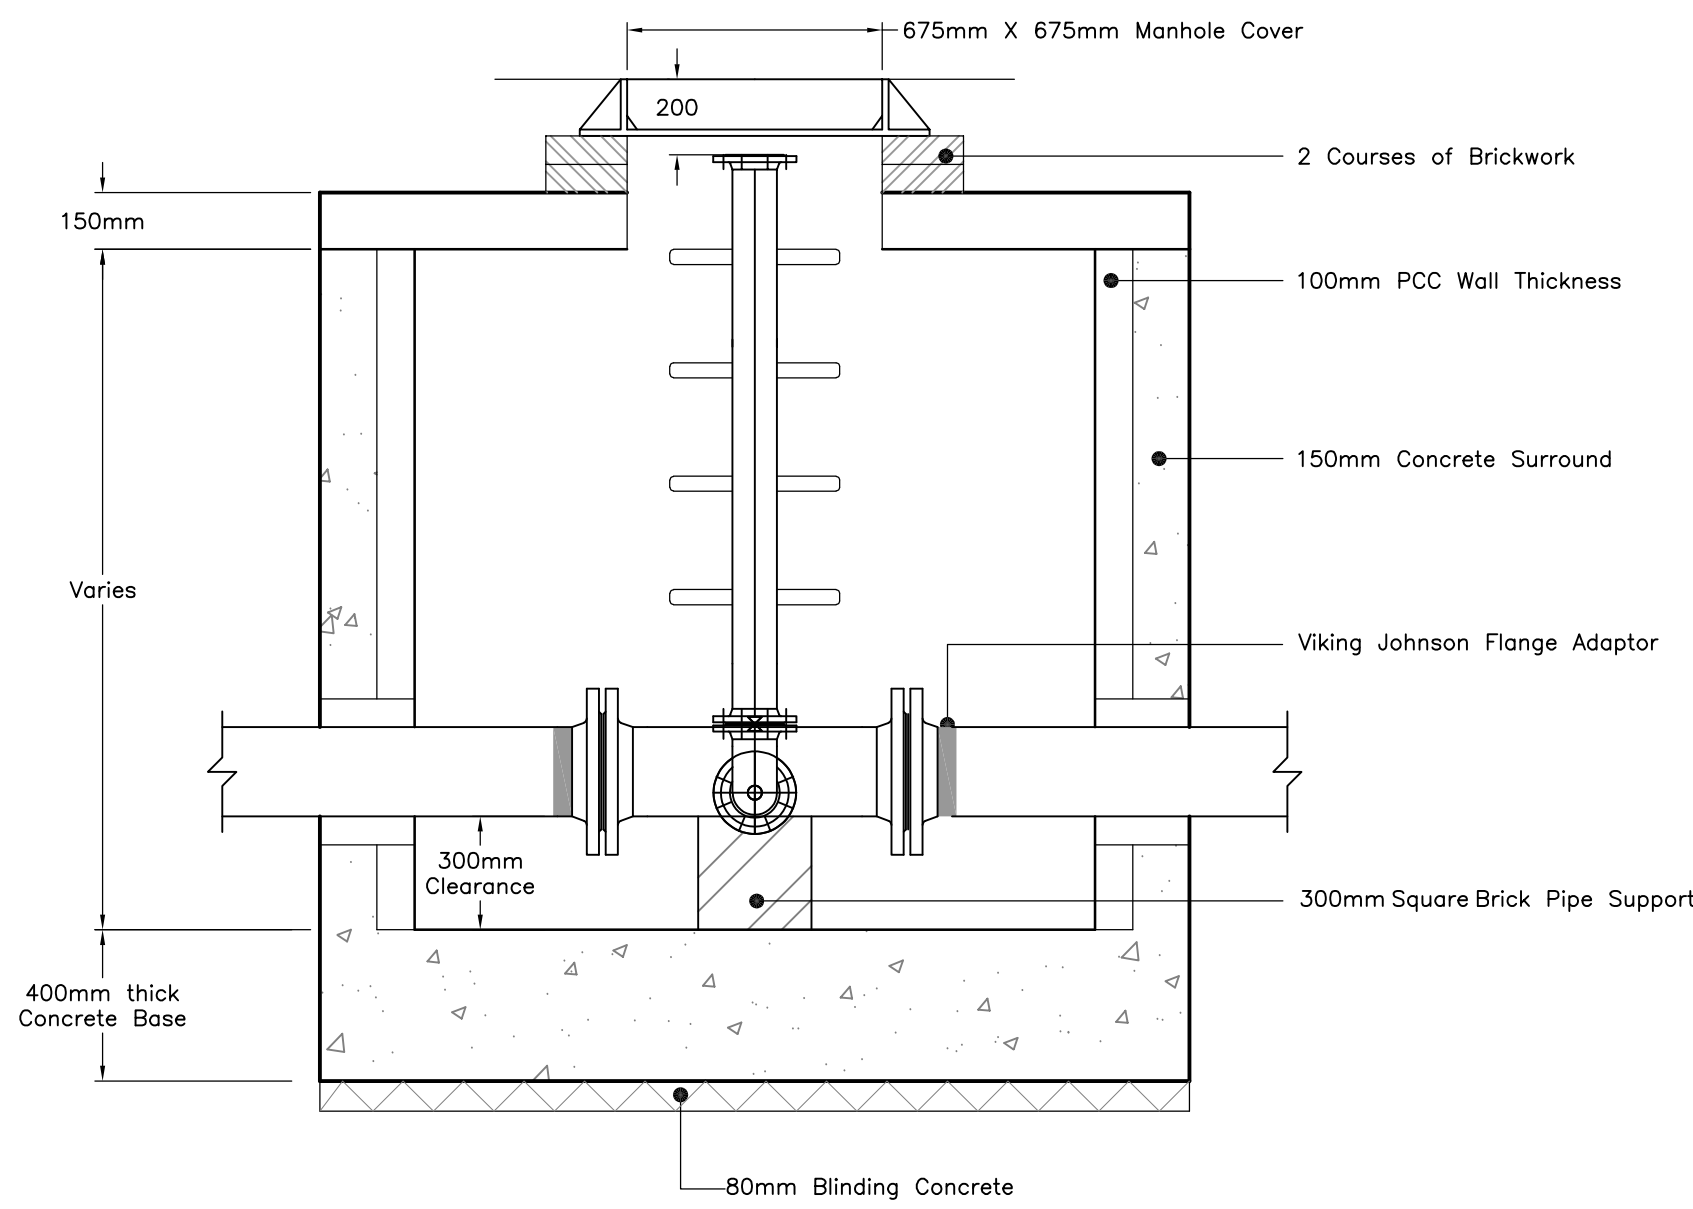


Section A-A
Scale 1:20

Wash Out Chamber


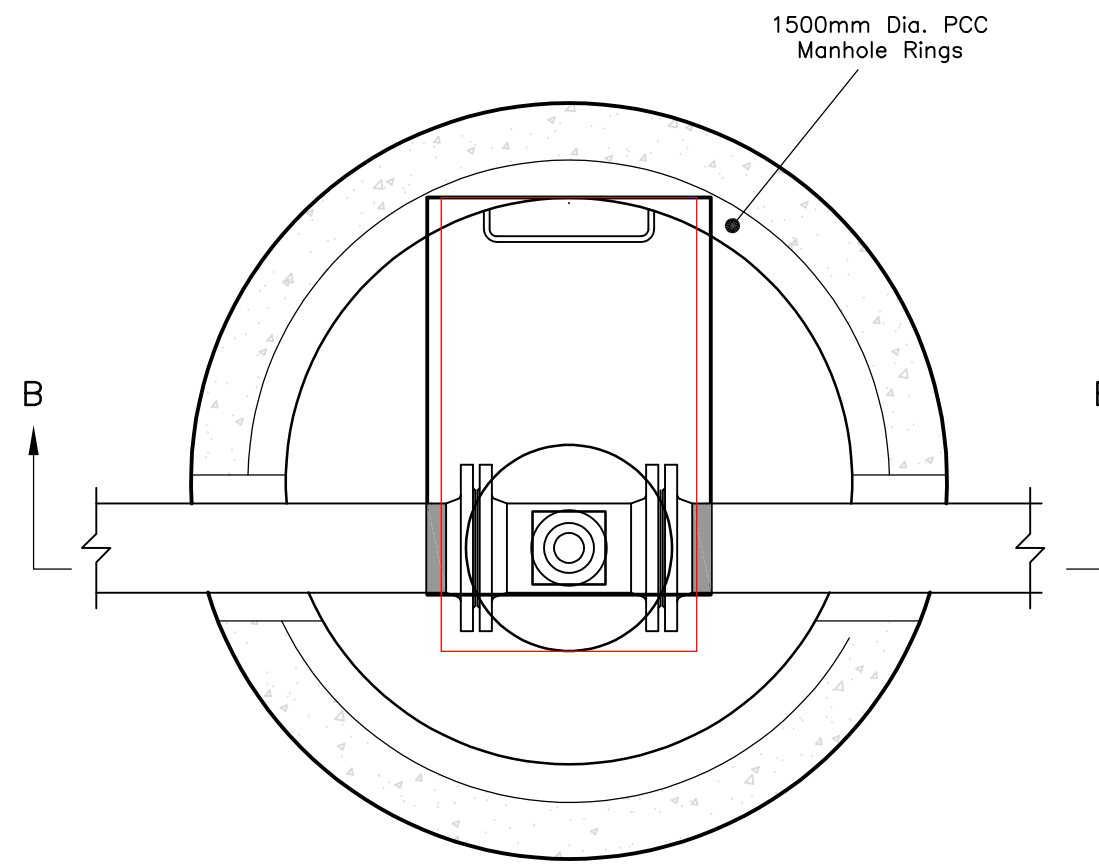


Plan
Scale 1:20

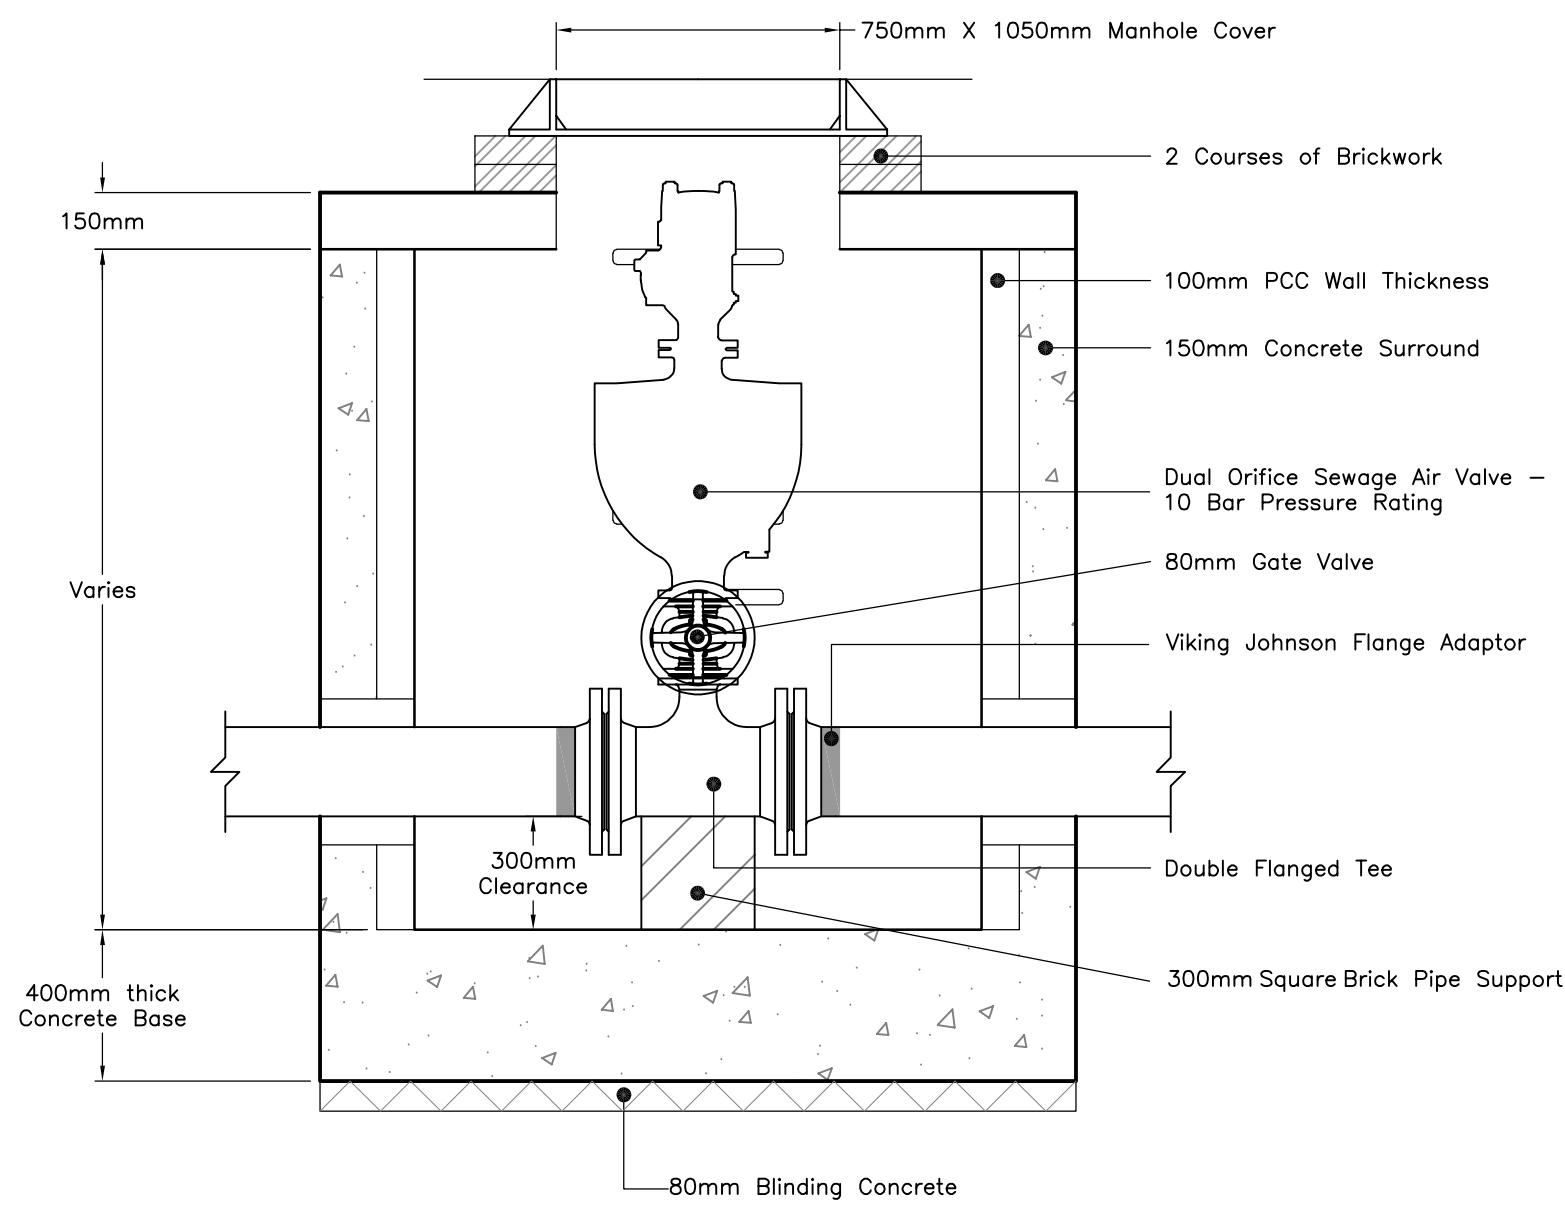


Section B-B
Scale 1:20

Air Valve Chamber

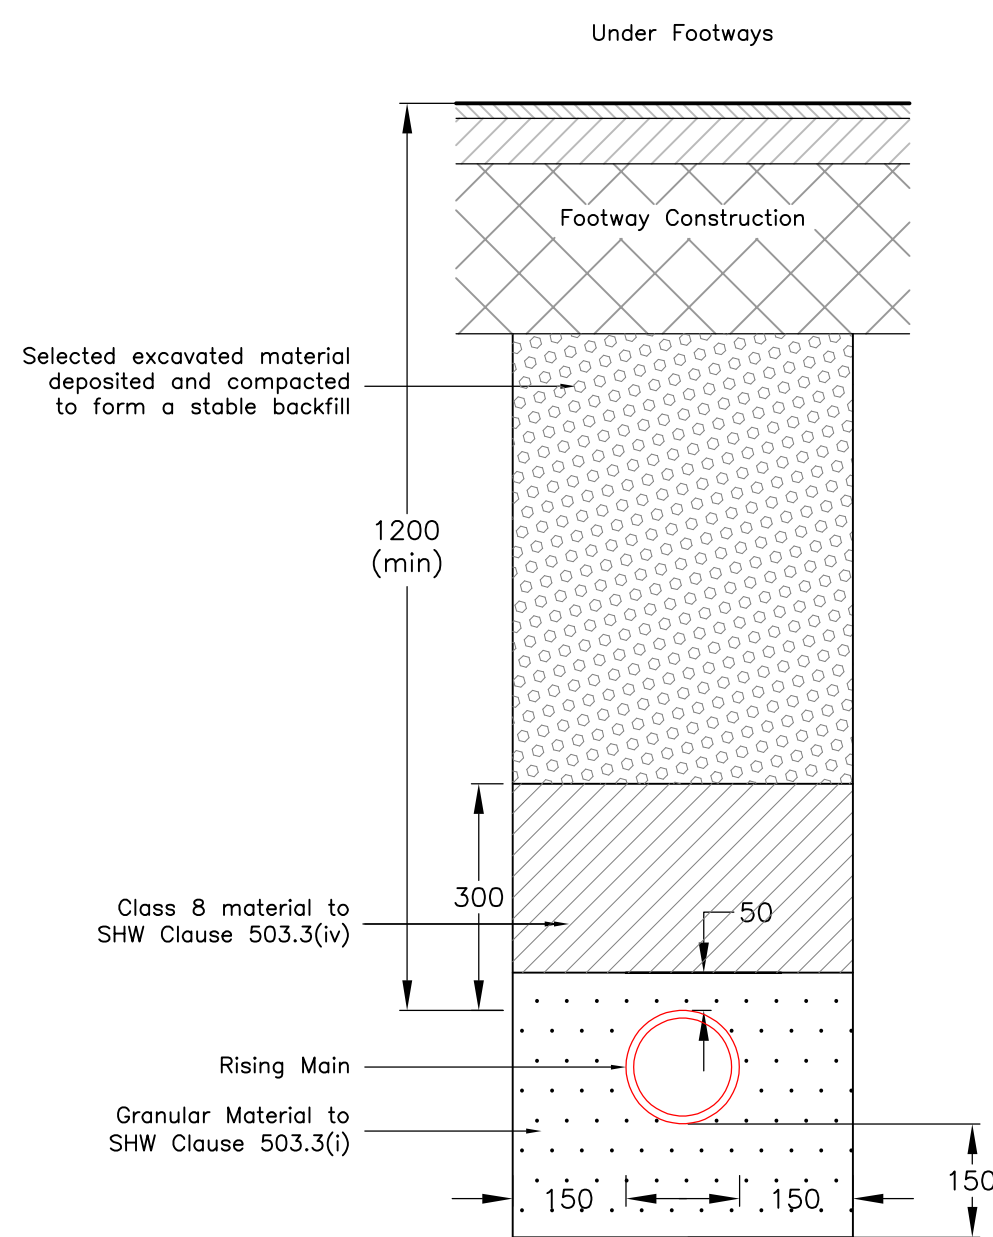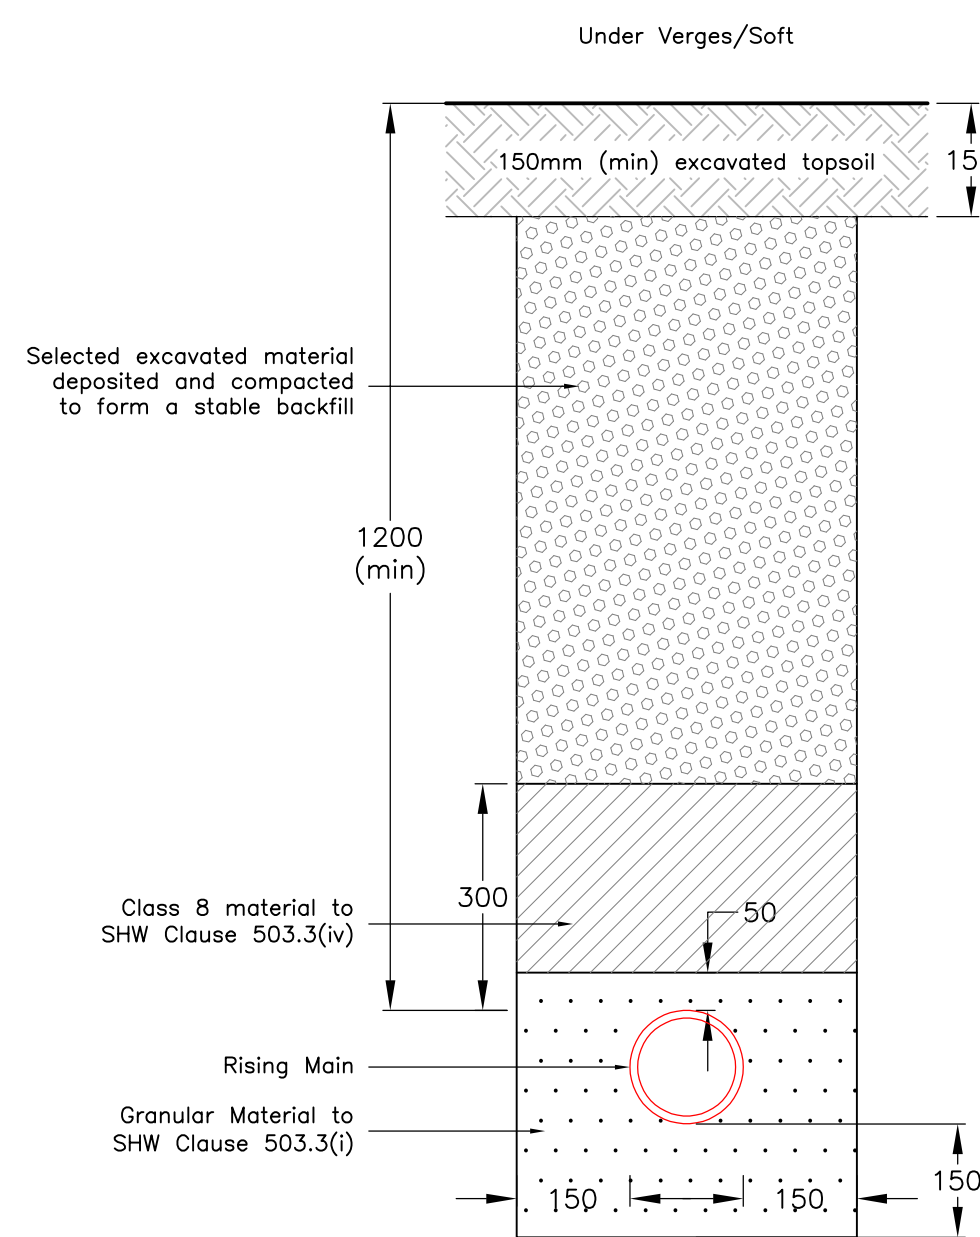

Typical Rising Mains Detail
Scale 1:10

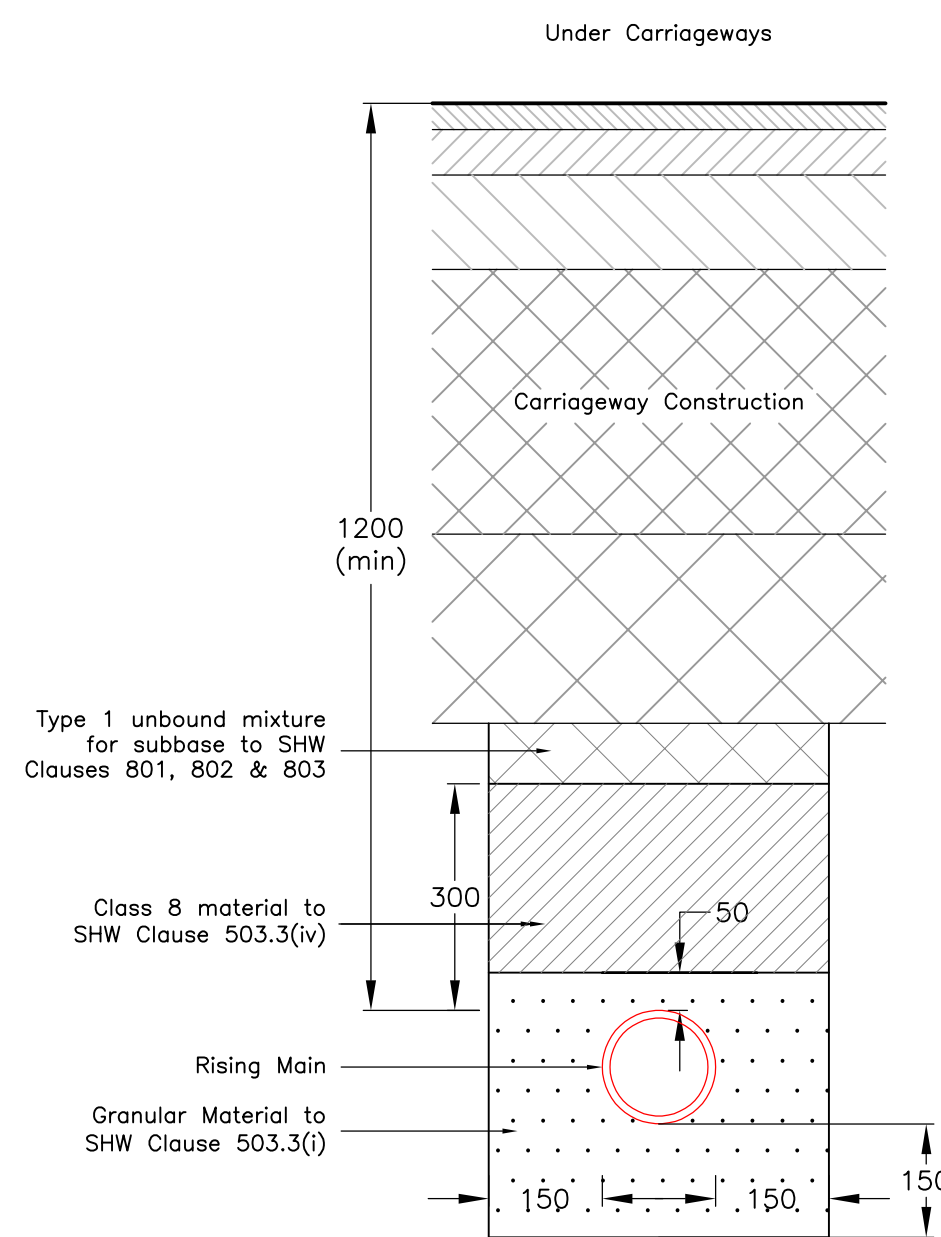

Stratton Park House, Wanborough Road
Swindon, SN3 4HG

Telephone
01793 828000

Website
www.pfapl.com

For Tender
This drawing is intended to provide the contractor/
developer with sufficient information, when read in
conjunction with the Specification, to identify materials
and to estimate quantities for the purposes of cost
estimates. It should not be relied upon for construction
purposes.

Rev	Date	Description	Drawn	Check
#	08/10/21	First Issue.	DRB	CI

Status

FOR TENDER

Client



Project

**Boorley Gardens
Winchester Road
Hedge End**

Drawing Title

**Rising Main
Construction Details**

Drawing No.

M434/49

Date: October 2021 Scale: As Shown @ A1

E-Mail: dbrock@pfapl.com