


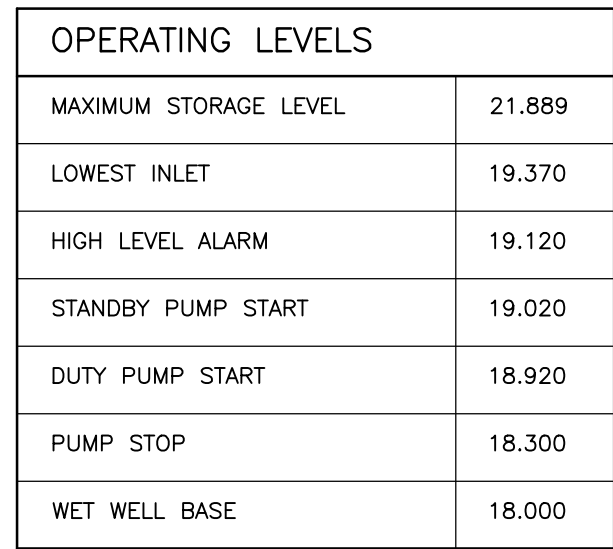

Rev	Date	Description	Drawn	Check
#	29/05/22	First Issue.	JM	DRB
A	21/06/22	Review after surge analysis results.	JM	DRB
B	07/10/22	Drawing updated to be consistent with Structural Engineers Design.	DRB	CI

FOR TECHNICAL APPROVAL

Client

miller homes
Bellway

Project

**Boorley Gardens
Winchester Road
Hedge End
S38-1 and Shared Areas**

Drawing Title

Pumping Station 2 (PS2)
Construction Details

Drawing No. M434/39		Rev B
Date: May 2022	Scale: As Shown @ A0	
E-Mail: dbrock@pfaplc.com		