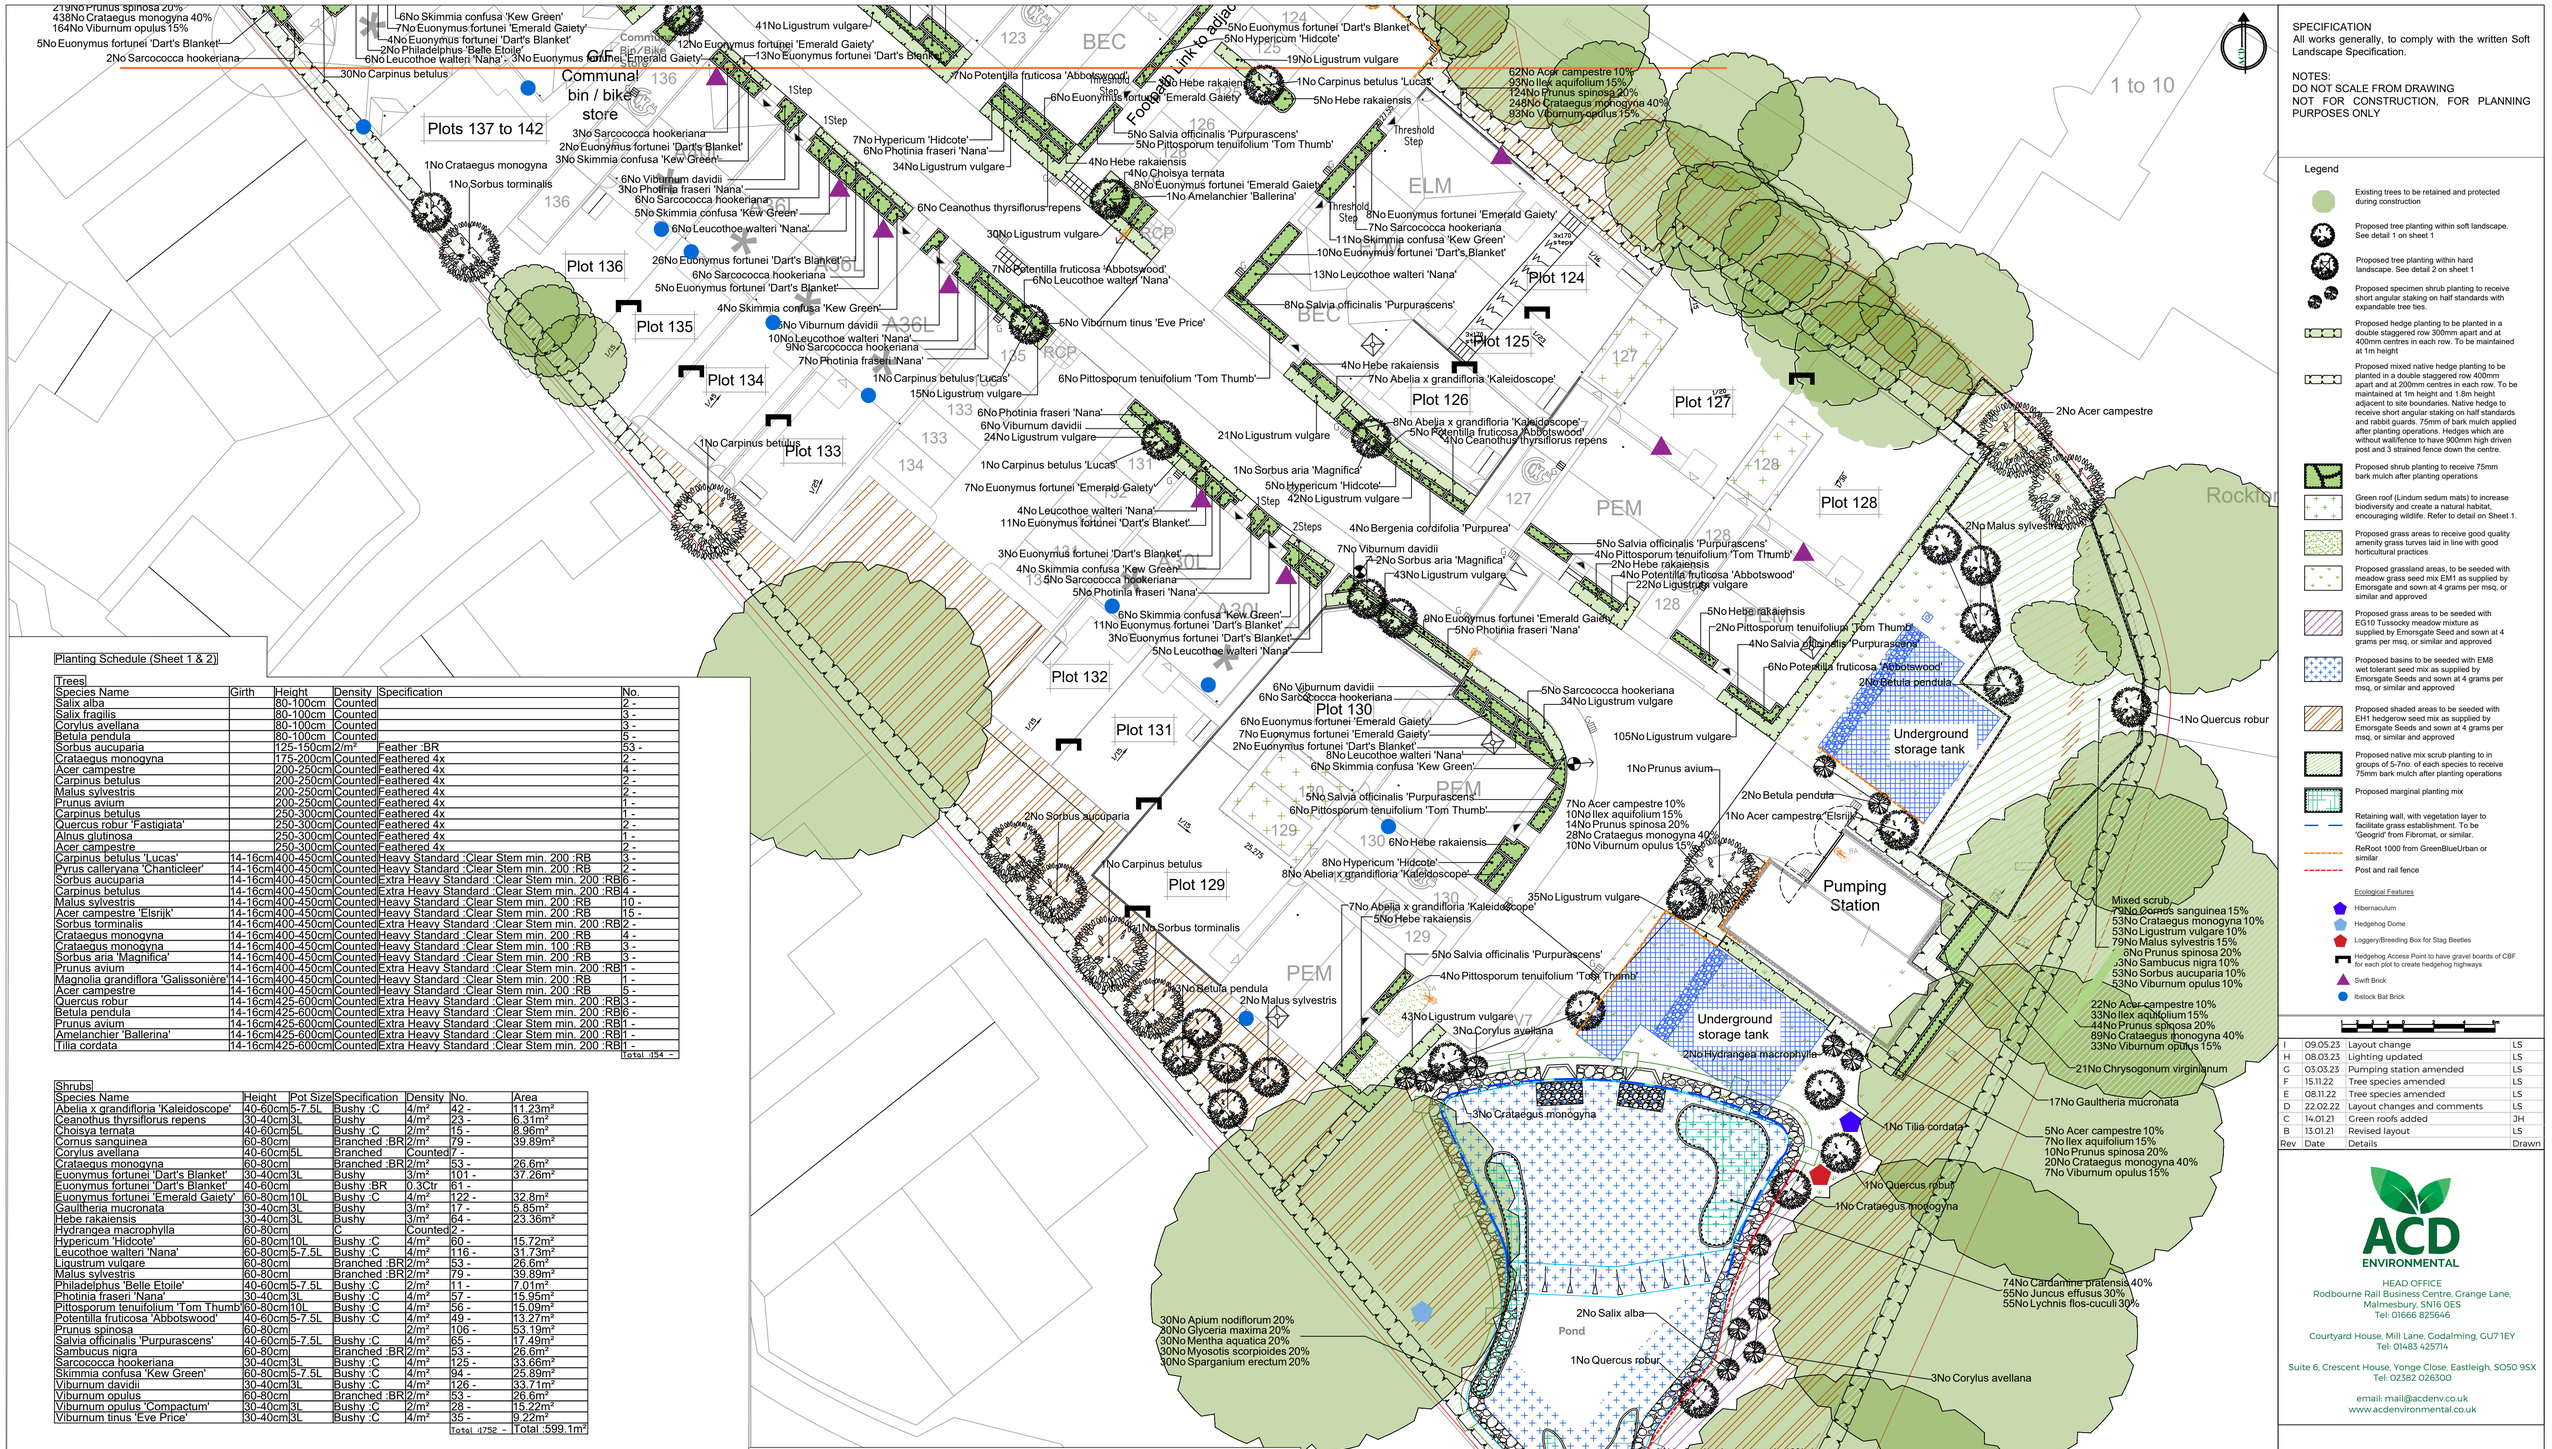


Planting Schedule (Sheet 1 & 2)

Trees

Species Name	Girth	Height	Density	Specification	No.
Salix alba		80-100cm	Counted		2 -
Salix fragilis		80-100cm	Counted		3 -
Corylus avellana		80-100cm	Counted		3 -
Betula pendula		80-100cm	Counted		5 -
Sorbus aucuparia		125-150cm	2/m²	Feather :BR	53 -
Crataegus monogyna		175-200cm	Counted	Feathered 4x	2 -
Acer campestre		200-250cm	Counted	Feathered 4x	4 -
Carpinus betulus		200-250cm	Counted	Feathered 4x	2 -
Malus sylvestris		200-250cm	Counted	Feathered 4x	2 -
Prunus avium		200-250cm	Counted	Feathered 4x	1 -
Carpinus betulus		250-300cm	Counted	Feathered 4x	1 -
Quercus robur 'Fastigiata'		250-300cm	Counted	Feathered 4x	2 -
Alnus glutinosa		250-300cm	Counted	Feathered 4x	1 -
Acer campestre		250-300cm	Counted	Feathered 4x	2 -
Carpinus betulus 'Lucas'	14-16cm	400-450cm	Counted	Heavy Standard :Clear Stem min. 200 :RB	3 -
Pyrus calleryana 'Chanticleer'	14-16cm	400-450cm	Counted	Heavy Standard :Clear Stem min. 200 :RB	2 -
Sorbus aucuparia	14-16cm	400-450cm	Counted	Extra Heavy Standard :Clear Stem min. 200 :RB	6 -
Carpinus betulus	14-16cm	400-450cm	Counted	Extra Heavy Standard :Clear Stem min. 200 :RB	4 -
Malus sylvestris	14-16cm	400-450cm	Counted	Heavy Standard :Clear Stem min. 200 :RB	10 -
Acer campestre 'Elsrijk'	14-16cm	400-450cm	Counted	Heavy Standard :Clear Stem min. 200 :RB	15 -
Sorbus torminalis	14-16cm	400-450cm	Counted	Extra Heavy Standard :Clear Stem min. 200 :RB	2 -
Crataegus monogyna	14-16cm	400-450cm	Counted	Heavy Standard :Clear Stem min. 200 :RB	4 -
Crataegus monogyna	14-16cm	400-450cm	Counted	Heavy Standard :Clear Stem min. 100 :RB	3 -
Sorbus aria 'Magnifica'	14-16cm	400-450cm	Counted	Heavy Standard :Clear Stem min. 200 :RB	3 -
Prunus avium	14-16cm	400-450cm	Counted	Extra Heavy Standard :Clear Stem min. 200 :RB	1 -
Magnolia grandiflora 'Galissoniére'	14-16cm	400-450cm	Counted	Heavy Standard :Clear Stem min. 200 :RB	1 -
Acer campestre	14-16cm	400-450cm	Counted	Heavy Standard :Clear Stem min. 200 :RB	5 -
Quercus robur	14-16cm	425-600cm	Counted	Extra Heavy Standard :Clear Stem min. 200 :RB	3 -
Betula pendula	14-16cm	425-600cm	Counted	Extra Heavy Standard :Clear Stem min. 200 :RB	6 -
Prunus avium	14-16cm	425-600cm	Counted	Extra Heavy Standard :Clear Stem min. 200 :RB	1 -
Amelanchier 'Ballerina'	14-16cm	425-600cm	Counted	Extra Heavy Standard :Clear Stem min. 200 :RB	1 -
Tilia cordata	14-16cm	425-600cm	Counted	Extra Heavy Standard :Clear Stem min. 200 :RB	1 -
					Total :154 -

Shrubs

Species Name	Height	Pot Size	Specification	Density	No.	Area
Abelia x grandiflora 'Kaleidoscope'	40-60cm	5-7.5L	Bushy :C	4/m²	42 -	11.23m²
Ceanothus thyrsiflorus repens	30-40cm	3L	Bushy	4/m²	23 -	6.31m²
Choisya ternata	40-60cm	5L	Bushy :C	2/m²	15 -	8.96m²
Cornus sanguinea	60-80cm		Branched :BR	2/m²	79 -	39.89m²
Corylus avellana	40-60cm	5L	Branched	Counted	7 -	
Crataegus monogyna	60-80cm		Branched :BR	2/m²	53 -	26.6m²
Euonymus fortunei 'Dart's Blanket'	30-40cm	3L	Bushy	3/m²	101 -	37.26m²
Euonymus fortunei 'Dart's Blanket'	40-60cm		Bushy :BR	0.3Ctr	61 -	
Euonymus fortunei 'Emerald Gaiety'	60-80cm	10L	Bushy :C	4/m²	122 -	32.8m²
Gaultheria mucronata	30-40cm	3L	Bushy	3/m²	17 -	5.85m²
Hebe rakaiensis	30-40cm	3L	Bushy	3/m²	64 -	23.36m²
Hydrangea macrophylla	60-80cm		C	Counted	2 -	
Hypericum 'Hidcote'	60-80cm	10L	Bushy :C	4/m²	60 -	15.72m²
Leucothoe walteri 'Nana'	60-80cm	5-7.5L	Bushy :C	4/m²	116 -	31.73m²
Ligustrum vulgare	60-80cm		Branched :BR	2/m²	53 -	26.6m²
Malus sylvestris	60-80cm		Branched :BR	2/m²	79 -	39.89m²
Philadelphus 'Belle Etoile'	40-60cm	5-7.5L	Bushy :C	2/m²	11 -	7.01m²
Photinia fraseri 'Nana'	30-40cm	3L	Bushy :C	4/m²	57 -	15.95m²
Pittosporum tenuifolium 'Tom Thumb'	60-80cm	10L	Bushy :C	4/m²	56 -	15.09m²
Potentilla fruticosa 'Abbotswood'	40-60cm	5-7.5L	Bushy :C	4/m²	49 -	13.27m²
Prunus spinosa	60-80cm			2/m²	106 -	53.19m²
Salvia officinalis 'Purpurascens'	40-60cm	5-7.5L	Bushy :C	4/m²	65 -	17.49m²
Sambucus nigra	60-80cm		Branched :BR	2/m²	53 -	26.6m²
Sarcococca hookeriana	30-40cm	3L	Bushy :C	4/m²	125 -	33.66m²
Skimmia confusa 'Kew Green'	60-80cm	5-7.5L	Bushy :C	4/m²	94 -	25.89m²
Viburnum davidii	30-40cm	3L	Bushy :C	4/m²	126 -	33.71m²
Viburnum opulus	60-80cm		Branched :BR	2/m²	53 -	26.6m²
Viburnum opulus 'Compactum'	30-40cm	3L	Bushy :C	2/m²	28 -	15.22m²
Viburnum tinus 'Eve Price'	30-40cm	3L	Bushy :C	4/m²	35 -	9.22m²
					Total :1752 -	Total :599.1m²

Double staggered hedge

Species Name	Height	Pot Size	Specification	Density	No.	Length
Acer campestre	40-60cm		Bushy :BR	0.2Ctr Double Staggered at 0.4m offset	459 -	46.44m
Carpinus betulus	40-60cm		Bushy :BR	0.5Ctr Double Staggered at 0.4m offset	381 -	96.52m
Crataegus monogyna	40-60cm		Bushy :BR	0.2Ctr Double Staggered at 0.4m offset	1849 -	185.77m
Ilex aquifolium	30-40cm		Bushy :BR	0.2Ctr Double Staggered at 0.4m offset	689 -	69.66m
Ligustrum vulgare	40-60cm		Bushy :BR	0.5Ctr Double Staggered at 0.4m offset	638 -	161.71m
Prunus spinosa	30-40cm		Bushy :BR	0.2Ctr Double Staggered at 0.4m offset	923 -	92.87m
Viburnum opulus	30-40cm		Bushy :BR	0.2Ctr Double Staggered at 0.4m offset	689 -	69.66m
					Total :5628 -	Total :722.63m

Triple staggered hedge

Species Name	Height	Pot Size	Specification	Density	No.	Length
Acer campestre	80-100cm			0.5Ctr Triple Staggered at 0.5m offset	9 -	1.63m
Cornus alba	60-80cm			0.5Ctr Triple Staggered at 0.5m offset	9 -	1.63m
Corylus avellana	60-80cm			0.5Ctr Triple Staggered at 0.5m offset	9 -	1.63m
Crataegus monogyna	80-100cm			0.5Ctr Triple Staggered at 0.5m offset	97 -	16.32m
Ilex aquifolium	60-80cm			0.5Ctr Triple Staggered at 0.5m offset	9 -	1.63m
Ligustrum ovalifolium				0.5Ctr Triple Staggered at 0.5m offset	19 -	3.26m
Malus sylvestris				0.5Ctr Triple Staggered at 0.5m offset	19 -	3.26m
Prunus spinosa	80-100cm			0.5Ctr Triple Staggered at 0.5m offset	19 -	3.26m
					Total :190 -	Total :32.62m

Herbaceous

Species Name	Height	Pot Size	Specification	Density	No.
Bergenia cordifolia 'Purpurea'		5-7.5L	Full Pot	4/m²	19 -
Chrysogonum virginianum			Full Pot	3/m²	21 -

Marginal / Aquatics

Species Name	Pot Size	Specification	Density	No.
Apium nodiflorum	1L	Plug: Well Rooted	6/m²	30 -
Cardamine pratensis	1L	Plug: Well Rooted	6/m²	110 -
Glyceria maxima	1L	Plug: Well Rooted	6/m²	30 -
Juncus effusus	0.5L	Plug: Well Rooted	6/m²	82 -
Lychnis flos-cuculi	1L	Plug: Well Rooted	6/m²	82 -
Mentha aquatica	0.5L	Plug: Well Rooted	6/m²	30 -
Myosotis scorpioides	1L	Plug: Well Rooted	6/m²	30 -
Sparganium erectum	1L	Plug: Well Rooted	6/m²	30 -

-If planting out of planting season (mid-March to mid November) bare root and rootballed to be container grown plants
-All trees in grass mulched with 1m diameter 75mm deep bark mulch circle
-All trees in grass supplied with black strimmer guard
-Refer to Soft Landscape Management and Maintenance Plan (VYH23007 man)
-Refer to Ecosupport Landscape Enhancements Management Plan

SPECIFICATION
All works generally, to comply with the written Soft Landscape Specification.

NOTES:
DO NOT SCALE FROM DRAWING
NOT FOR CONSTRUCTION, FOR PLANNING PURPOSES ONLY

Legend

- Existing trees to be retained and protected during construction
- Proposed tree planting within soft landscape. See detail 1 on sheet 1
- Proposed tree planting within hard landscape. See detail 2 on sheet 1
- Proposed specimen shrub planting to receive short angular staking on half standards with expandable tree ties.
- Proposed hedge planting to be planted in a double staggered row 300mm apart and at 400mm centres in each row. To be maintained at 1m height
- Proposed mixed native hedge planting to be planted in a double staggered row 400mm apart and at 200mm centres in each row. To be maintained at 1m height and 1.8m height adjacent to site boundaries. Native hedge to receive short angular staking on half standards and rabbit guards. 75mm of bark mulch applied after planting operations. Hedges which are without wall/fence to have 900mm high driven post and 3 strained fence down the centre.
- Proposed shrub planting to receive 75mm bark mulch after planting operations
- Green roof (Lindum sedum mats) to increase biodiversity and create a natural habitat, encouraging wildlife. Refer to detail on Sheet 1.
- Proposed grass areas to receive good quality amenity grass turves laid in line with good horticultural practices
- Proposed grassland areas, to be seeded with meadow grass seed mix EM1 as supplied by Emorsgate and sown at 4 grams per msq, or similar and approved
- Proposed grass areas to be seeded with EG10 Tussocky meadow mixture as supplied by Emorsgate Seed and sown at 4 grams per msq, or similar and approved
- Proposed basins to be seeded with EM8 wet tolerant seed mix as supplied by Emorsgate Seeds and sown at 4 grams per msq, or similar and approved
- Proposed shaded areas to be seeded with EH1 hedgerow seed mix as supplied by Emorsgate Seeds and sown at 4 grams per msq, or similar and approved
- Proposed native mix scrub planting to in groups of 5-7no. of each species to receive 75mm bark mulch after planting operations
- Proposed marginal planting mix
- Retaining wall, with vegetation layer to facilitate grass establishment. To be 'Geogrid' from Fibromat, or similar.
- ReRoot 1000 from GreenBlueUrban or similar
- Post and rail fence

Ecological Features

- Hibernaculum
- Hedgehog Dome
- Loggery/Breeding Box for Stag Beetles
- Hedgehog Access Point to have gravel boards of CBF for each plot to create hedgehog highways
- Swift Brick
- Ibstock Bat Brick

Rev	Date	Details	Drawn
I	09.05.23	Layout change	LS
H	08.03.23	Lighting updated	LS
G	03.03.23	Pumping station amended	LS
F	15.11.22	Tree species amended	LS
E	08.11.22	Tree species amended	LS
D	22.02.22	Layout changes and comments	LS
C	14.01.21	Green roofs added	JH
B	13.01.21	Revised layout	LS

ACD ENVIRONMENTAL
HEAD OFFICE
Rodbourne Rail Business Centre, Grange Lane, Malmesbury, SN16 0ES
Tel: 01666 825646
Courtyard House, Mill Lane, Godalming, GU7 1EY
Tel: 01483 425714
Suite 6, Crescent House, Yonge Close, Eastleigh, SO50 9SX
Tel: 02382 026300
email: mail@acdenv.co.uk
www.acdenvironmental.co.uk

scheme: Allington Lane, Phase 3
client: Vistry Group
drawing: Soft Landscape Proposals
date: May 2021
scale: 1:200@A1
drawing no: VYH23077-11 sheet 2
drawn: JM checked: DKM

Copyright of ACD Environmental Ltd. All rights described in Chapter IV of the Copyright, Designs and Patents Act 1988 have been generally asserted 2011. Copyright of this plan remains with ACD until all fees have been paid in full.